


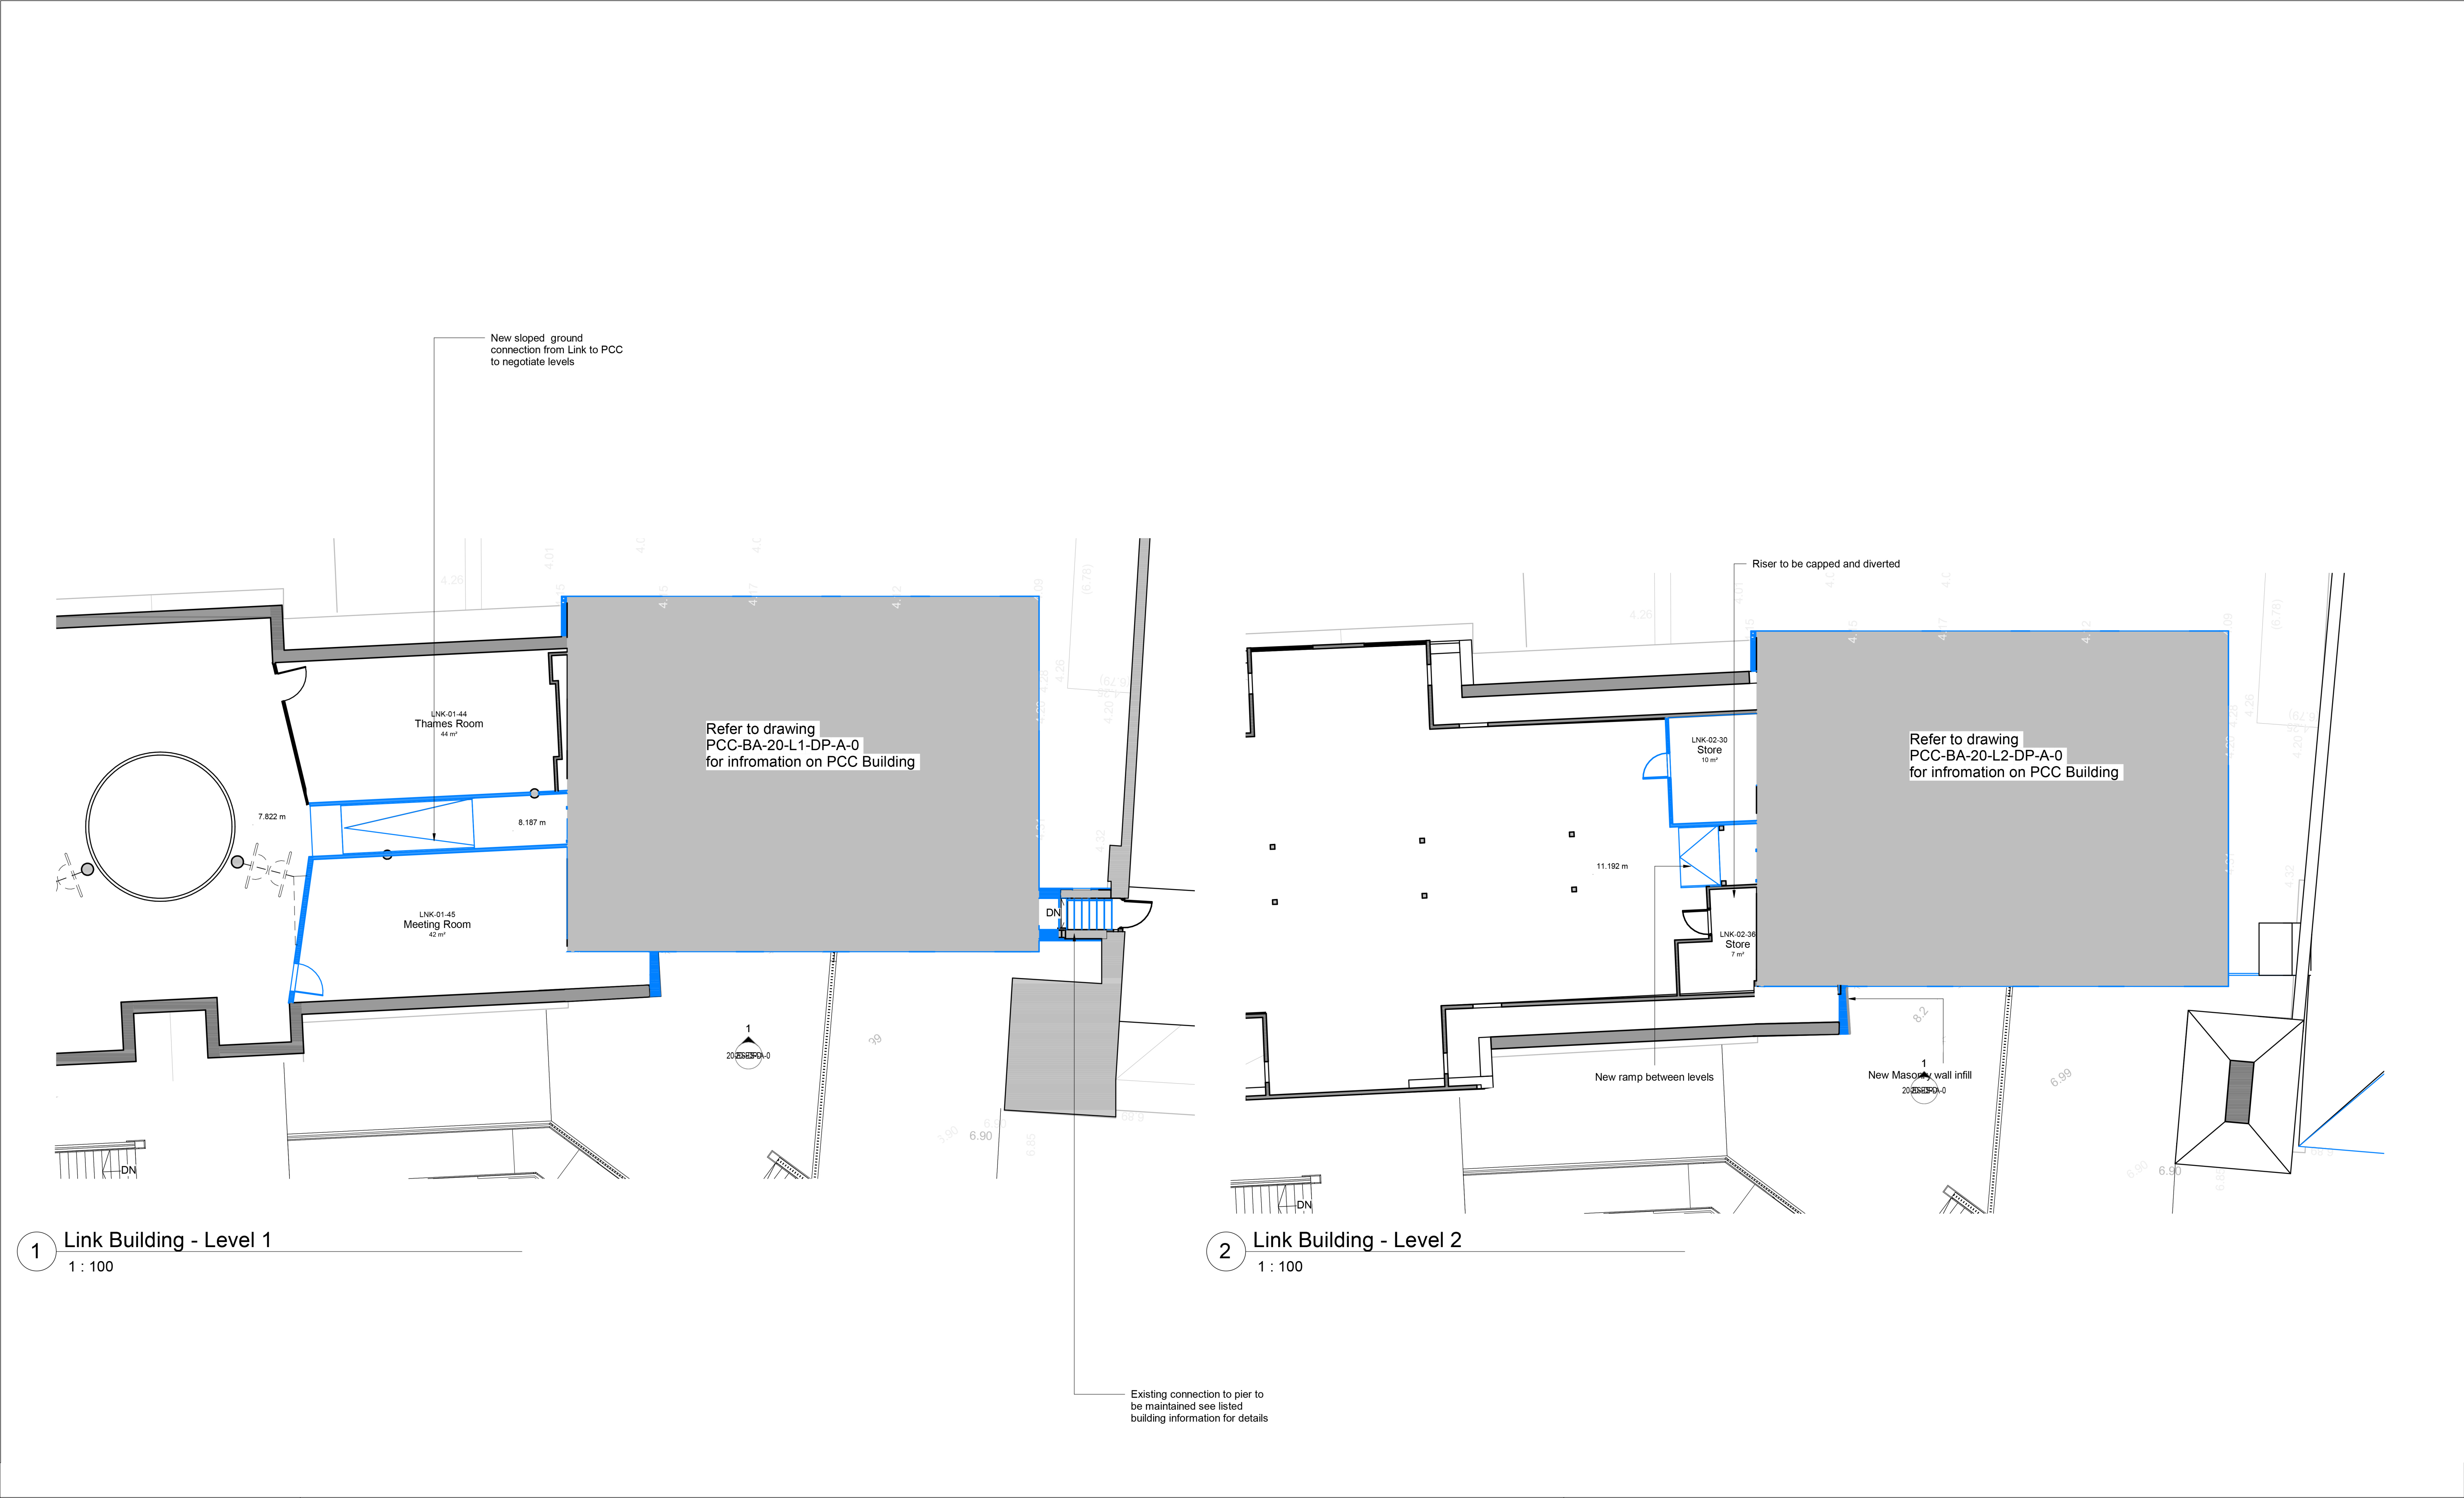

Date		Revision		By	Chk	Notes	Key:	New alternations to Link Building	
------	--	----------	--	----	-----	-------	------	---	------------------------	------------------------	

BENNETTS ASSOCIATES

1 Rawstone Place, London EC1V 7NL
T +44(0)207 5203300 • www.bennettsassociates.com
E mail@bennettsassociates.com

For Bennetts Associates' electronic information issue disclaimer -
www.bennettsassociates.com/informationdisclaimer/