
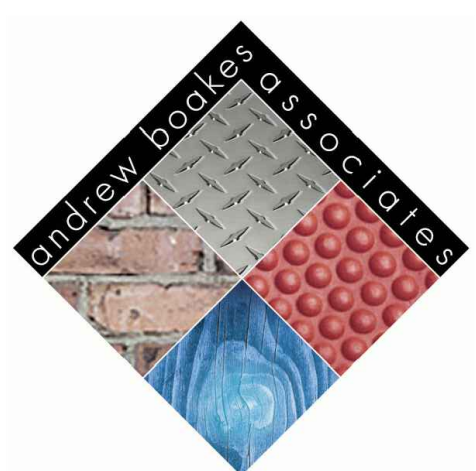
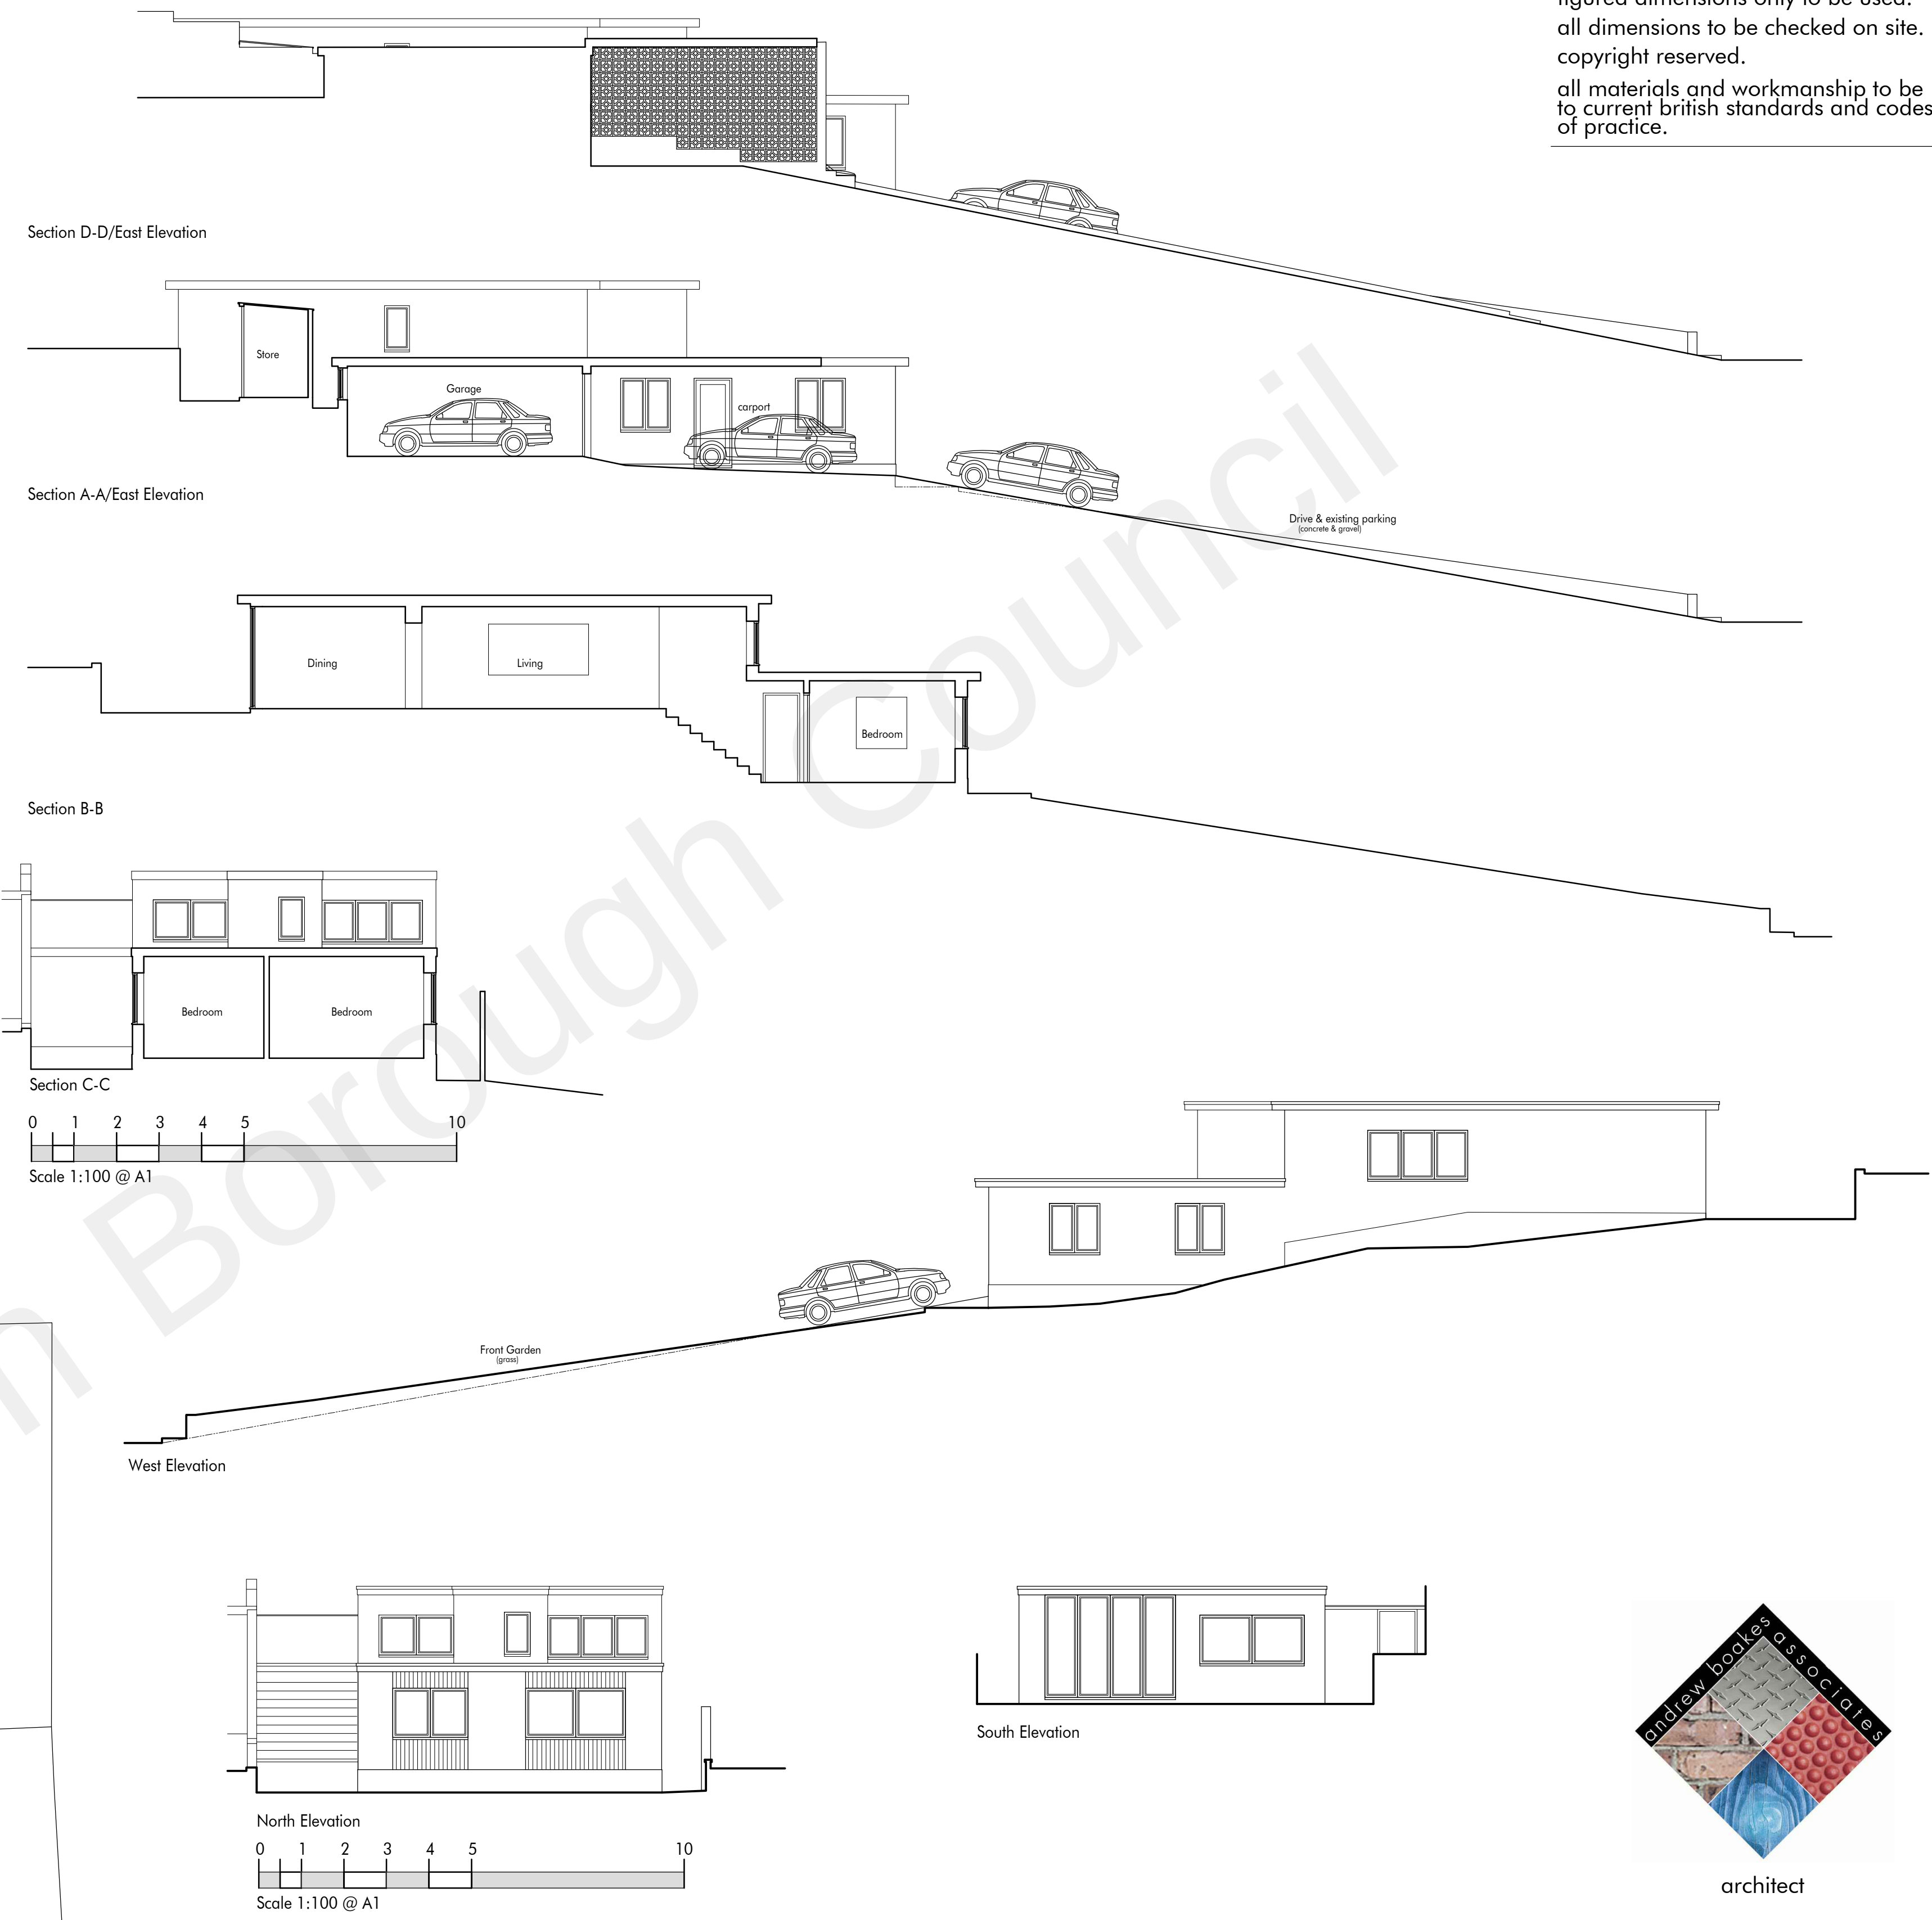


figured dimensions only to be used.
all dimensions to be checked on site.
copyright reserved.
all materials and workmanship to be
to current british standards and codes
of practice.

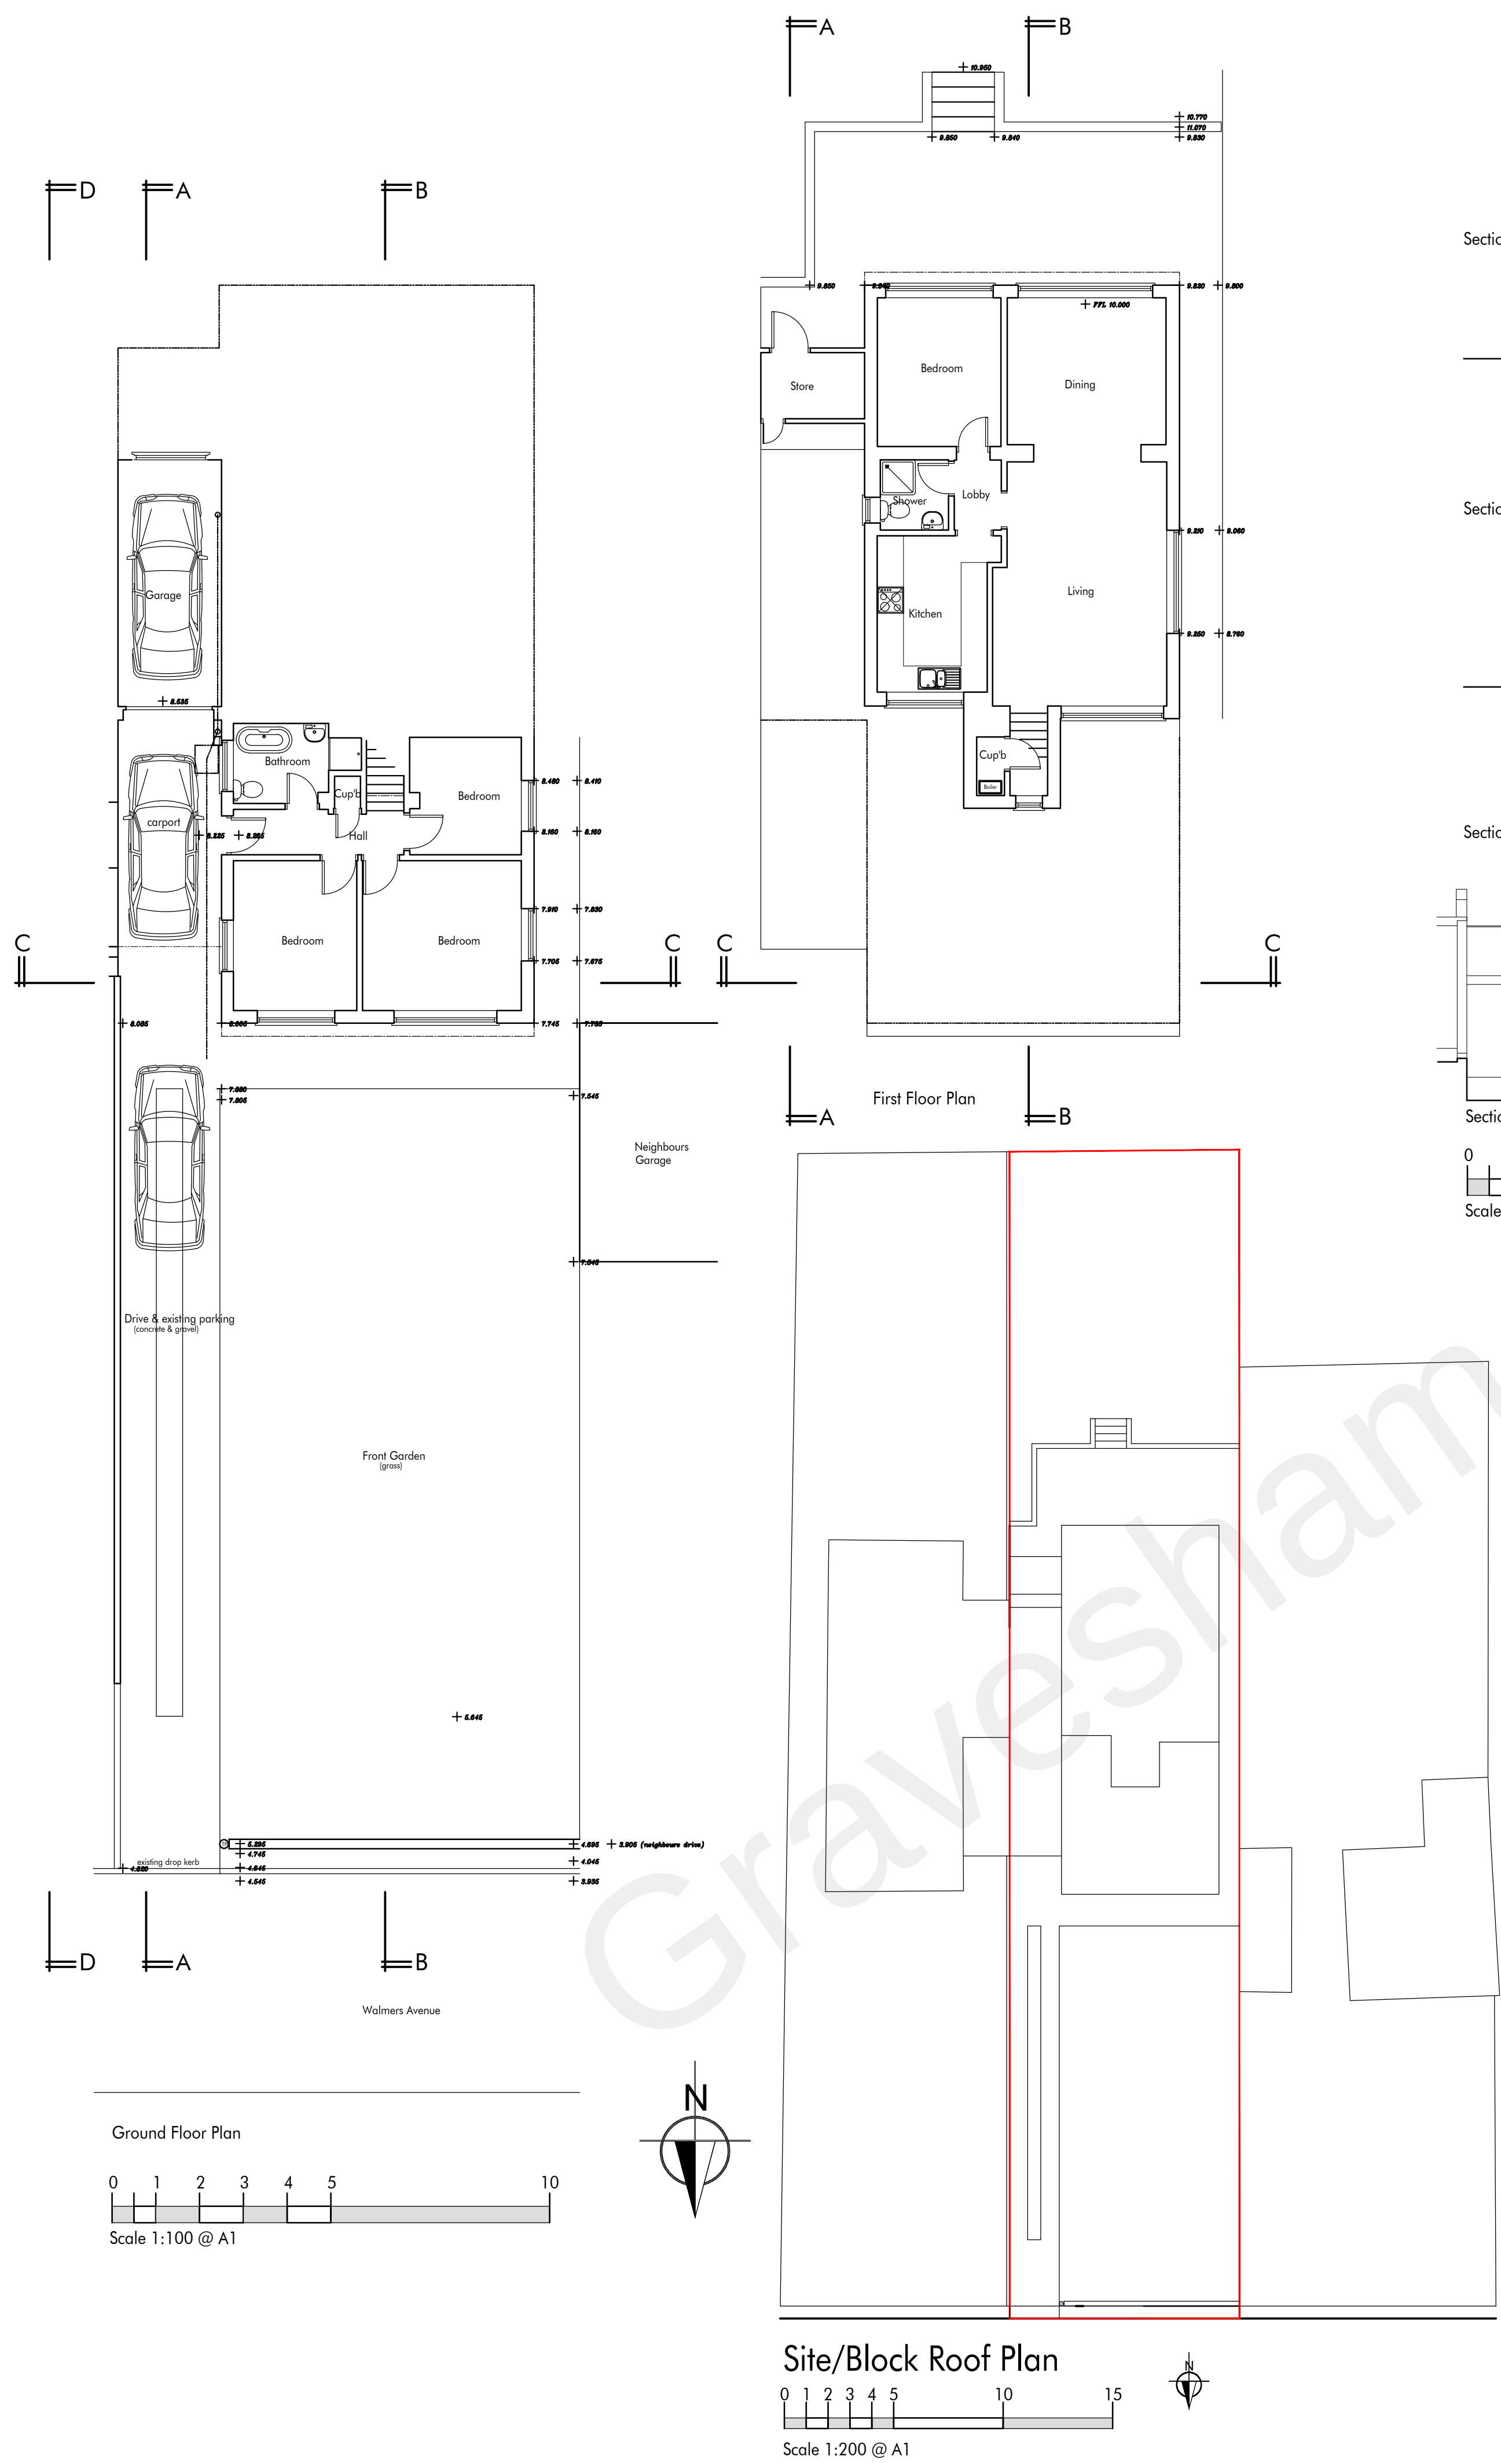

architect
T: 01732 356972
E: aba@abaarchitect.com

andrew booker associates ltd registration number 4380839

job title
41 Walmers Ave.
Higham
Kent
ME3 7EH
drawing title
Survey of Existing
Plans, Section and Elevations
scale 1:100@A1 date March. 21

873/01B