


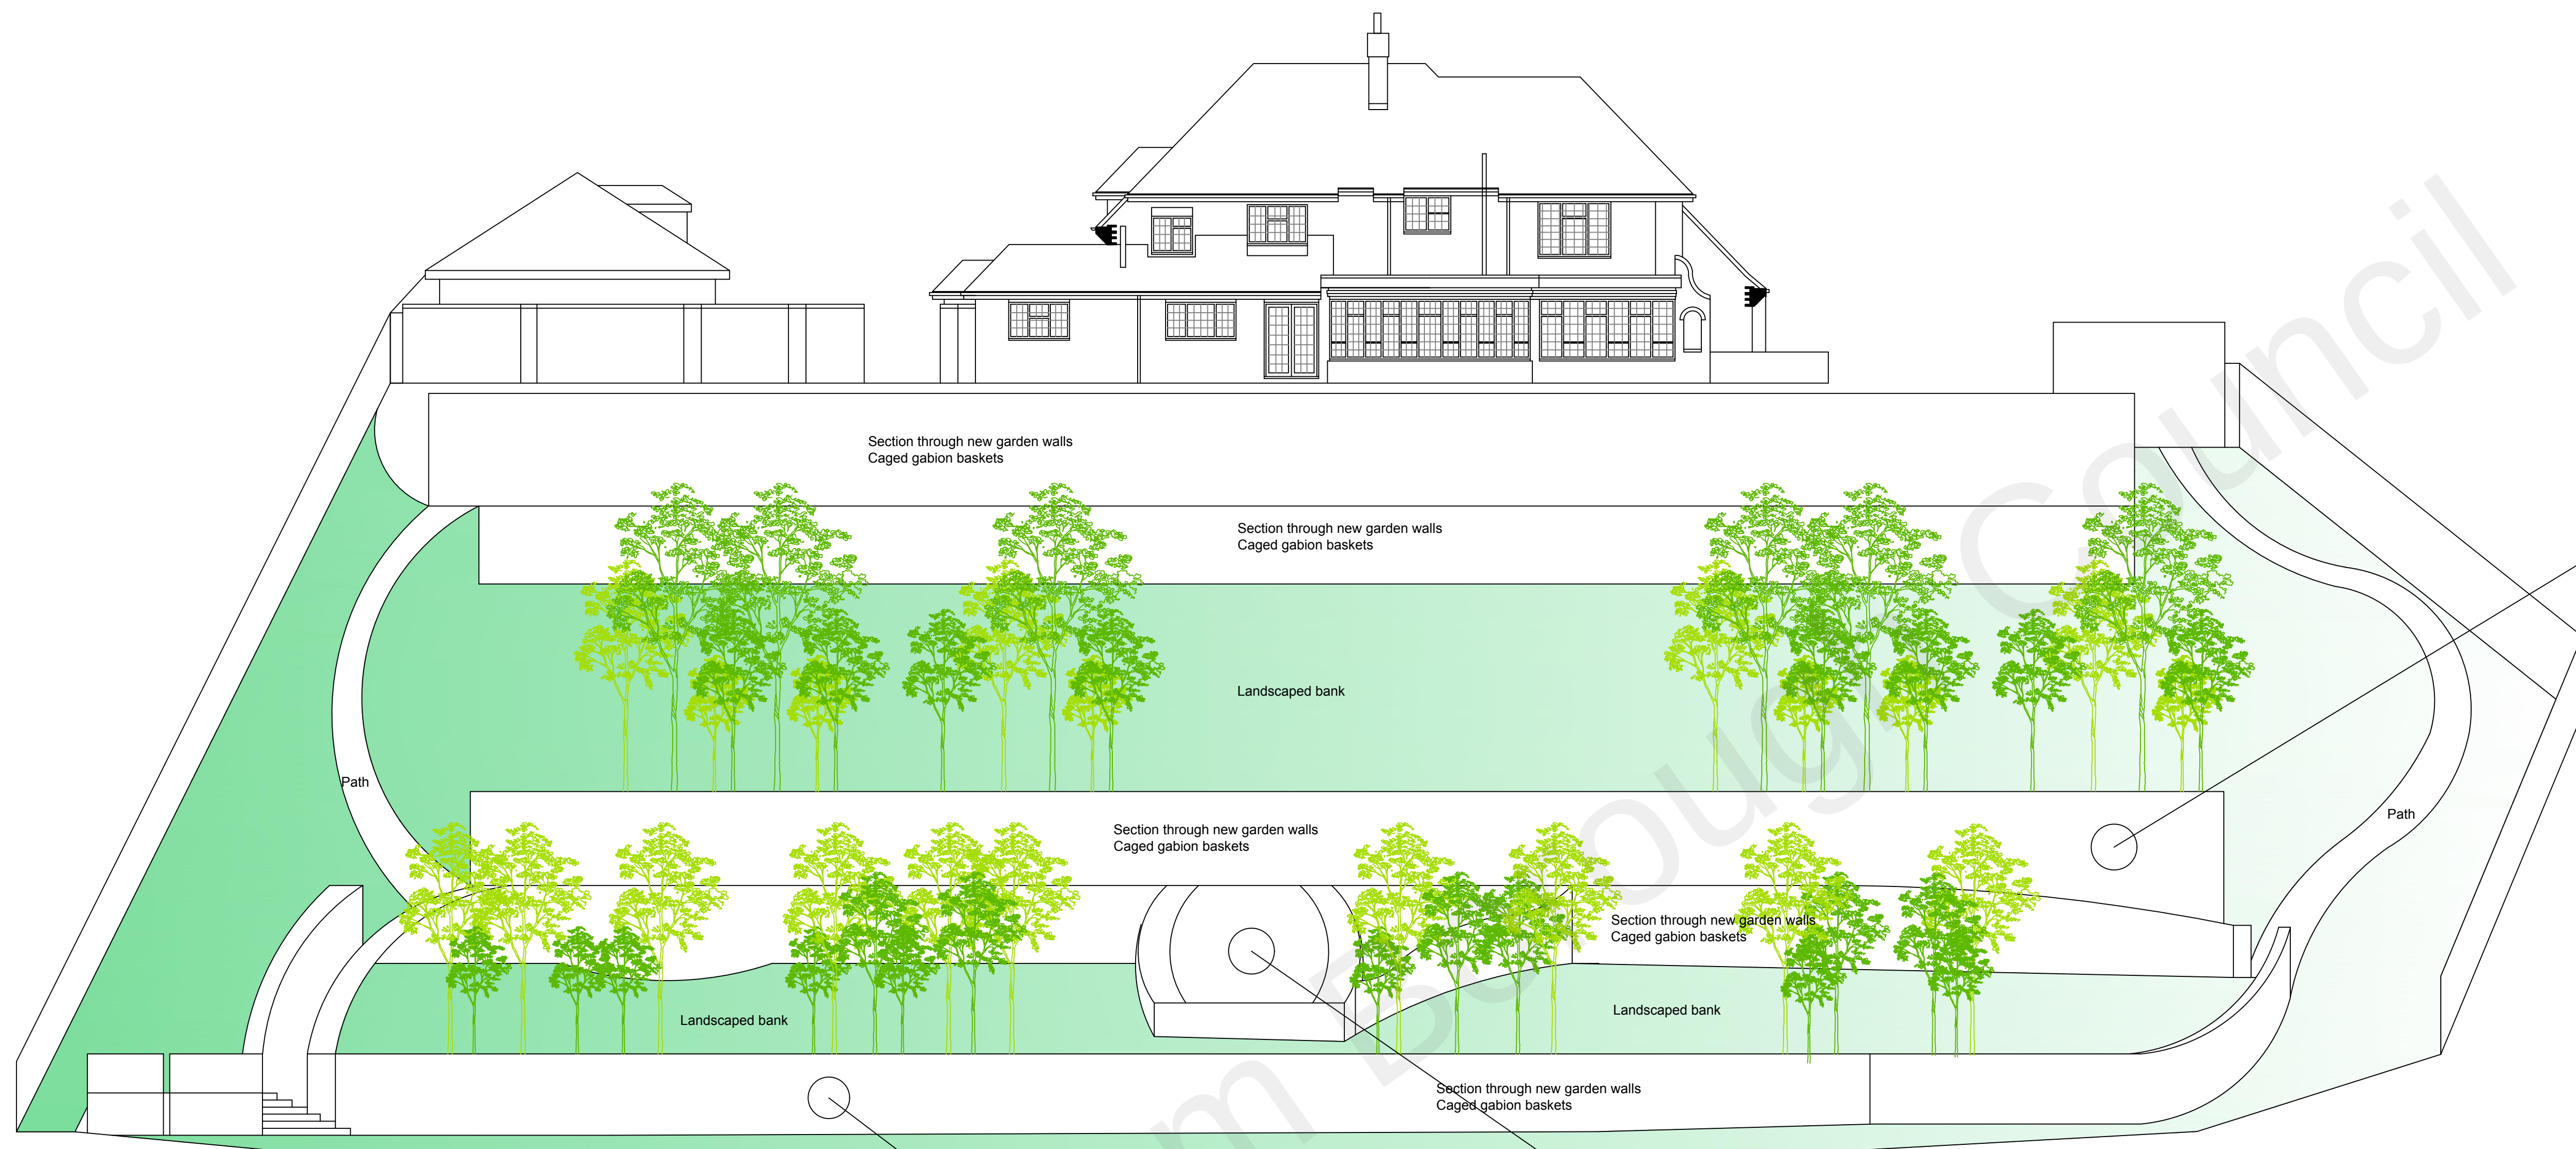


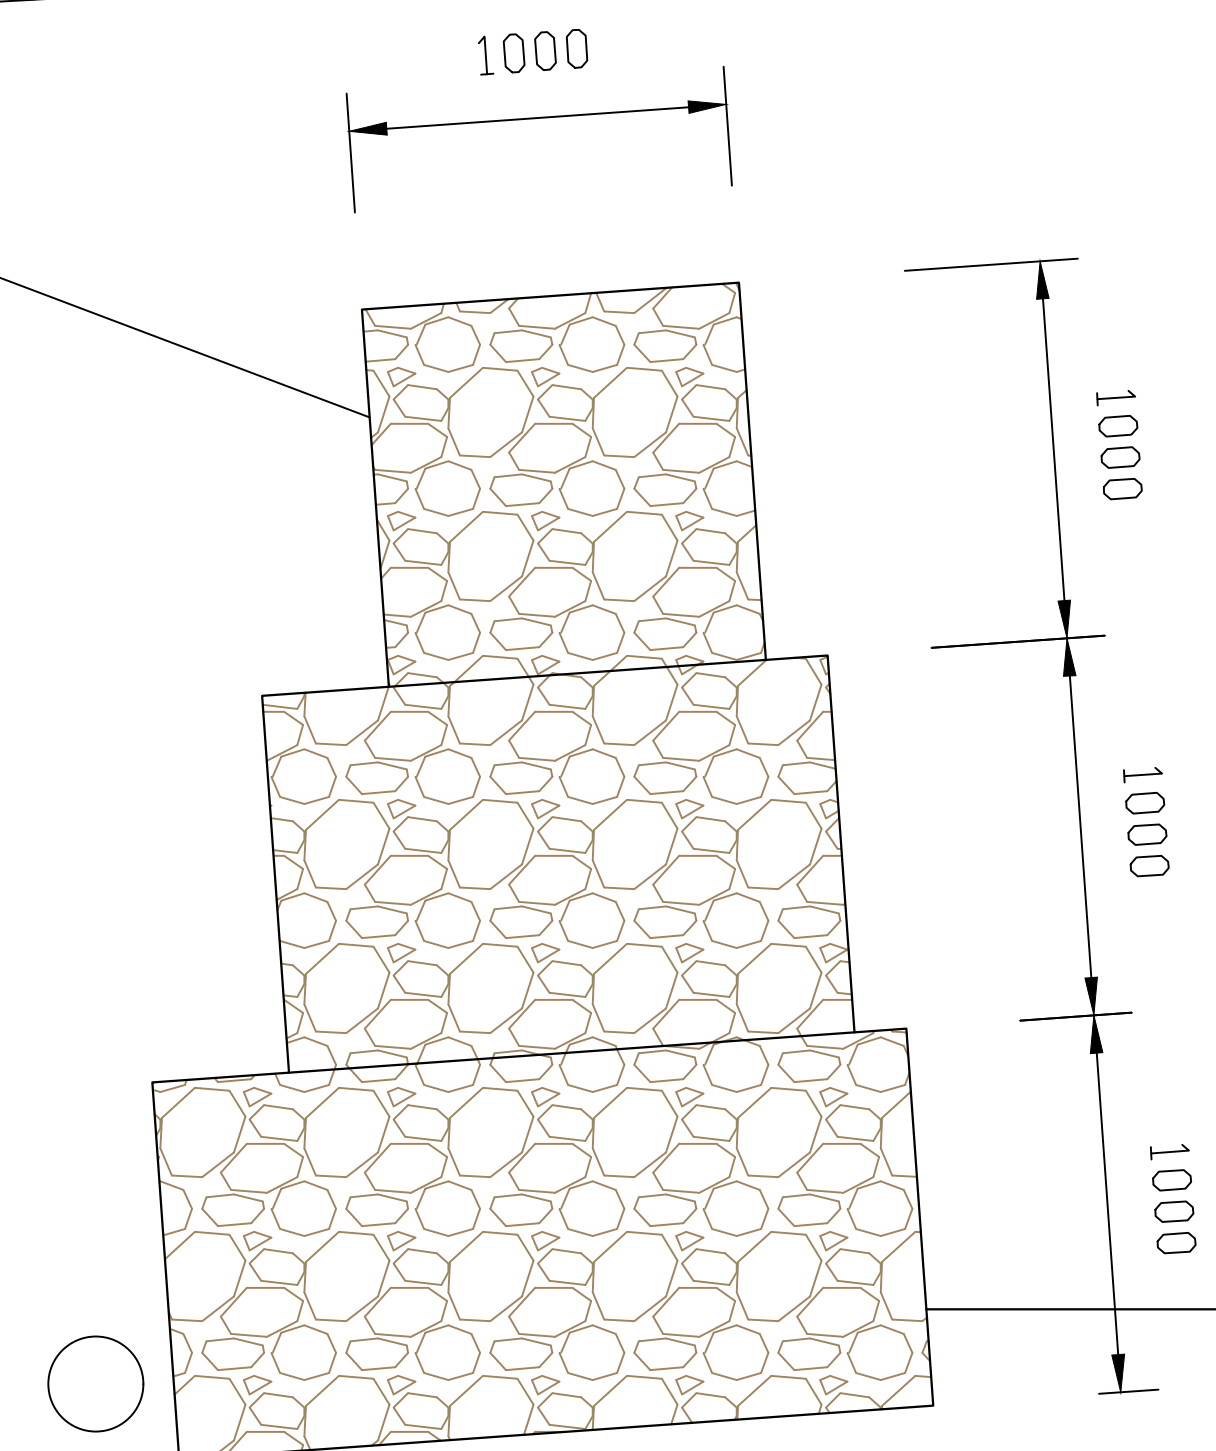

PROPOSED ELEVATION 1-100

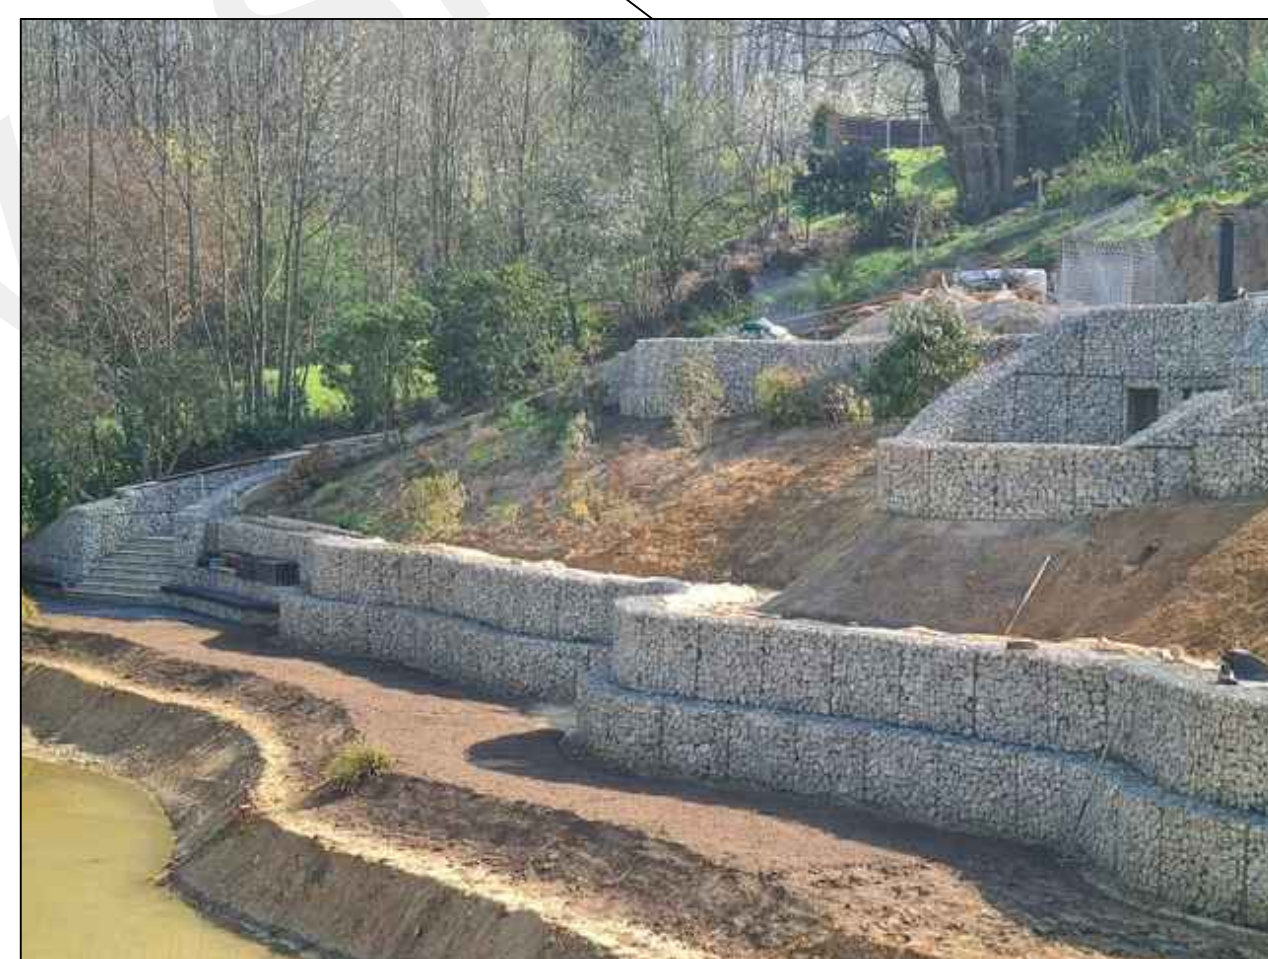

Section through new garden walls
Caged gabion baskets

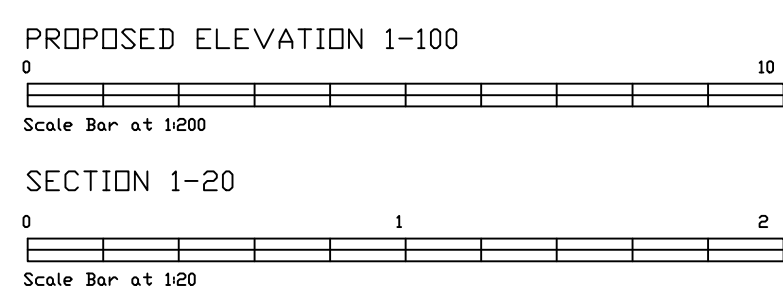

Revision	Date	Description
Status PLANNING		
Mark Carter ASSOCIATES design studio priestfield stadium gillingham kent ME7 4DD tel 01634 304700 fax 01634 850986 e mail: markcarter.design@virgin.net		
Client MR AND MRS COWARD		
Drawing Title EXISTING AND PROPOSED GARDEN ELEVATION		
Project Title ALTERATIONS AT SHORNE MEAD PEAR TREE LANE		
Scale 1:100	Date MAY 22	Drawn MC
Drawing No 3262 - 013	Rev A	