




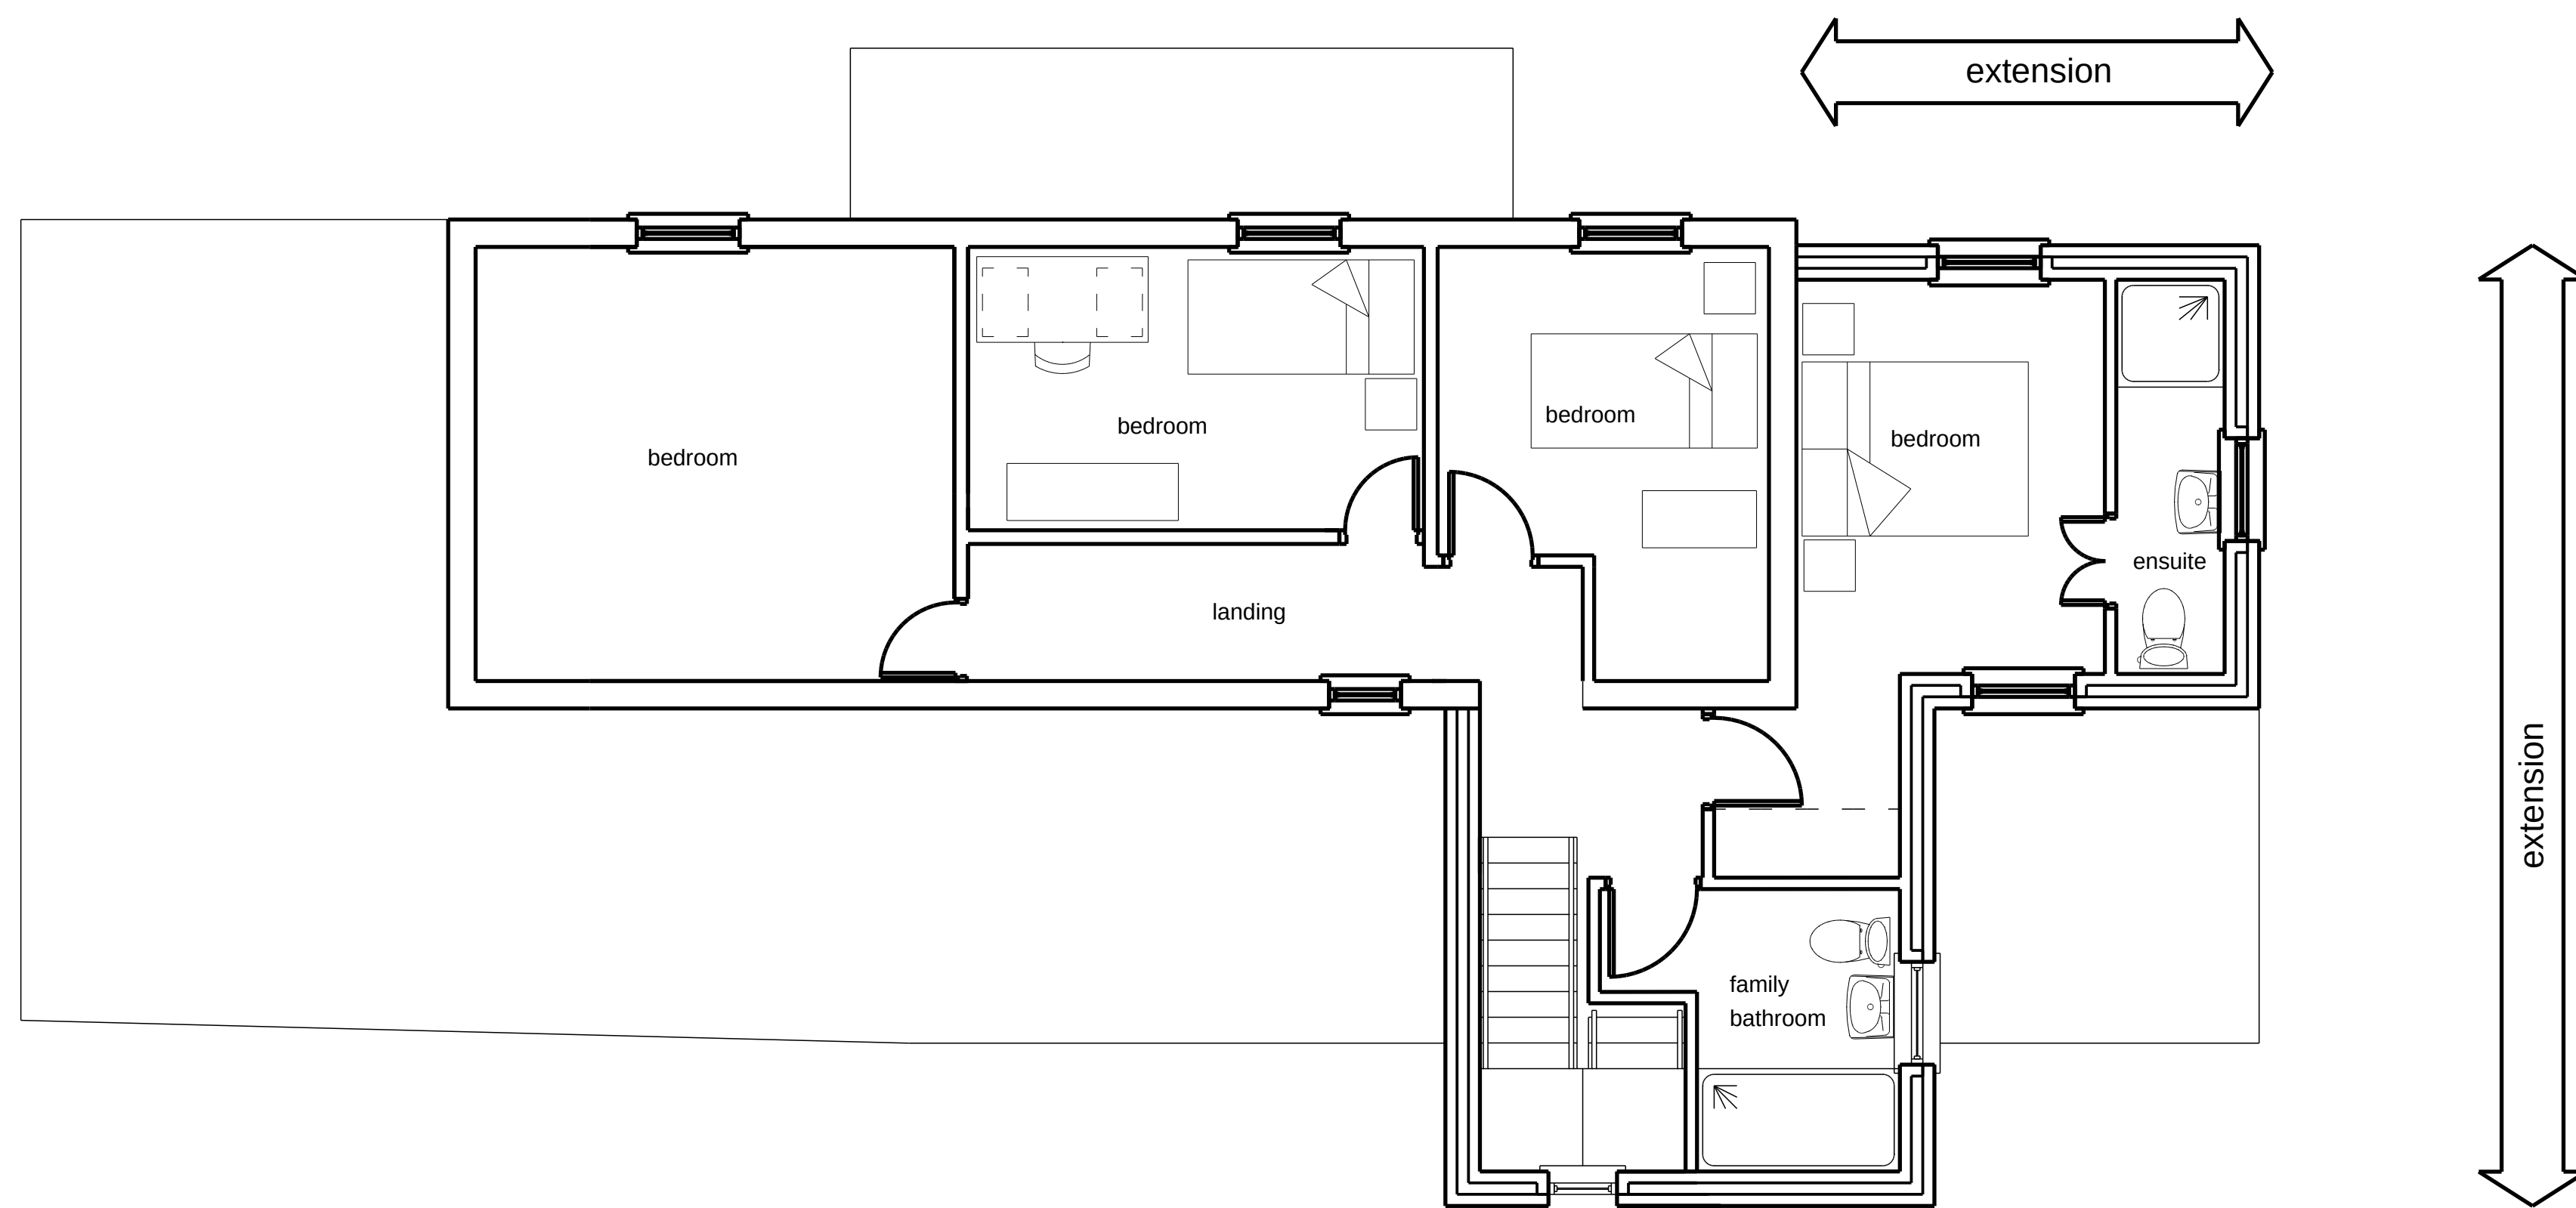

proposed first floor (to remain dwelling)

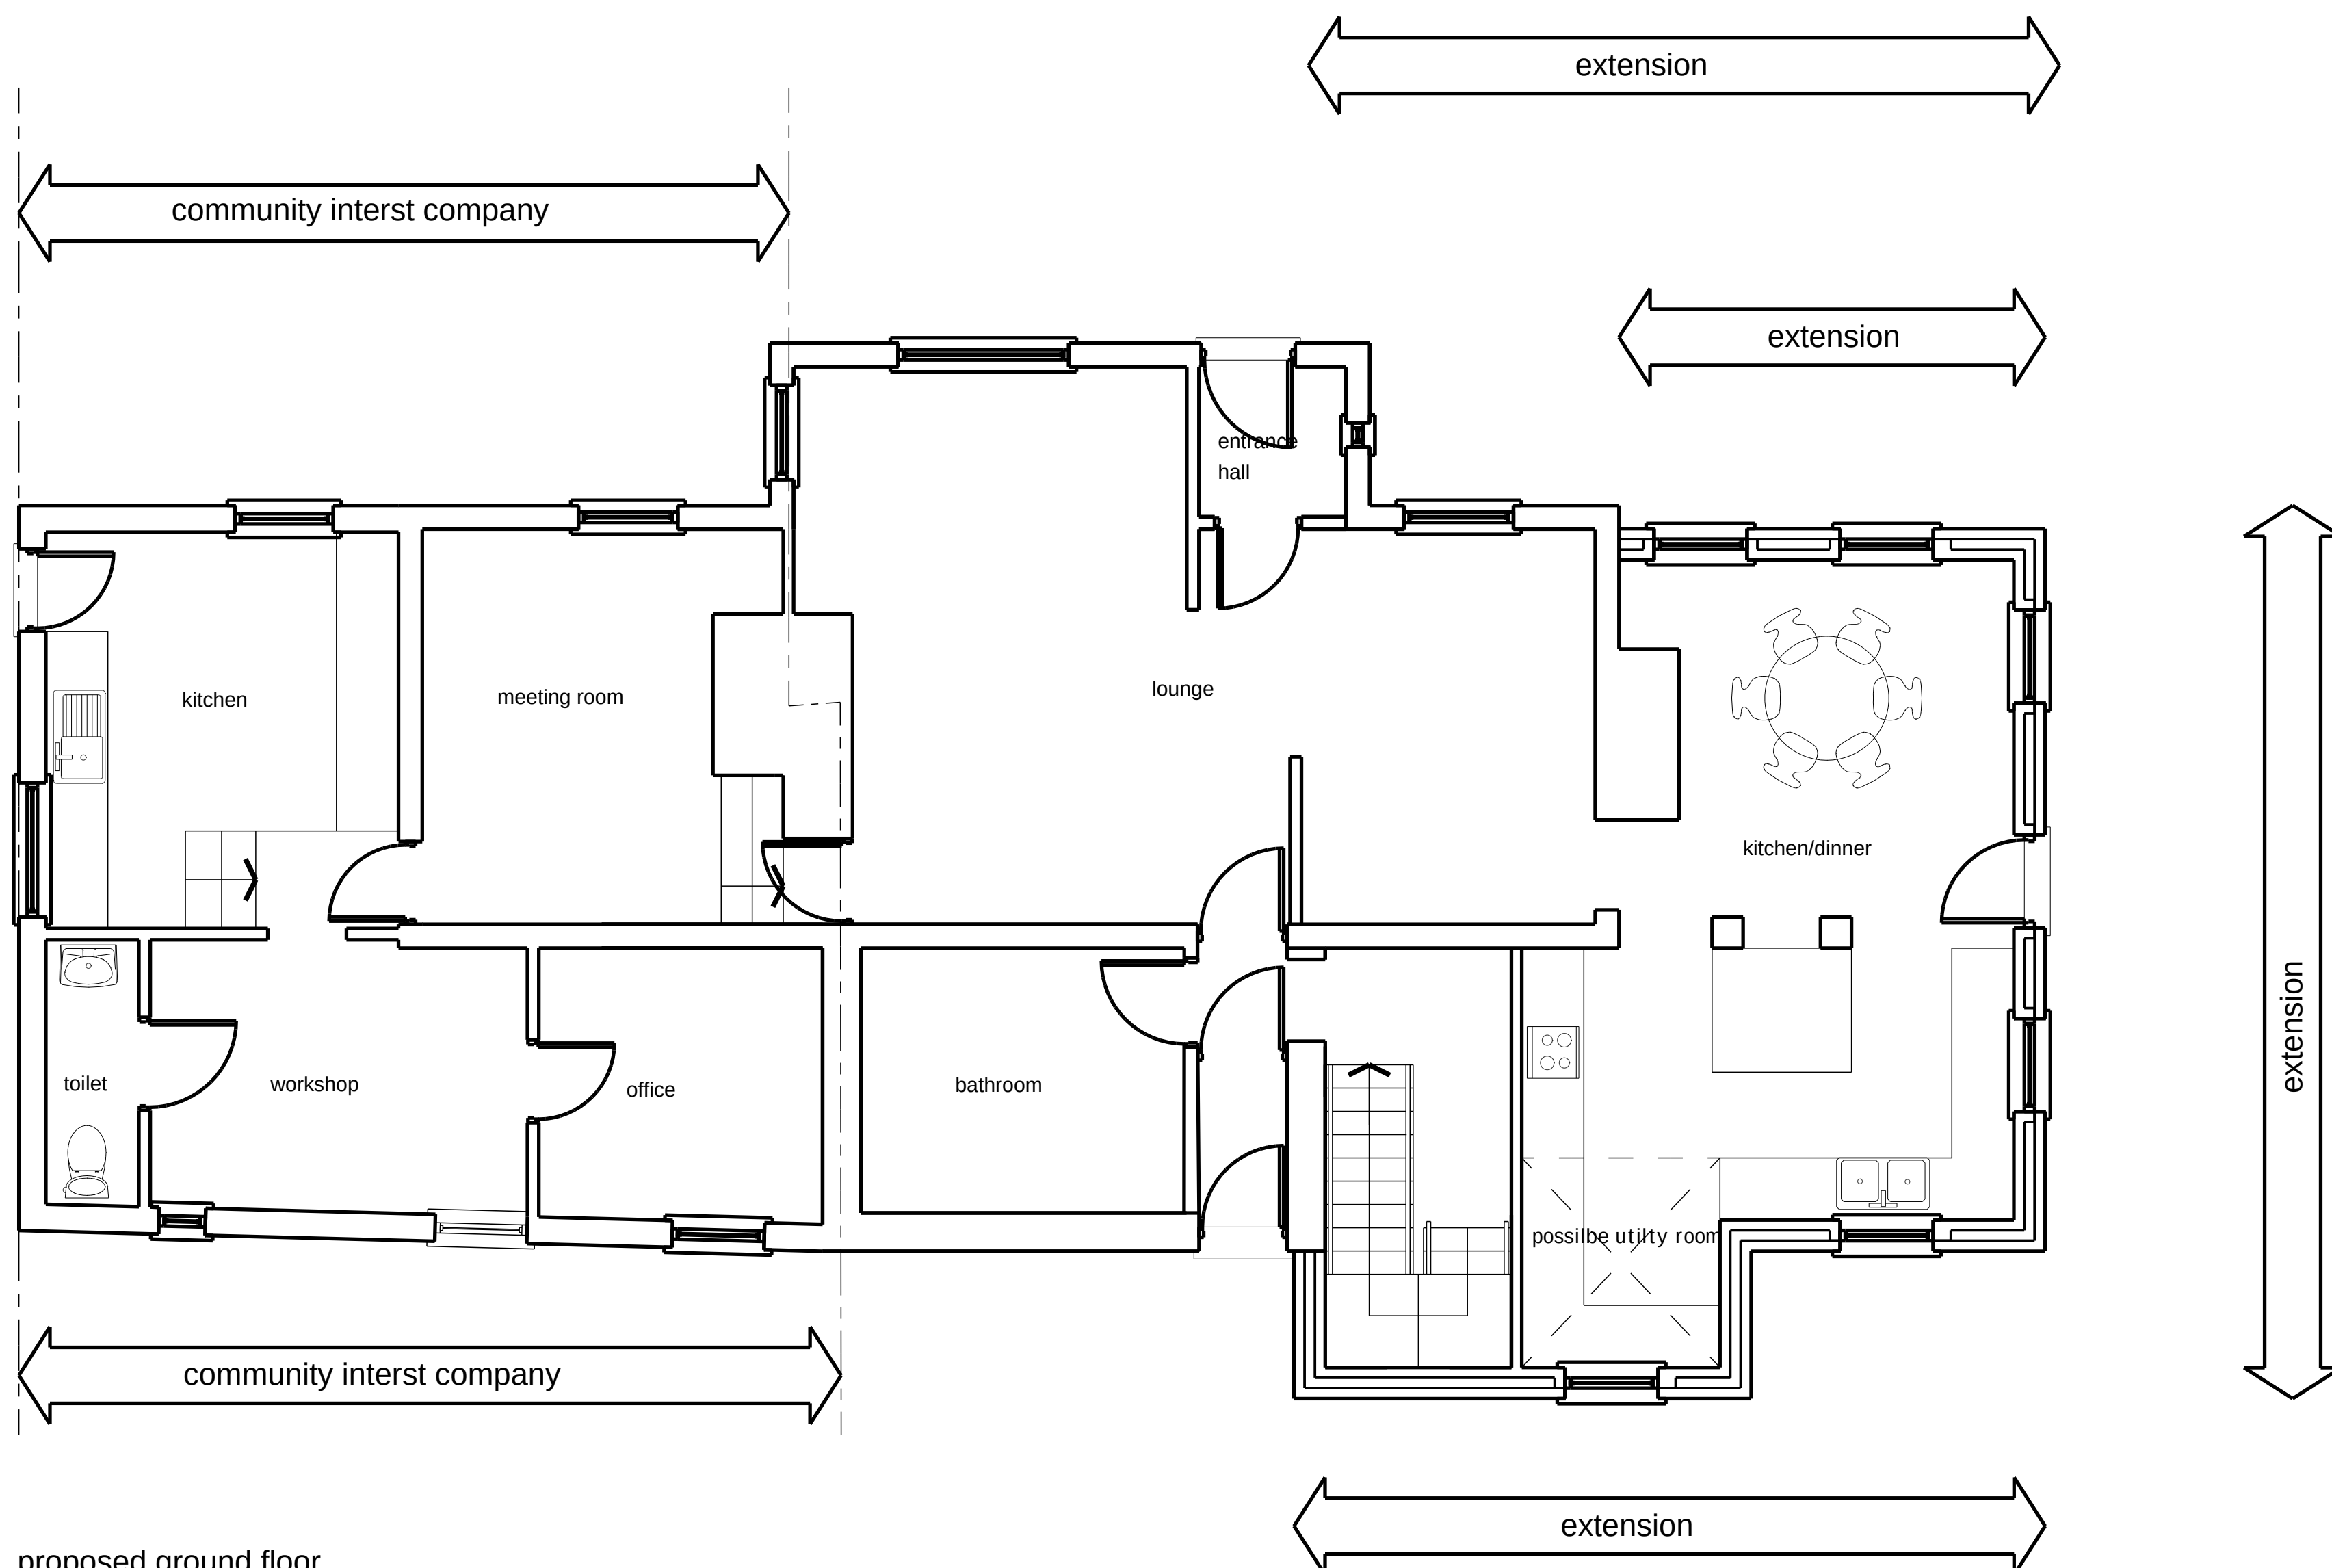

proposed ground floor

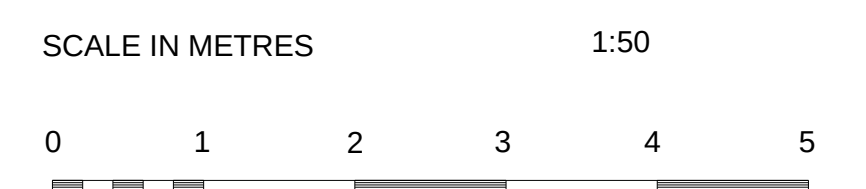

A front of extension moved back as required by planner
sept 2025

BRAMBLE HALL FARM		
OAKENDEAN ROAD		
GRAVESEND		
KENT		
proposed two storey extensions		
for community interest company & dwelling		
scale: 1:50		E19.1A
date: march 2025		
J. S. Alford RIBA		
Chartered Architect		
three elms, pip's view, cooling, rochester, kent		
tel/fax: medway (01634) 220165		