



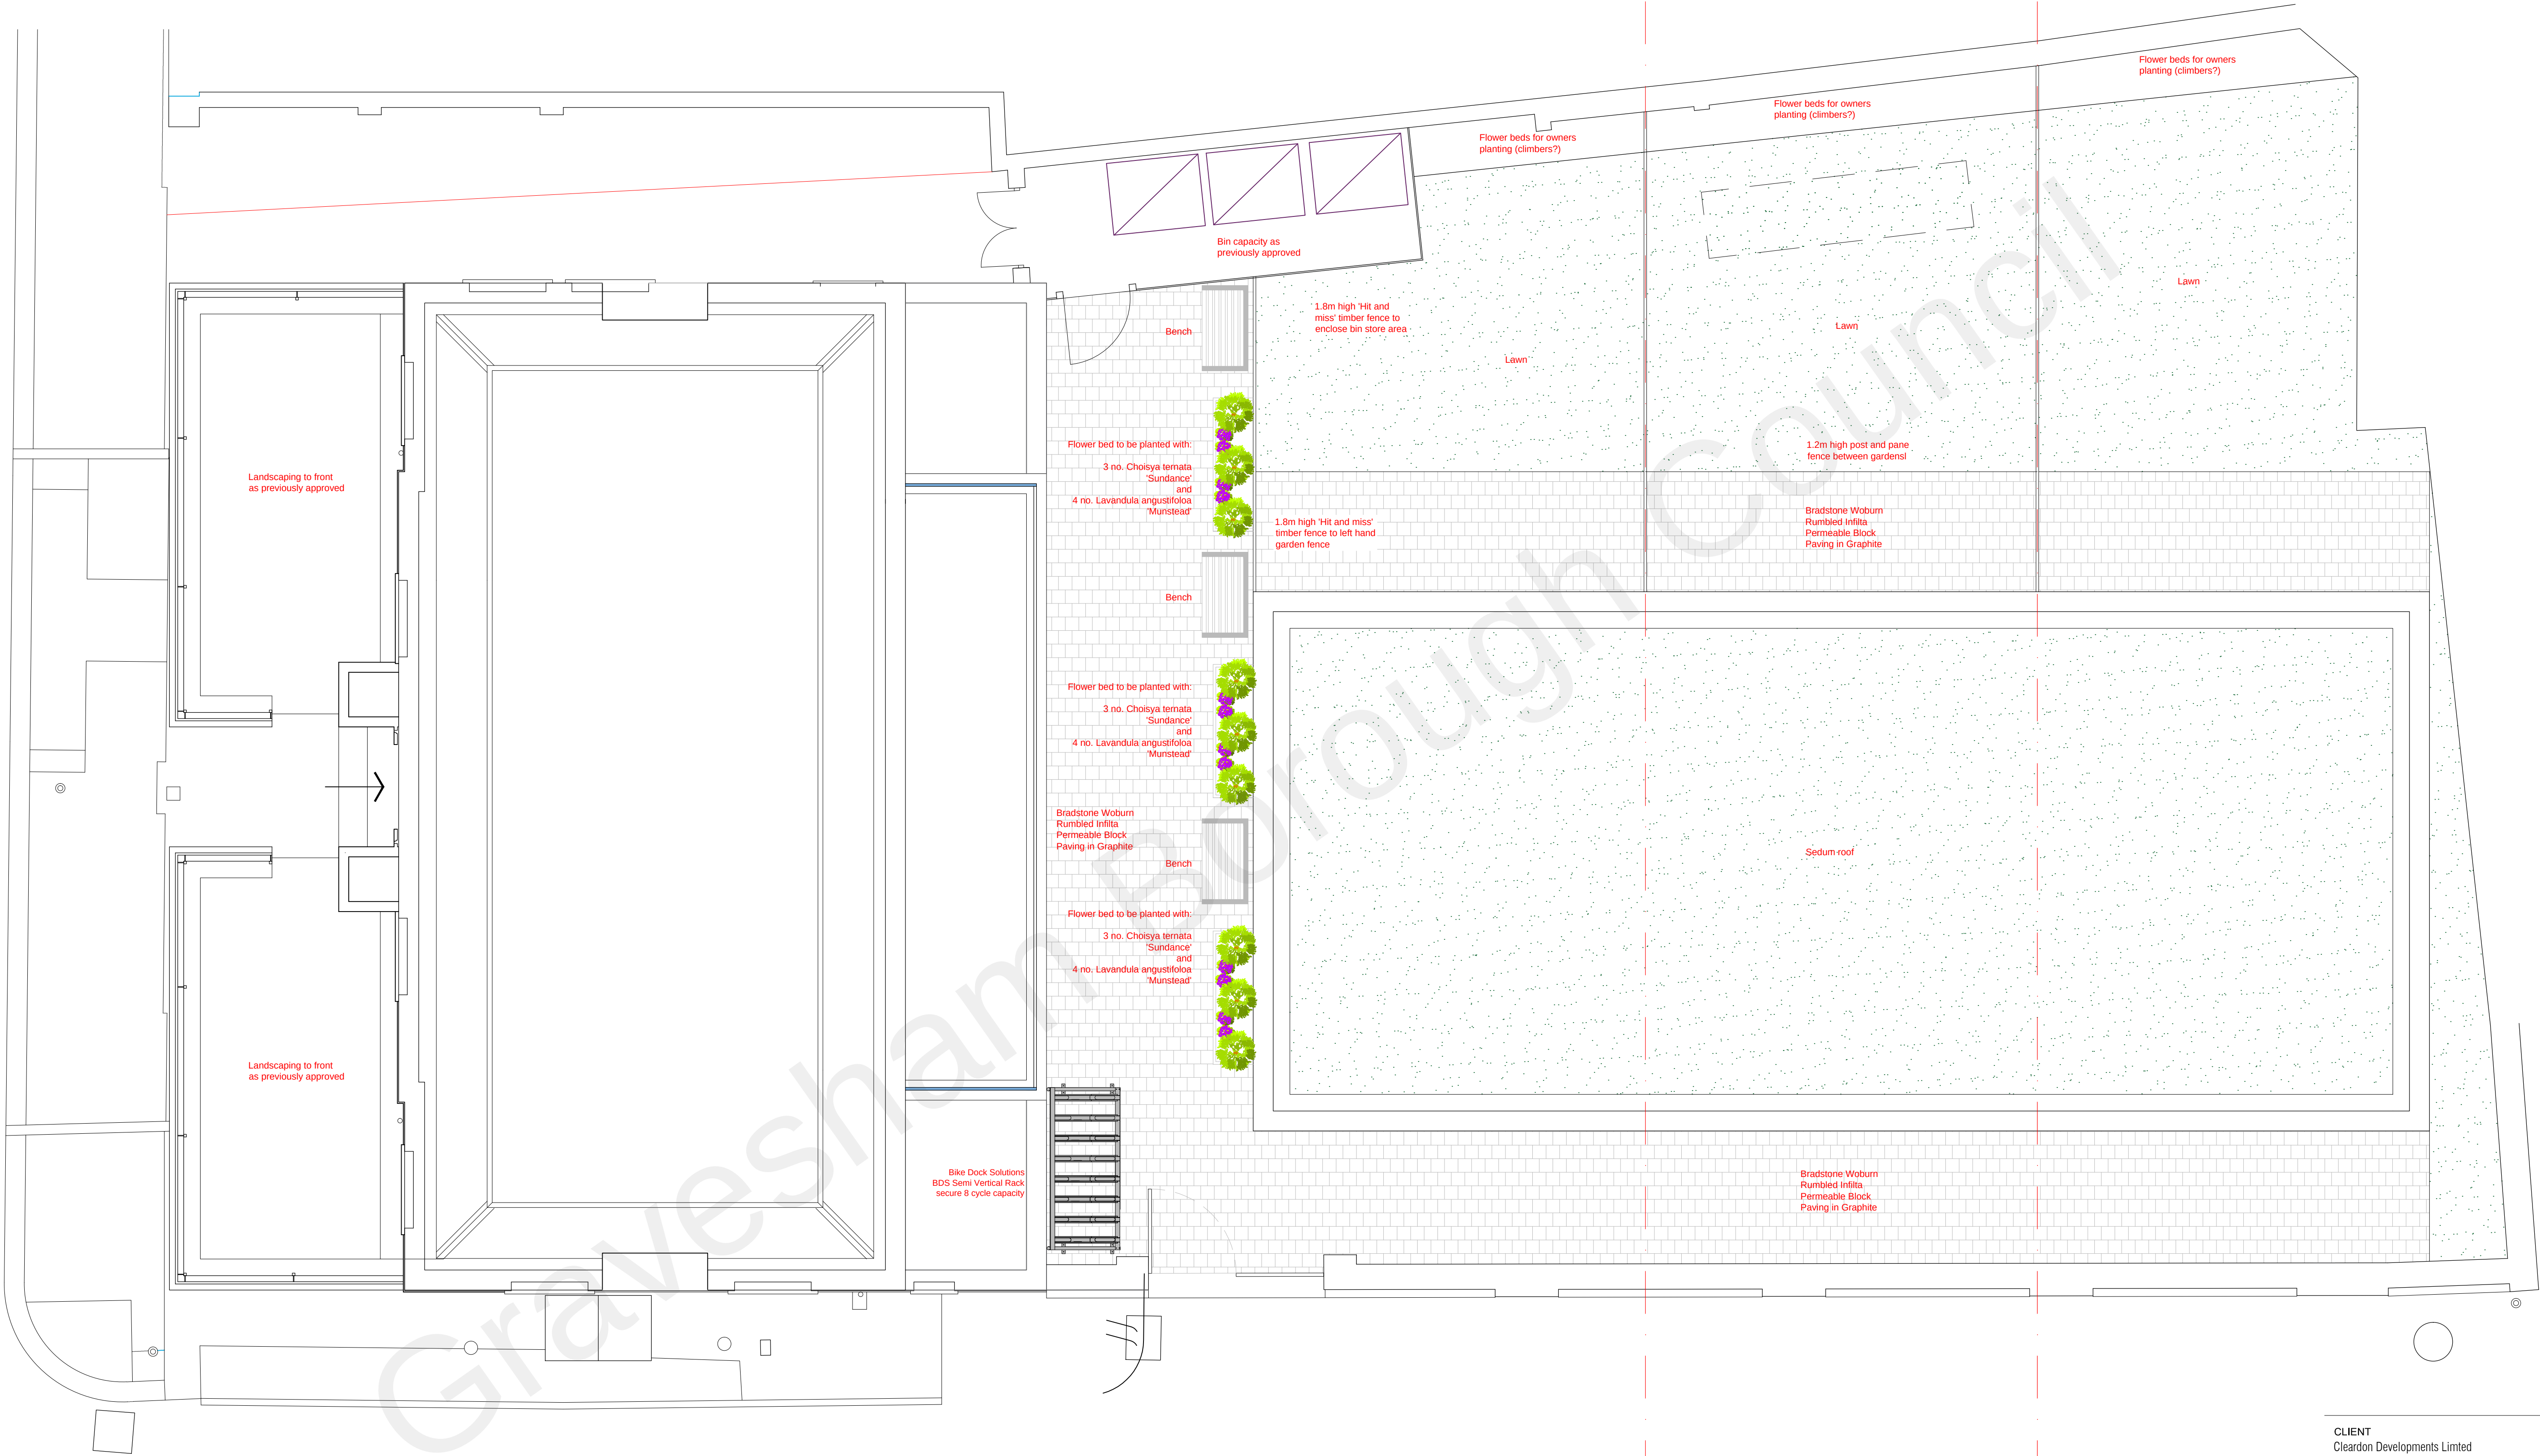

BDS Semi-vertical bike rack

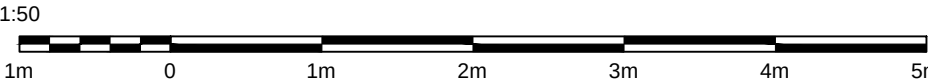

LIVIVO steel bench - black

CLIENT
Cleardon Developments Limited

PROJECT
Residential conversion at
The Callboy, Harmer Street, Gravesend

DRAWING TITLE
Proposed hard and Soft Landscaping

SCALE
1:50 @ A1

DRAWN
JB

DATE
02/06/21

DRG NO.
19001-15

REVISION
S2



85-87 Bayham Street,
London, NW1 0AG
0845 873 1326
www.bbdtd.com
mail@bbdtd.com