



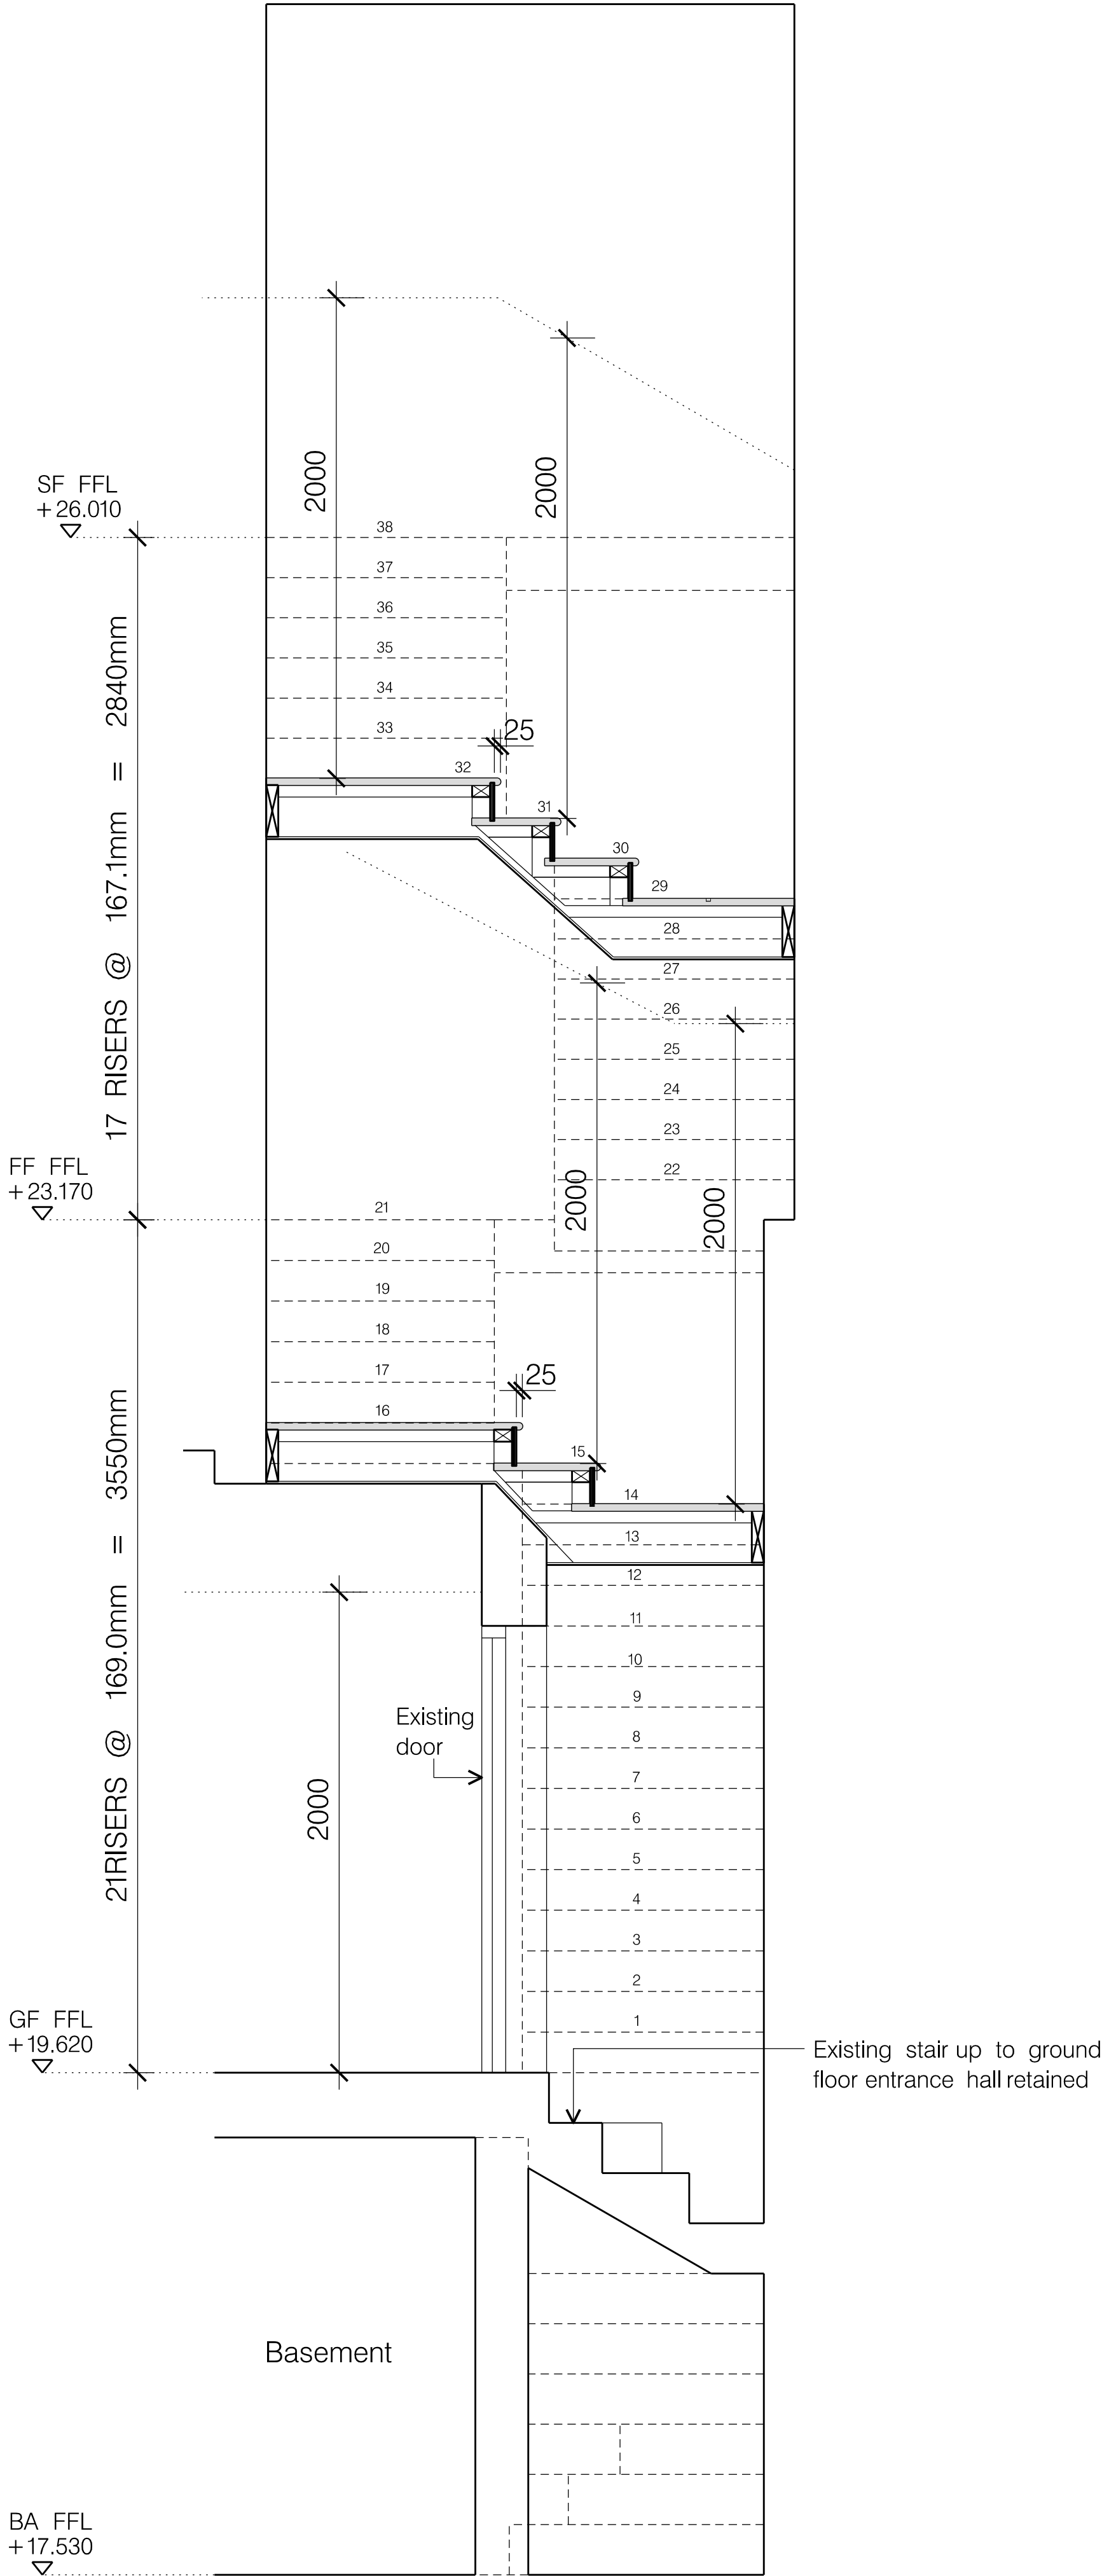

Section 2

Notes:

1. Winding treads to have minimum 50mm going at inside, newel end
2. Stair guarding to have no openings in excess of 100mm width
3. Stair construction to comply with requirements of Approved Document K of the Building Regulations

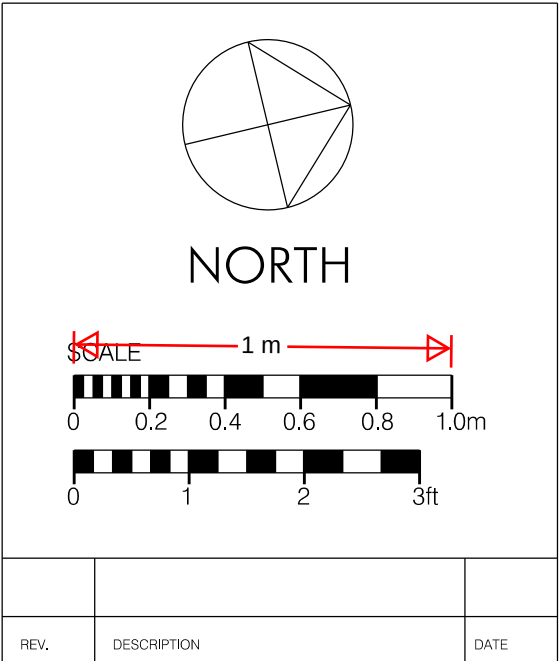

PROJECT 24 STONE STREET GRAVESEND, KENT DA11 0NP	
DRAWING TITLE PROPOSED STAIR DETAILS SECTION 2	
SCALE 1:20 @ A1	DATE SEPTEMBER 2024
DRAWING No. 3580 /C /102	REV.
This drawing is the Copyright of Proun Architects. Any copying in part or whole must be with the approval of Proun Architects. All dimensions are to be taken as shown on the plan or elevation of work. This drawing must not be used for construction without the approval of Proun Architects.	
80 BOROUGH HIGH STREET LONDON SE1 1LL	
TEL: 020 7407 3700 FAX: 020 7407 3800 www.prounarchitects.co.uk	
ARCHITECTS	DESIGNERS PLANNERS