


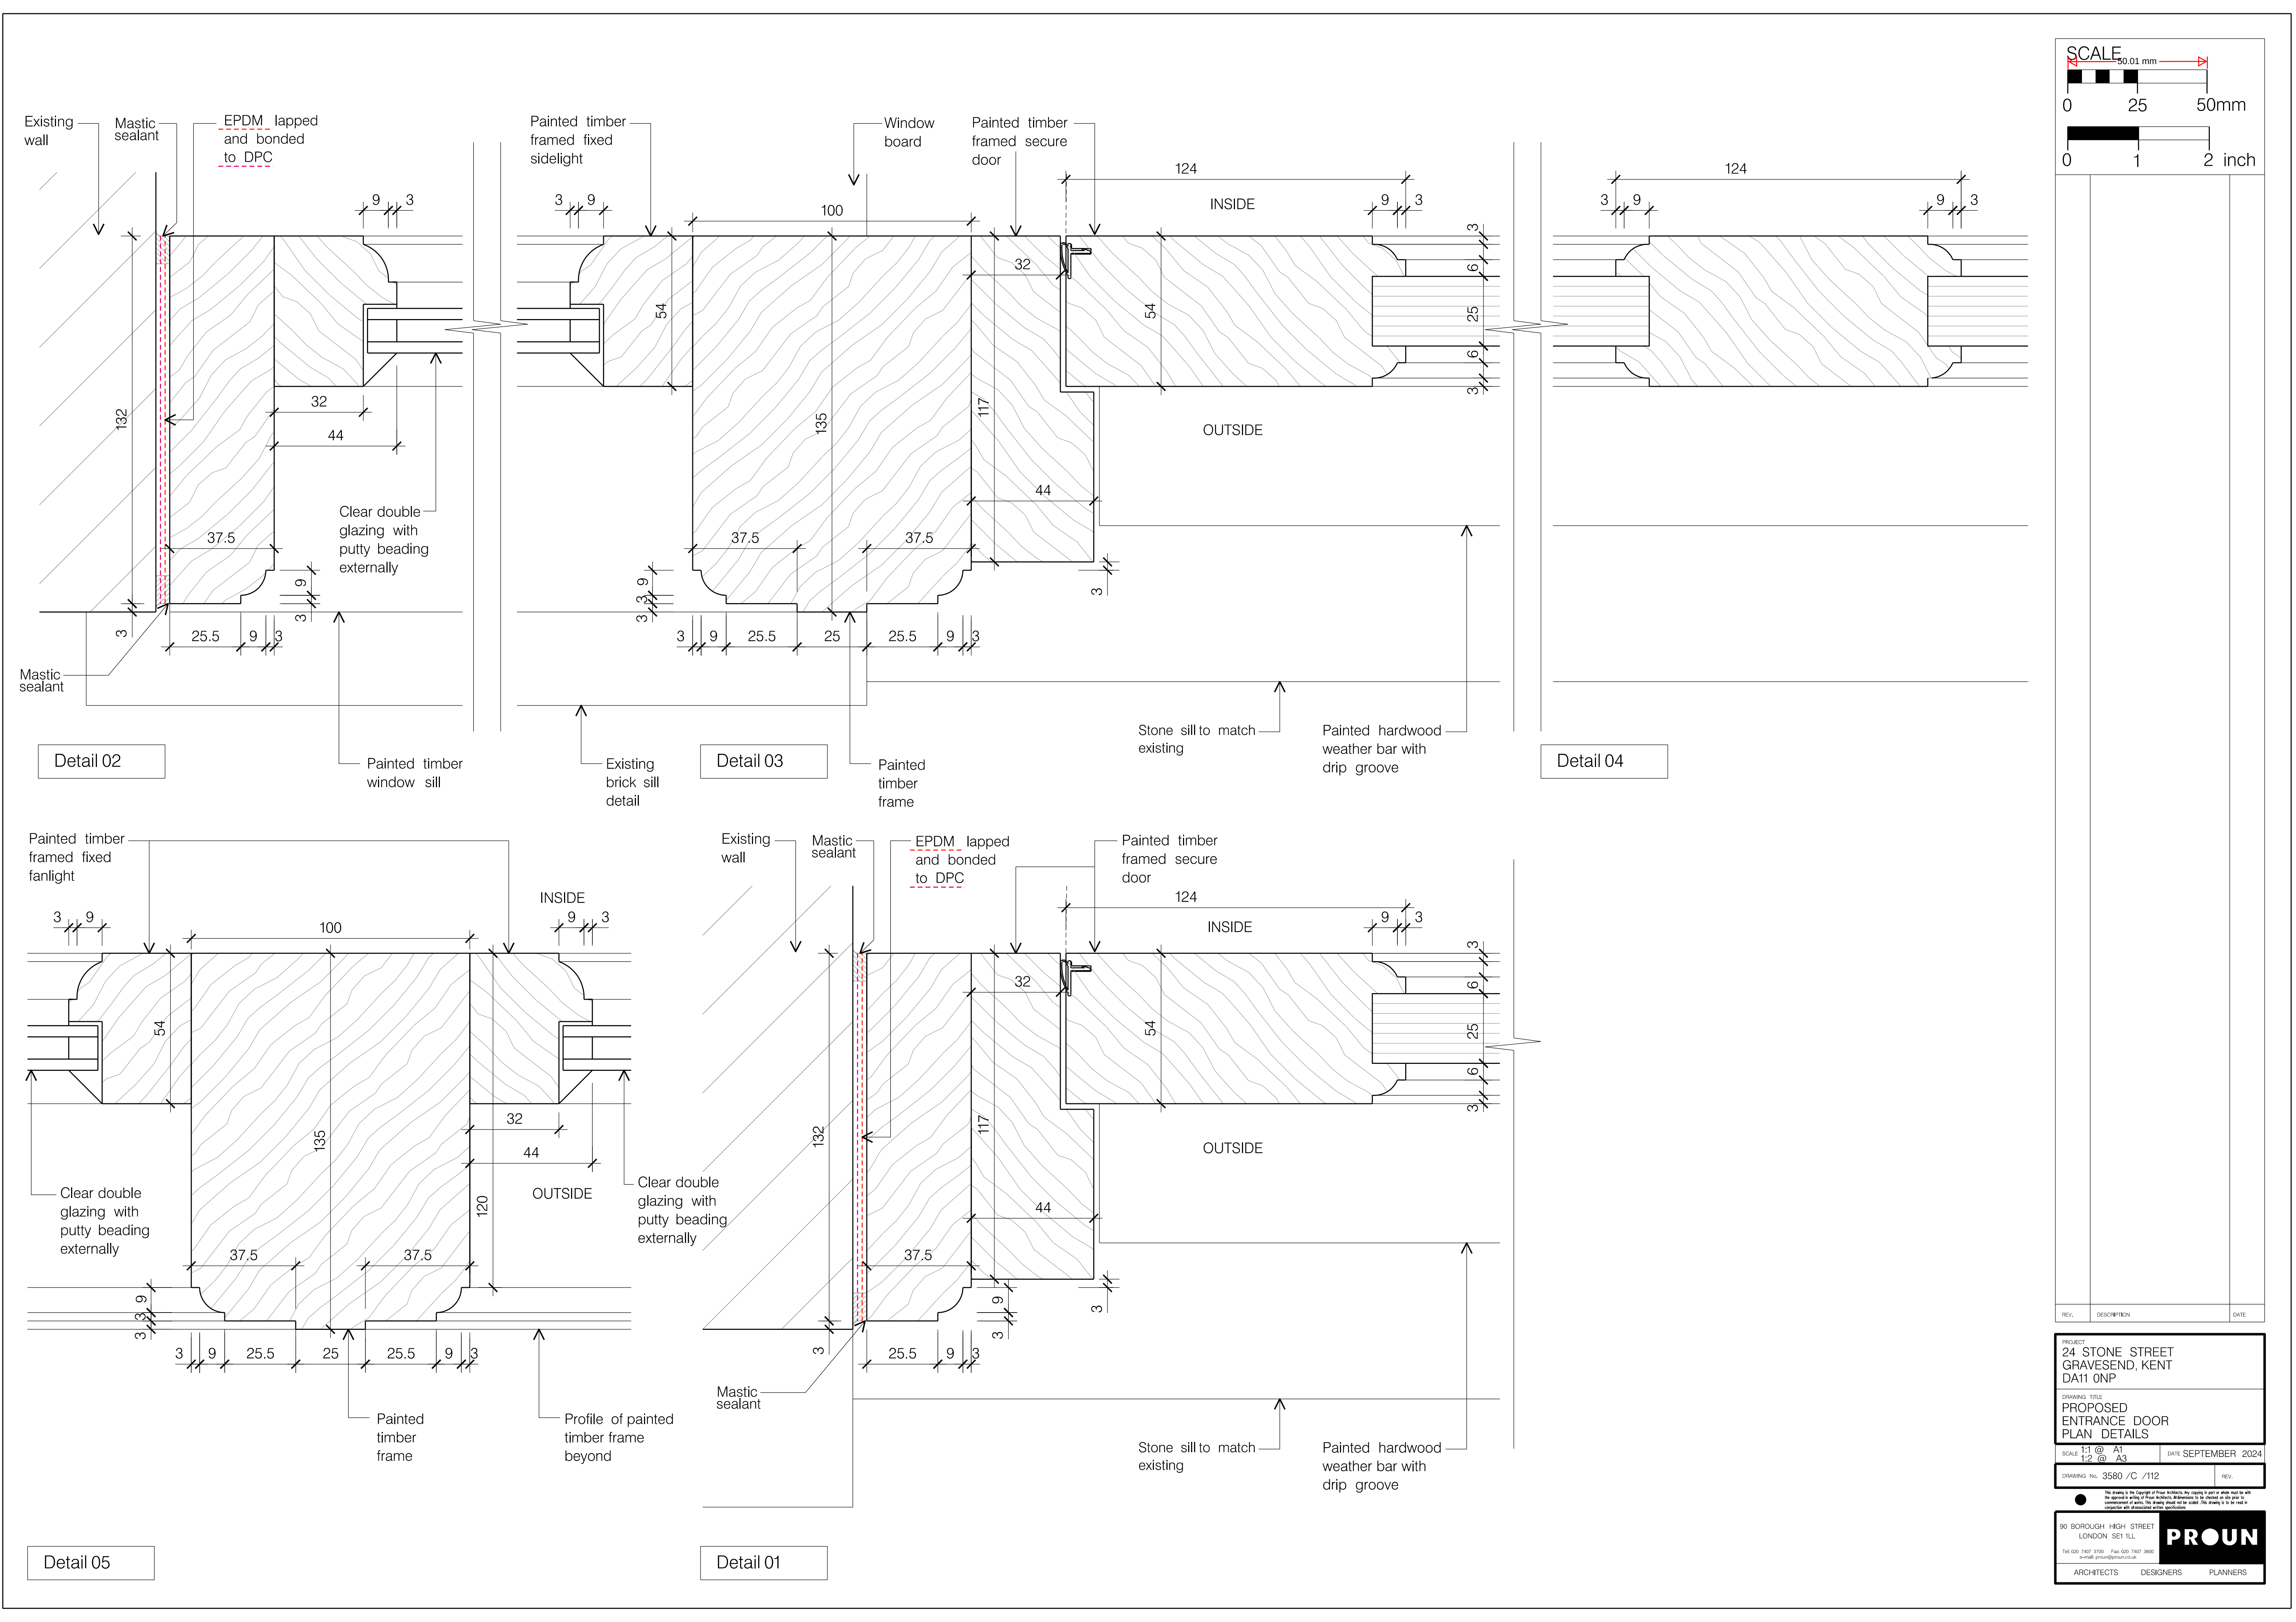

SCALE
50.01 mm
0 25 50mm
0 1 2 inch

REV.	DESCRIPTION	DATE
------	-------------	------

PROJECT
24 STONE STREET
GRAVESEND, KENT
DA11 0NP

DRAWING TITLE
PROPOSED
ENTRANCE DOOR
PLAN DETAILS

SCALE 1:1 @ A1
1:2 @ A3

DATE SEPTEMBER 2024

DRAWING No. 3580 /C /112

REV.

This drawing is the Copyright of Proud Architects. Any copying or reuse must be with the approval of Proud Architects. All dimensions to be checked on site prior to construction of works. This drawing should not be used in conjunction with other drawings without specific permission.

90 BOROUGH HIGH STREET
LONDON SE1 1LL
Tel: 020 7467 5900 Fax: 020 7467 5800
e-mail: proud@proudn.co.uk
PROUN
ARCHITECTS DESIGNERS PLANNERS