

NOTES
Do not scale

Verify all dimensions on site before commencing any work or preparing any shop drawings

All building materials, components and workmanship to comply with the appropriate Public Health Acts, Building Regulations, British & European Standards and Codes of Practice and to the appropriate manufacturers recommendations.

For all specialist work see relevant drawings

All schemes to be set out completely including buildings, roads, drainage and levels prior to the commencement of works

Sites to be checked against Land Registry plans and any necessary Easements to be established

Any discrepancies, errors or omissions to be reported to the architect for further instructions before commencement of works

K		
J		
H		
G		
F		
E		
D		
23.04.24	Planning Issue	JR
C		
19.01.23	Size & design of rear part of new dwelling reduced	JR
B		
09.11.22	Air Raid Shelter note	JR
A		
09.11.22	Further details for pre apps	JR
Date	Revisions	By

DAC
Architects

21 Stone Street, Gravesend, Kent, DA11 0NP
Tel: 01474 566996 Fax: 01474 320374
Design@DACarchitects.co.uk

Project Title

**DEVELOPMENT AT
173 SINGLEWELL ROAD
GRAVESEND
KENT**

Client

MR M PECKOVER

Drawing Title


**PLANS
NEW DWELLING

AS PROPOSED**

Scale	Date	Drawn By
1:100, 1:1250	21.10.22	JR

Project No.	Dwg. No.	Rev.
5324	D-11	D


no. 1 Dennis Road

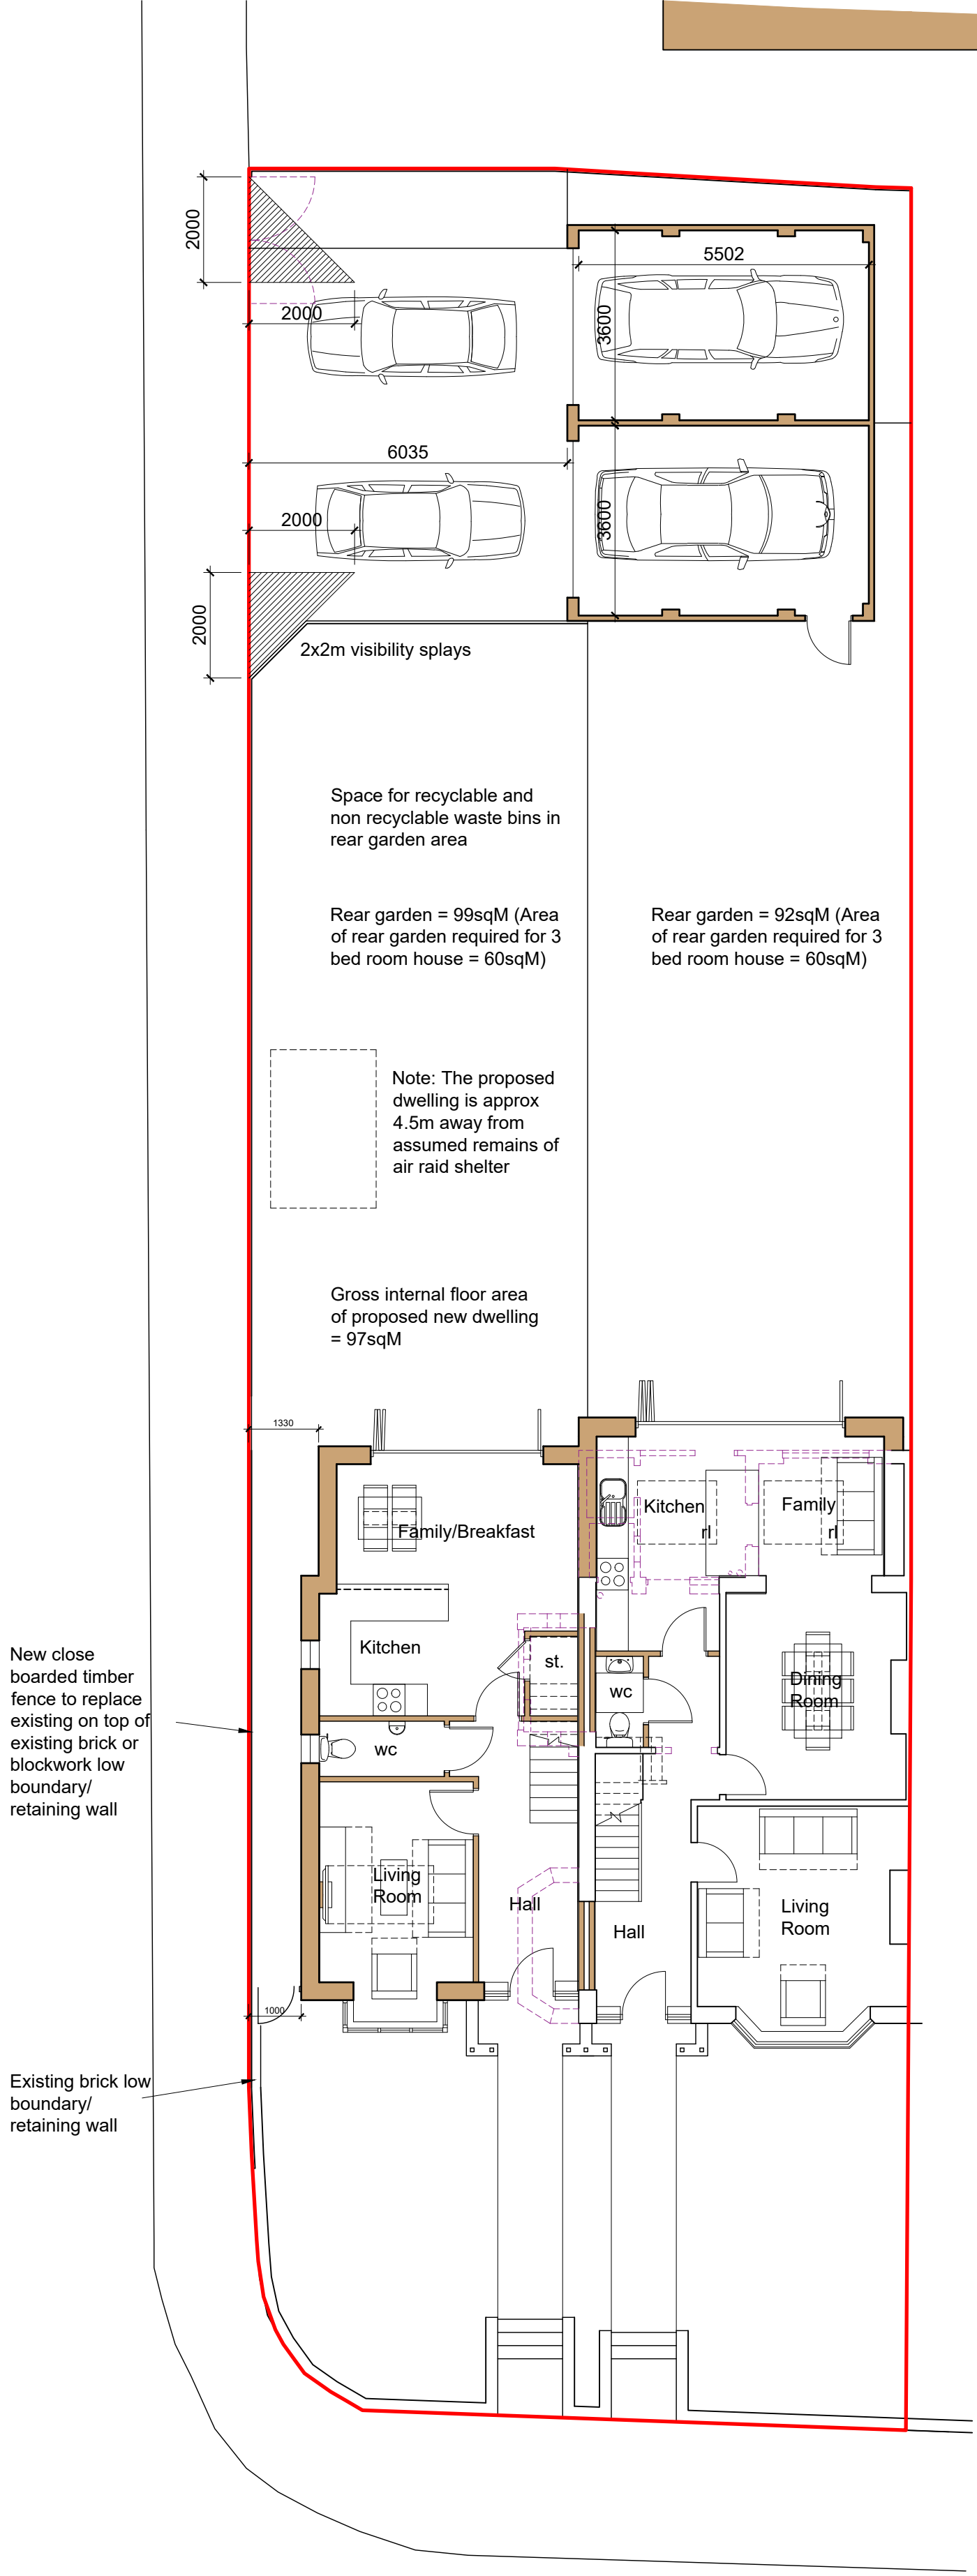


GROUND FLOOR




FRONT

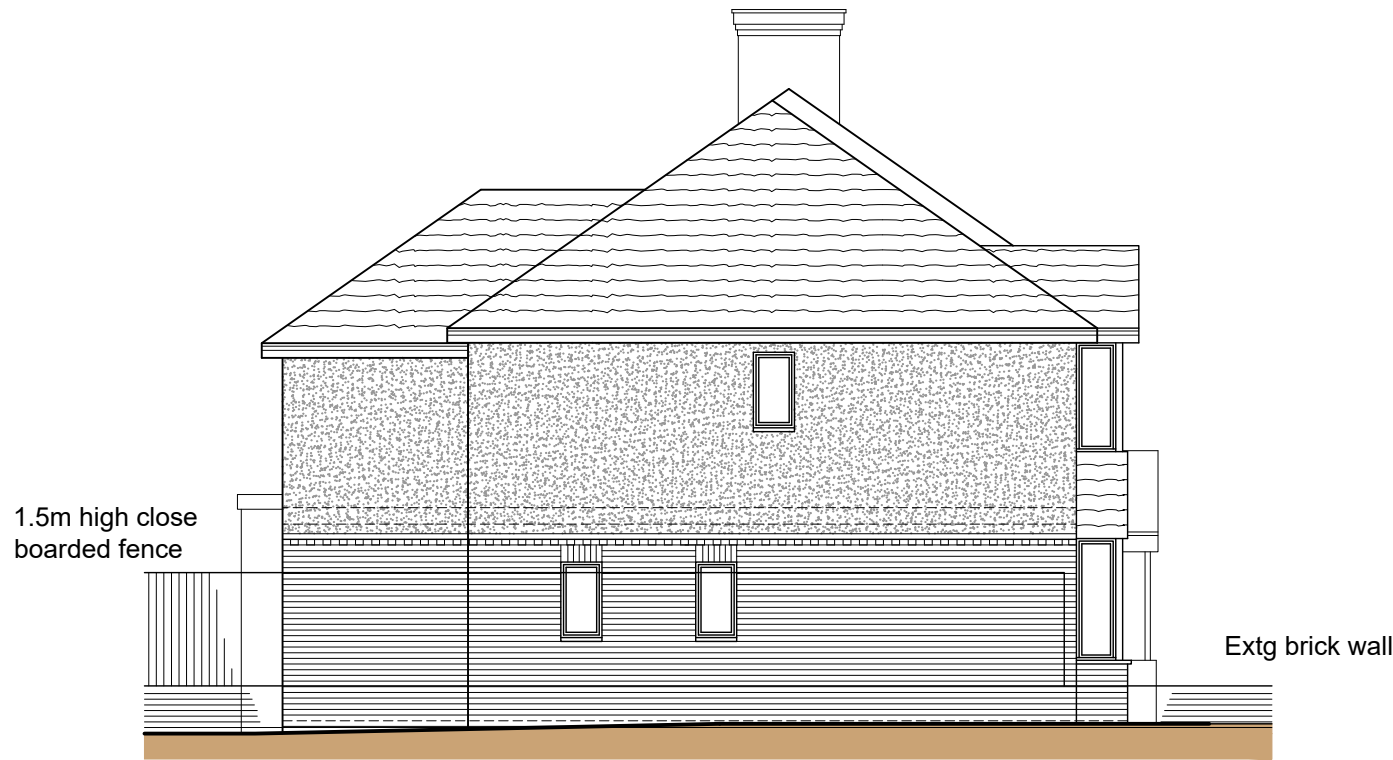


SIDE

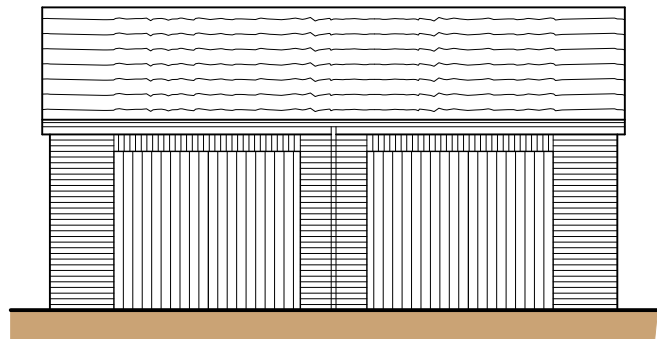


FRONT

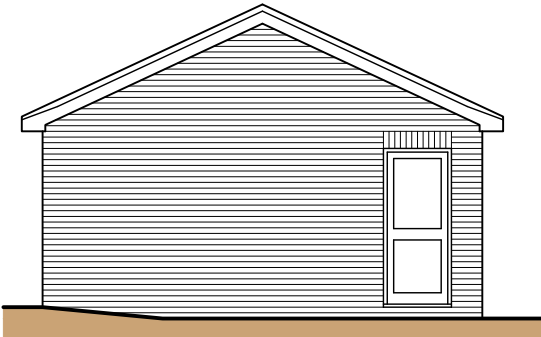


SIDE

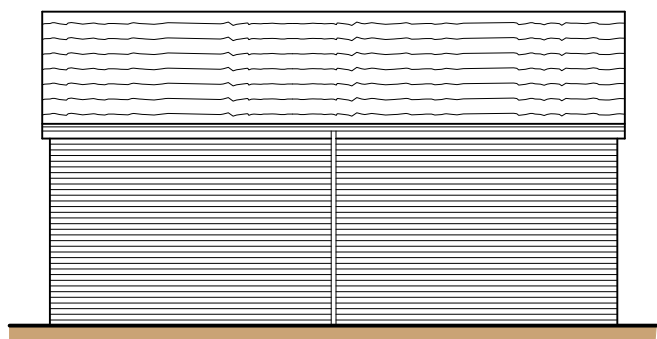


REAR

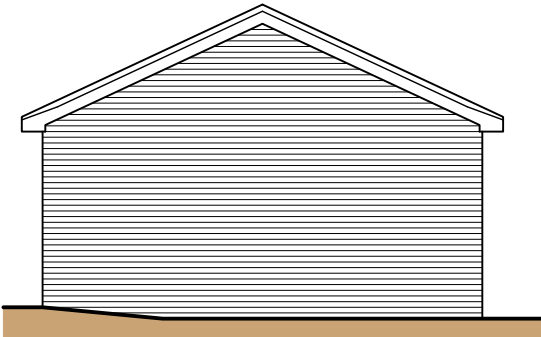

SIDE

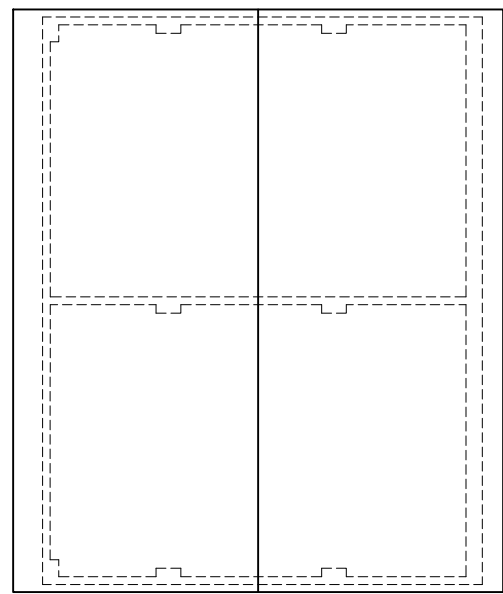


ROOF

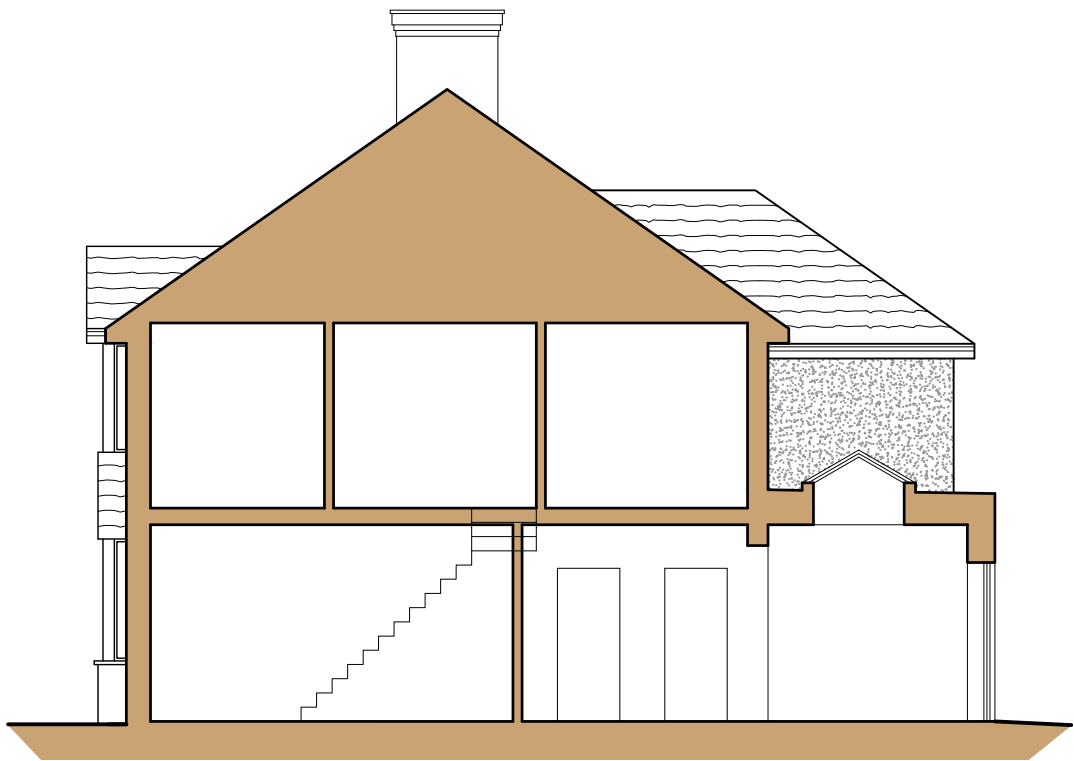


SECTION



REAR

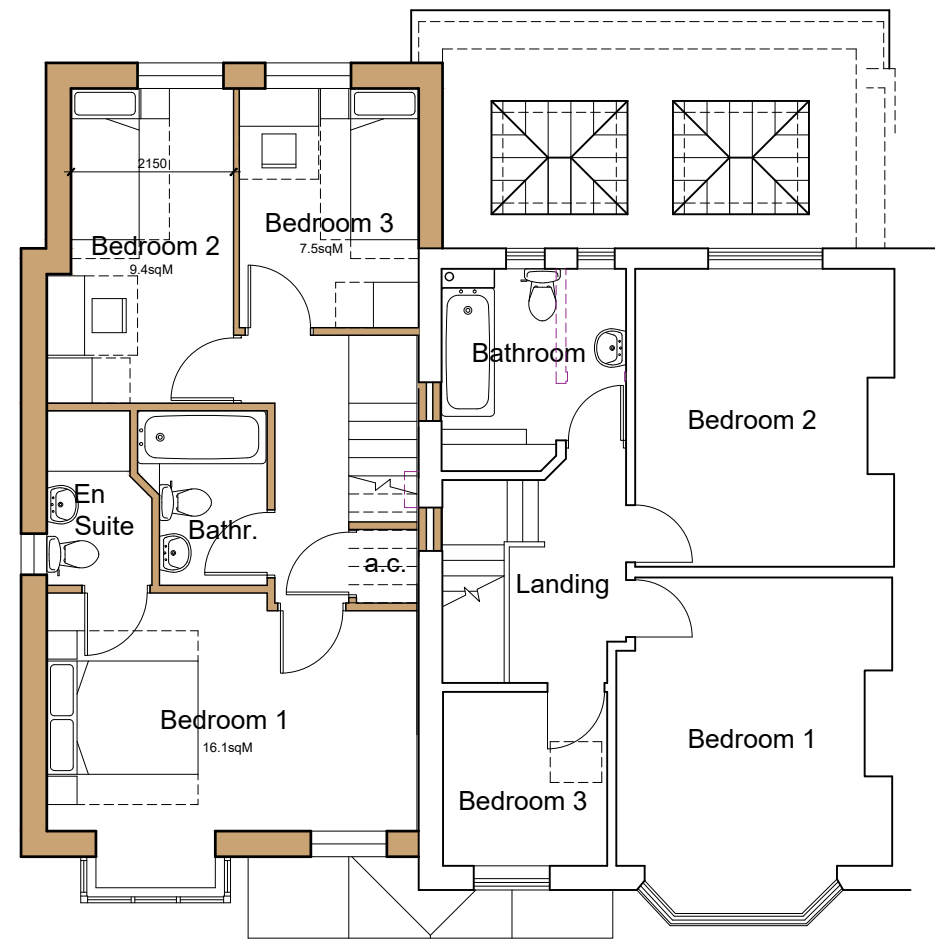

FIRST FLOOR

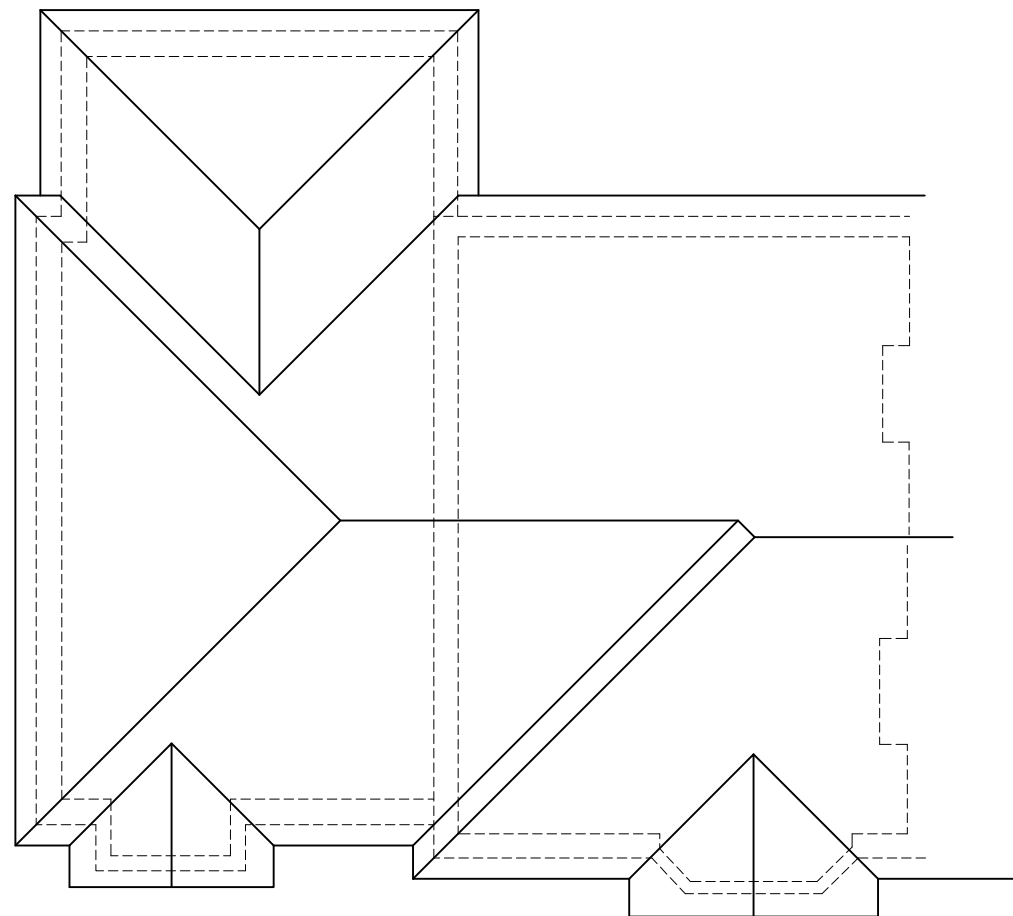

ROOF

