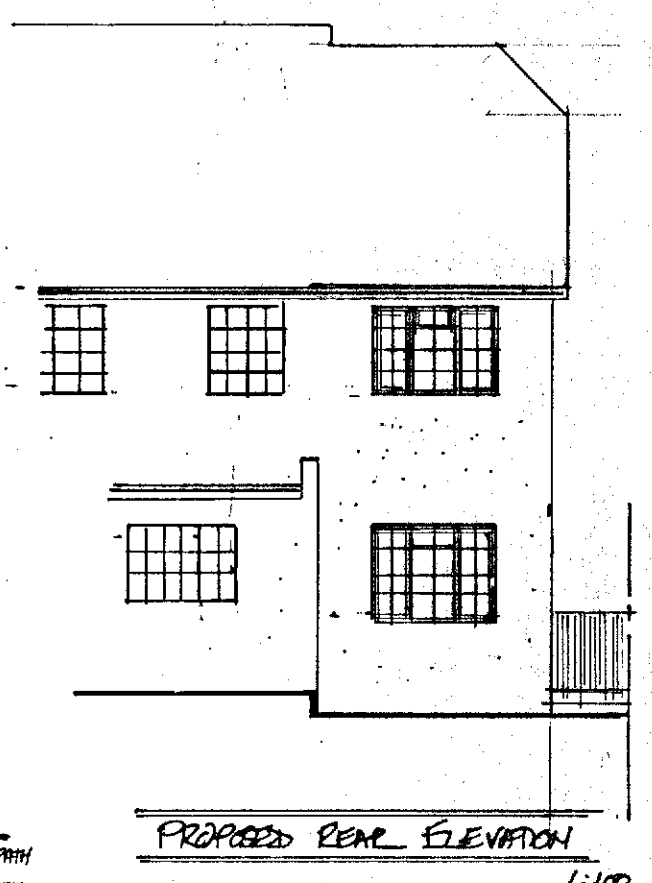
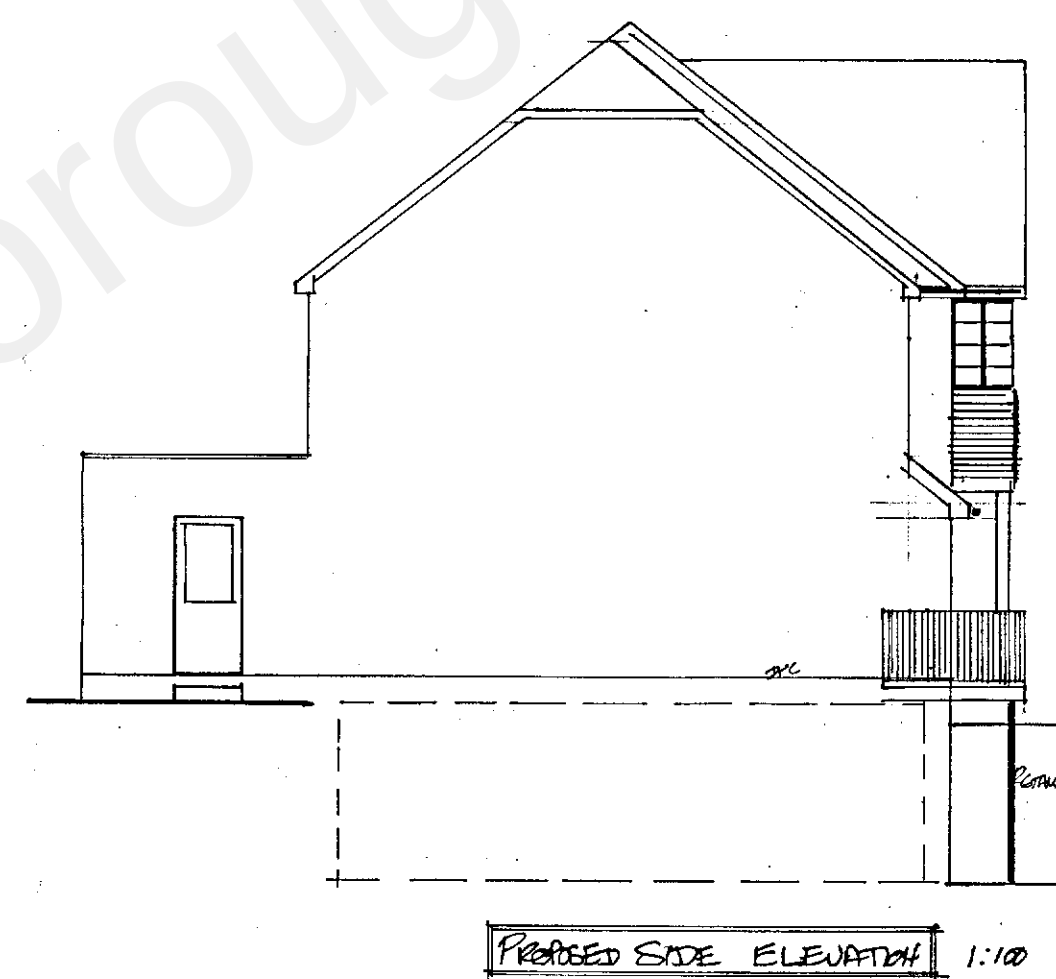
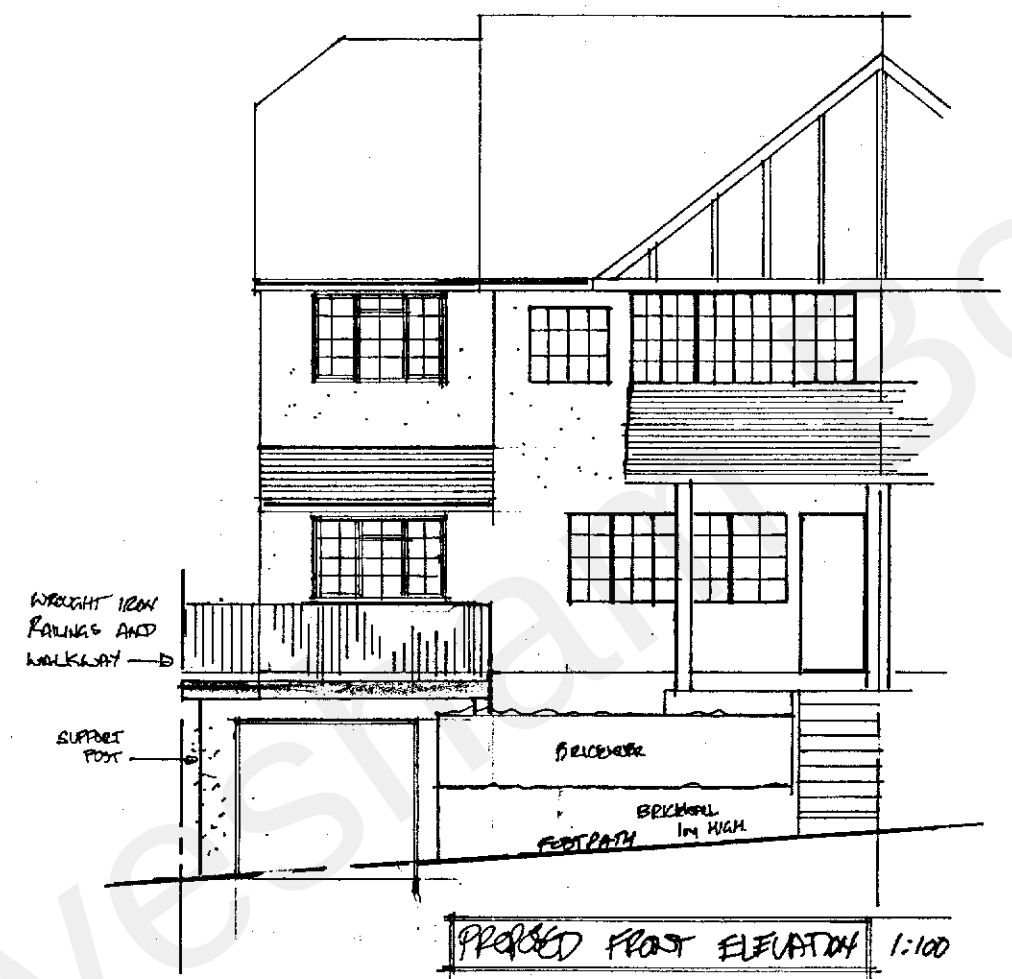
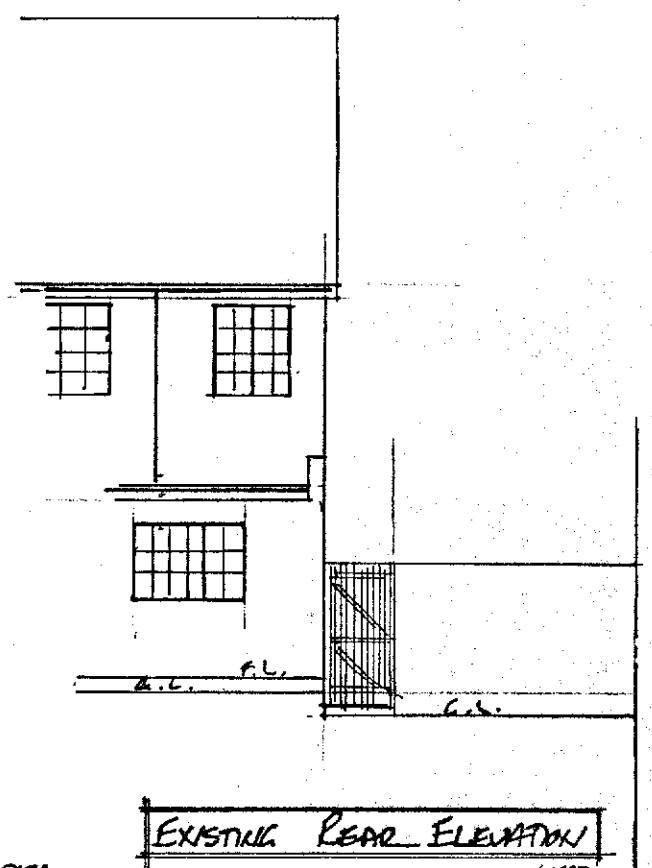
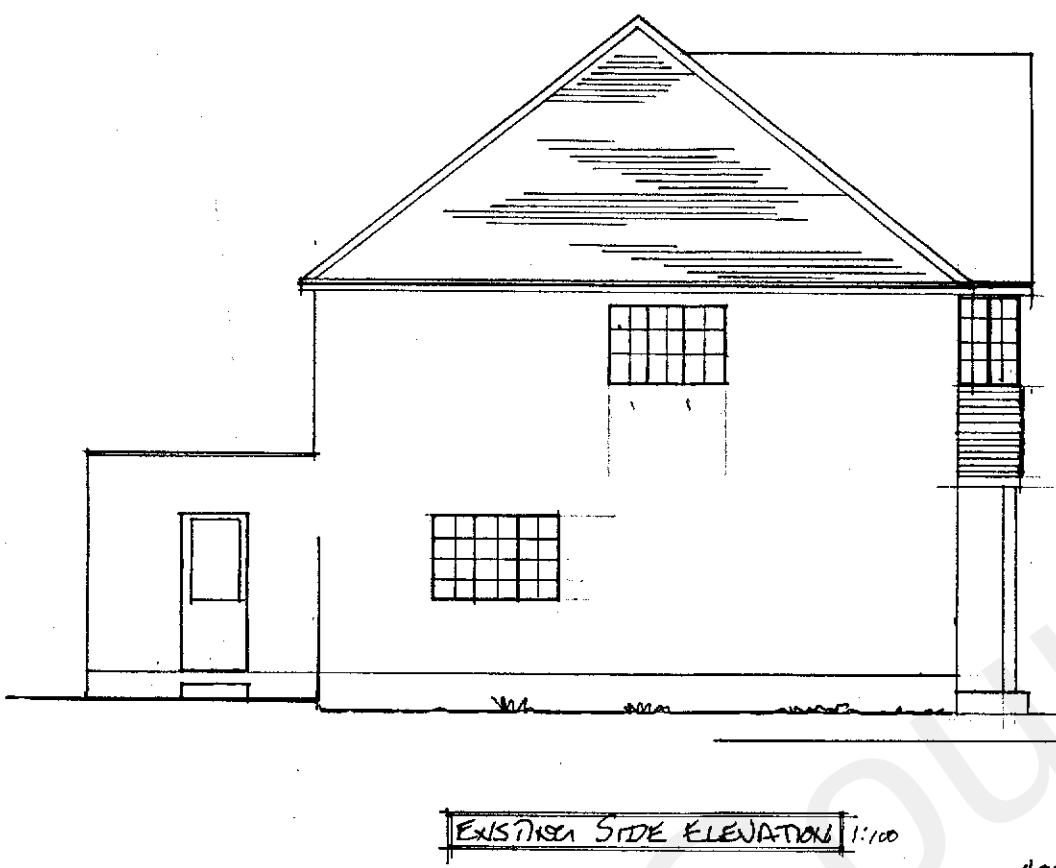
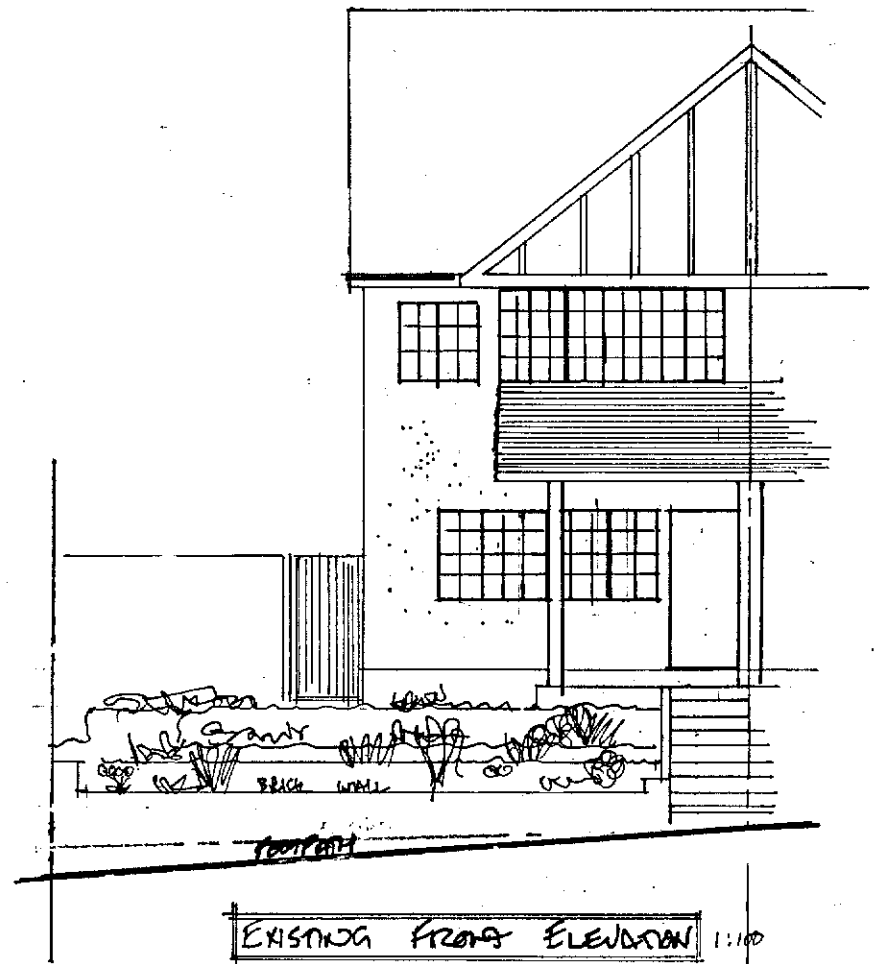
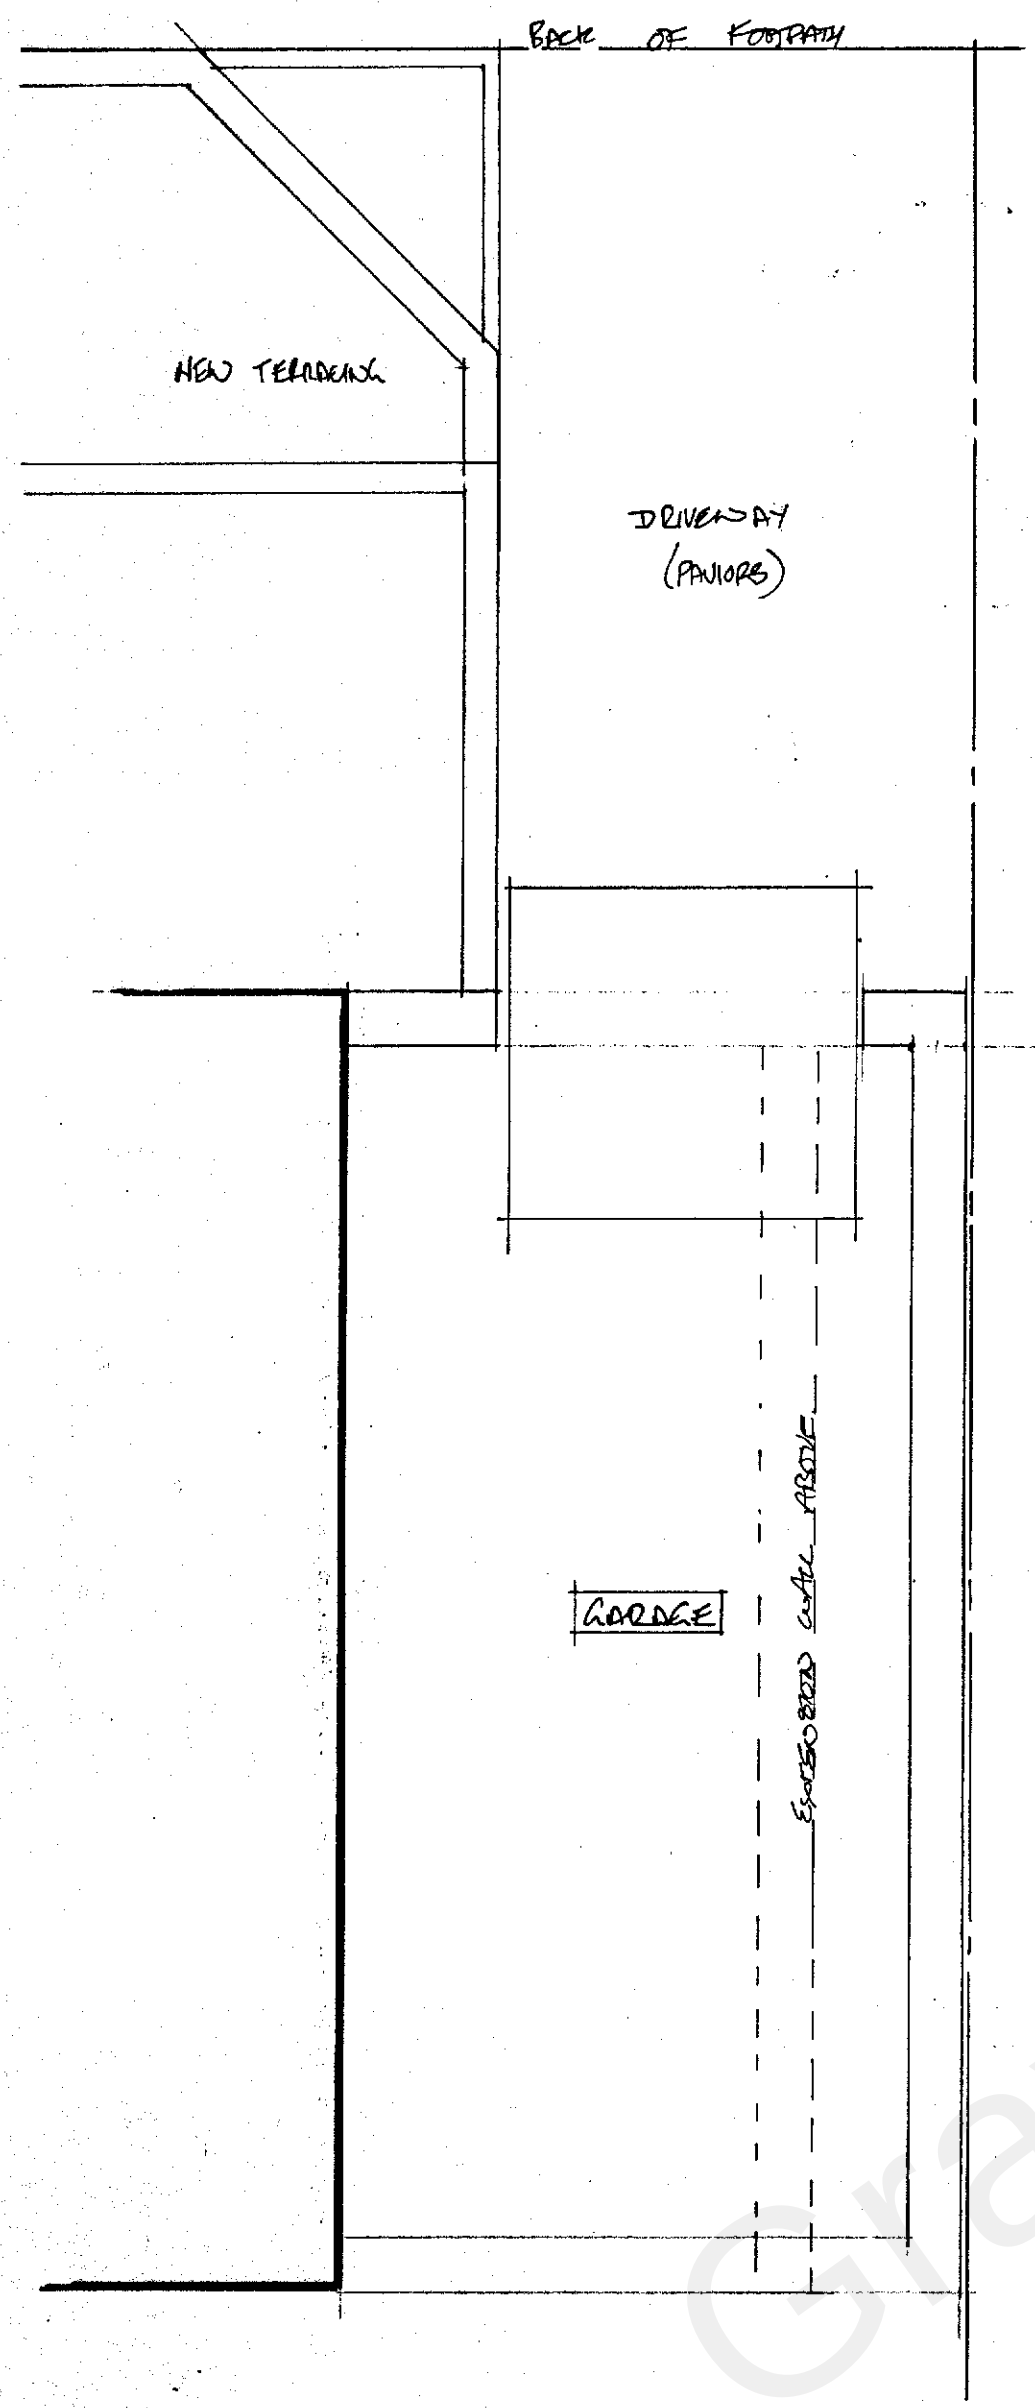


20230034

THREE STOREY SIDE
EXTENSIONS AND FORMATION
OF NEW DRIVEWAY

MR. C. GARDNER
14 MARINA TENE
NORTHAMPTON
POST 141 966

SCALE 1/50 1/100 DATE 1/12/22

DEWA NO 22/10/11 23