







PHOTOGRAPH OF PROPOSED NEW FENCE

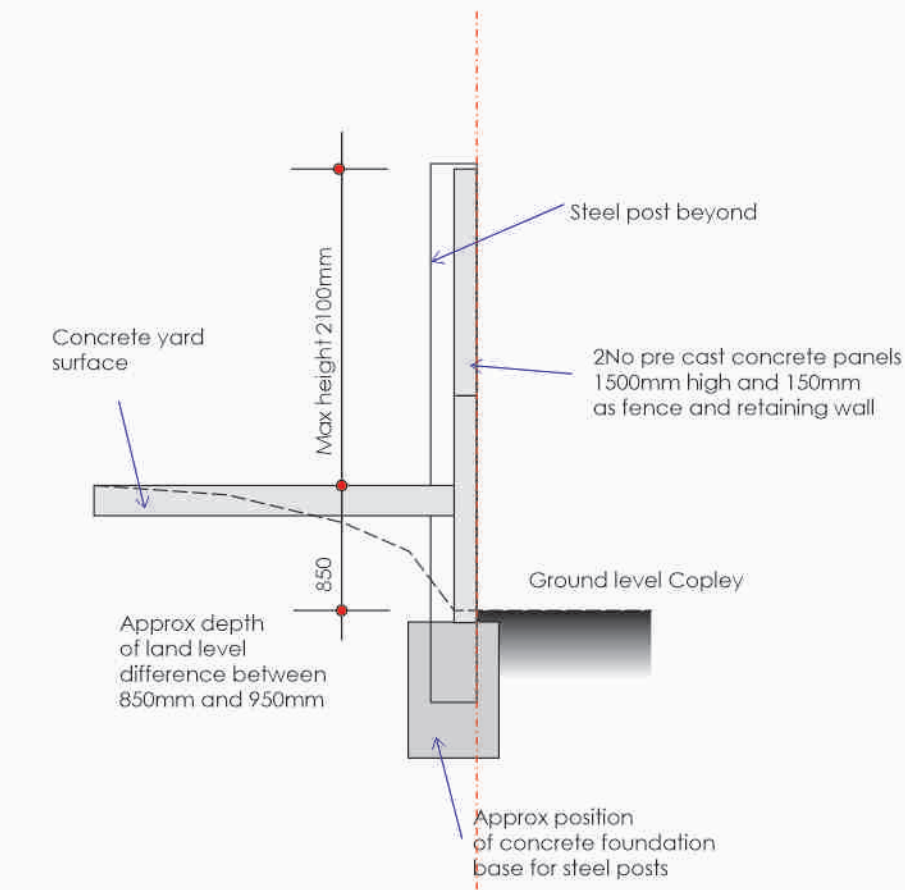

Typical Section - 1:50 Side boundary with Copley

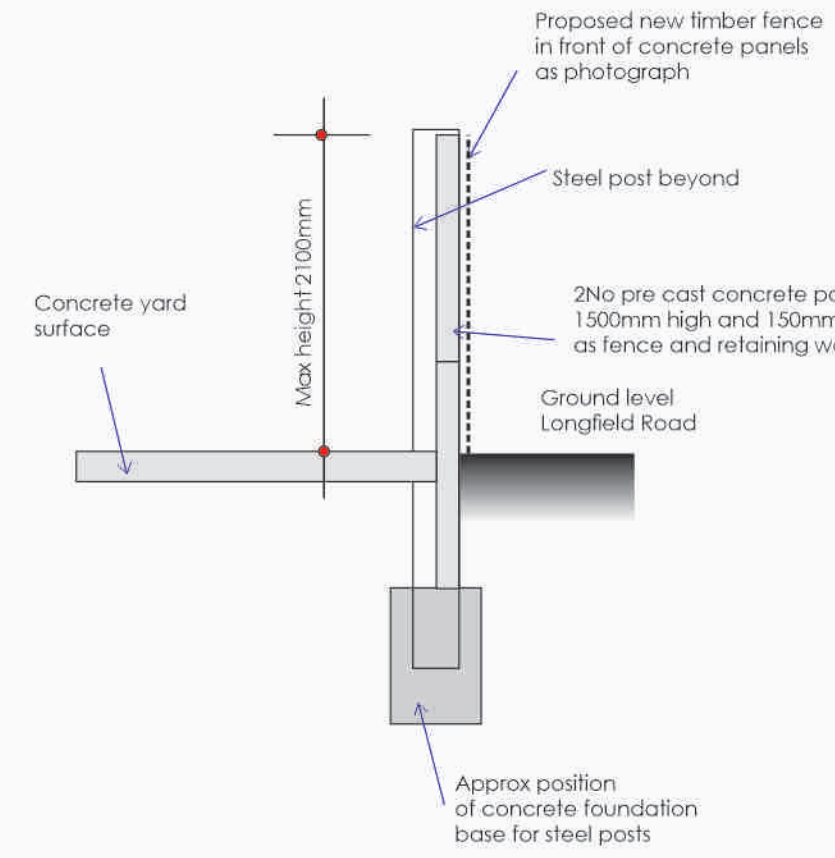

Typical Section - 1:50 Front boundary with Longfield Road

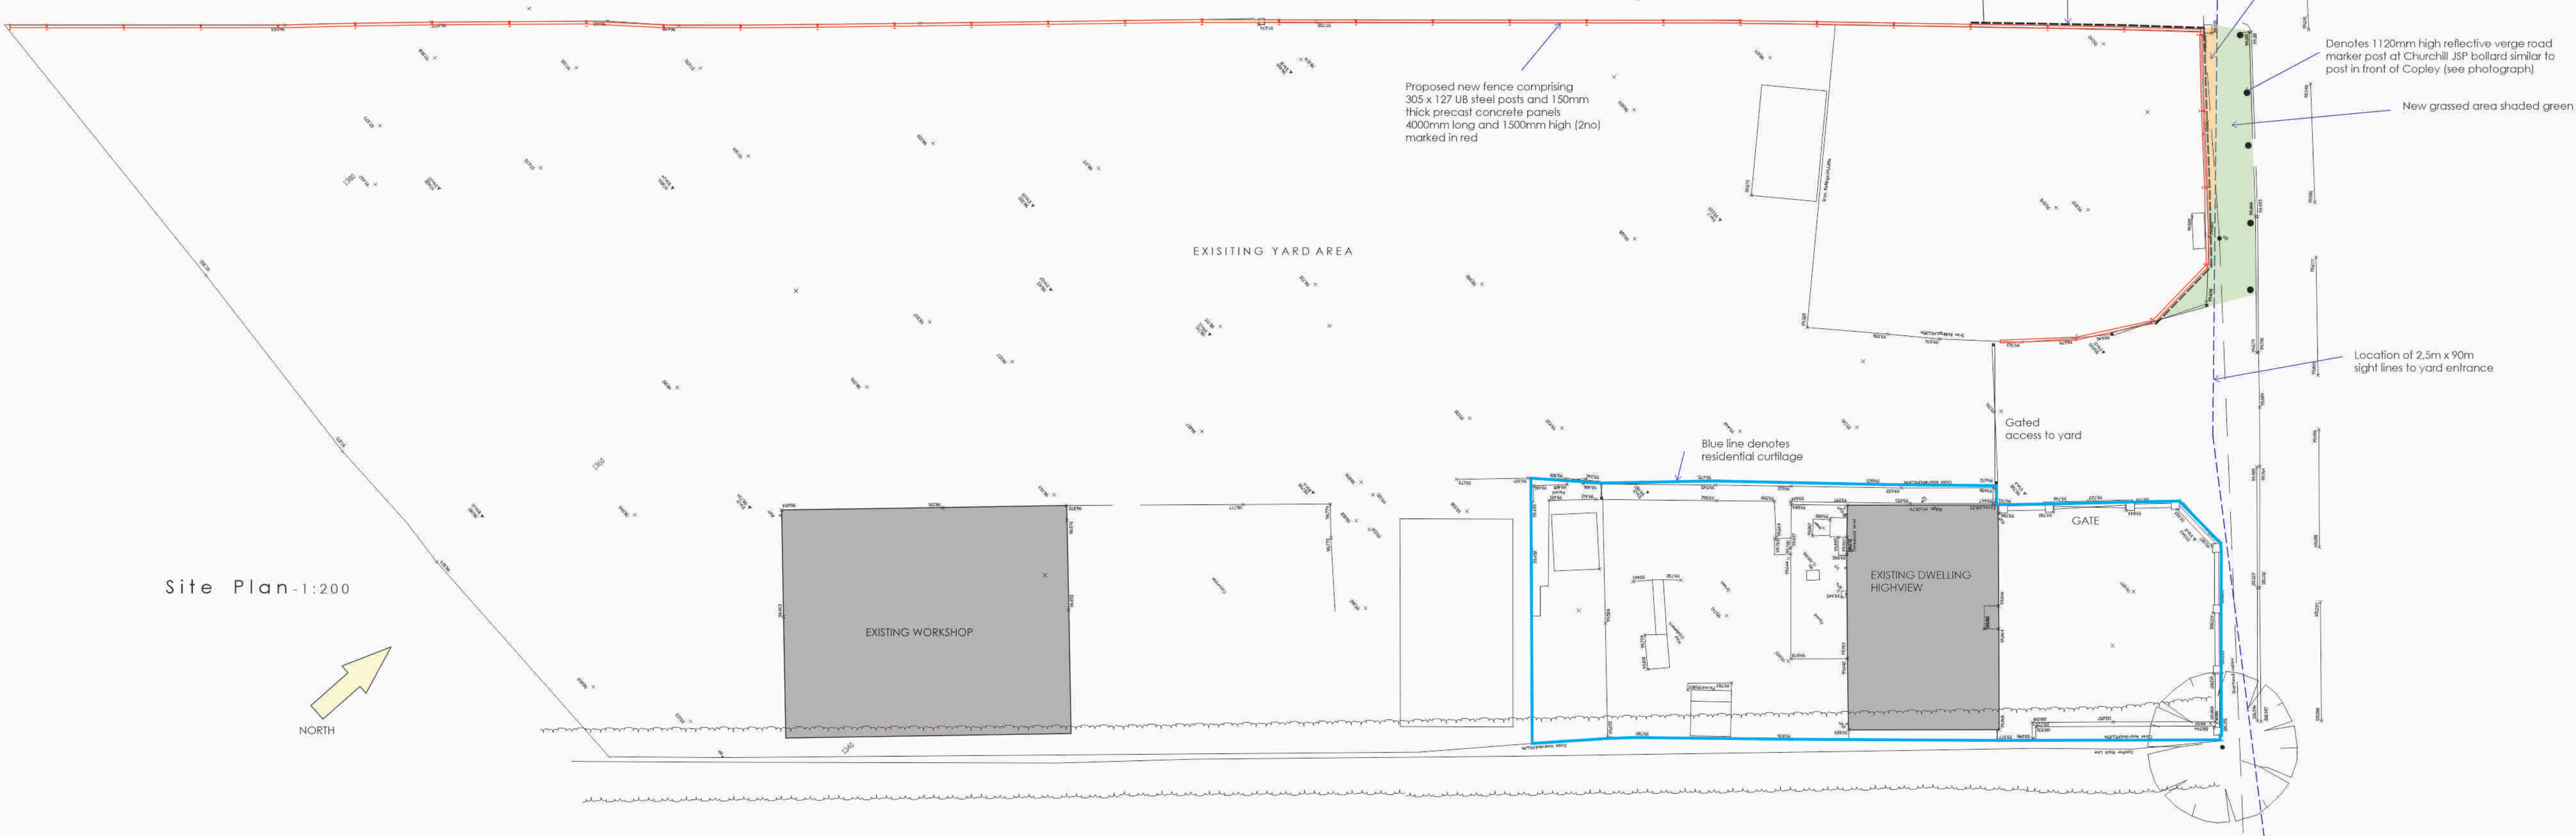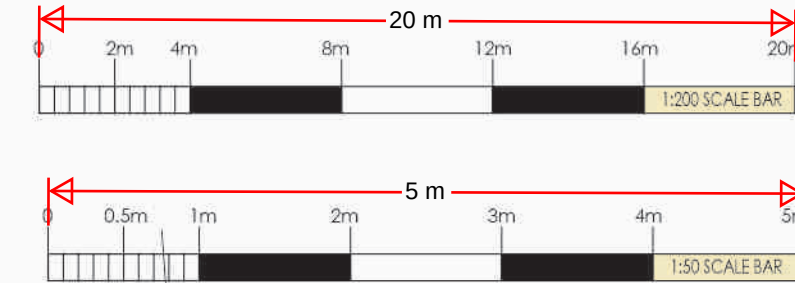

PHOTOGRAPH OF INSTALLED FENCE FROM YARD AREA



PHOTOGRAPH OF INSTALLED FENCE FROM YARD ENTRANCE



PHOTOGRAPH OF A FENCE WITH FAGUS SYLVATICA PLANTED IN FRONT (WINTER PHOTO IN SUMMER GREEN)

REVISIONS		
SCALE	1:50 1:200	DRAWN RFW
DATE	July 2025	
REVISIONS	Topographical Site Plan and Sections	
PROJECT	Proposed Boundary Fencing Atlas Truck and Hire Ltd Highview Longfield Road Longfield Hill Kent DA3 7AP for: Mr J Bourne	
WARD + ASSOCIATES		
THE HOO WROTHAM ROAD MEOPHAM GRAVESEND KENT DA13 0HP		
M: 07771 963940 E: roger@wardassociates.co.uk W: www.wardassociates.co.uk		

1925.WD.01