


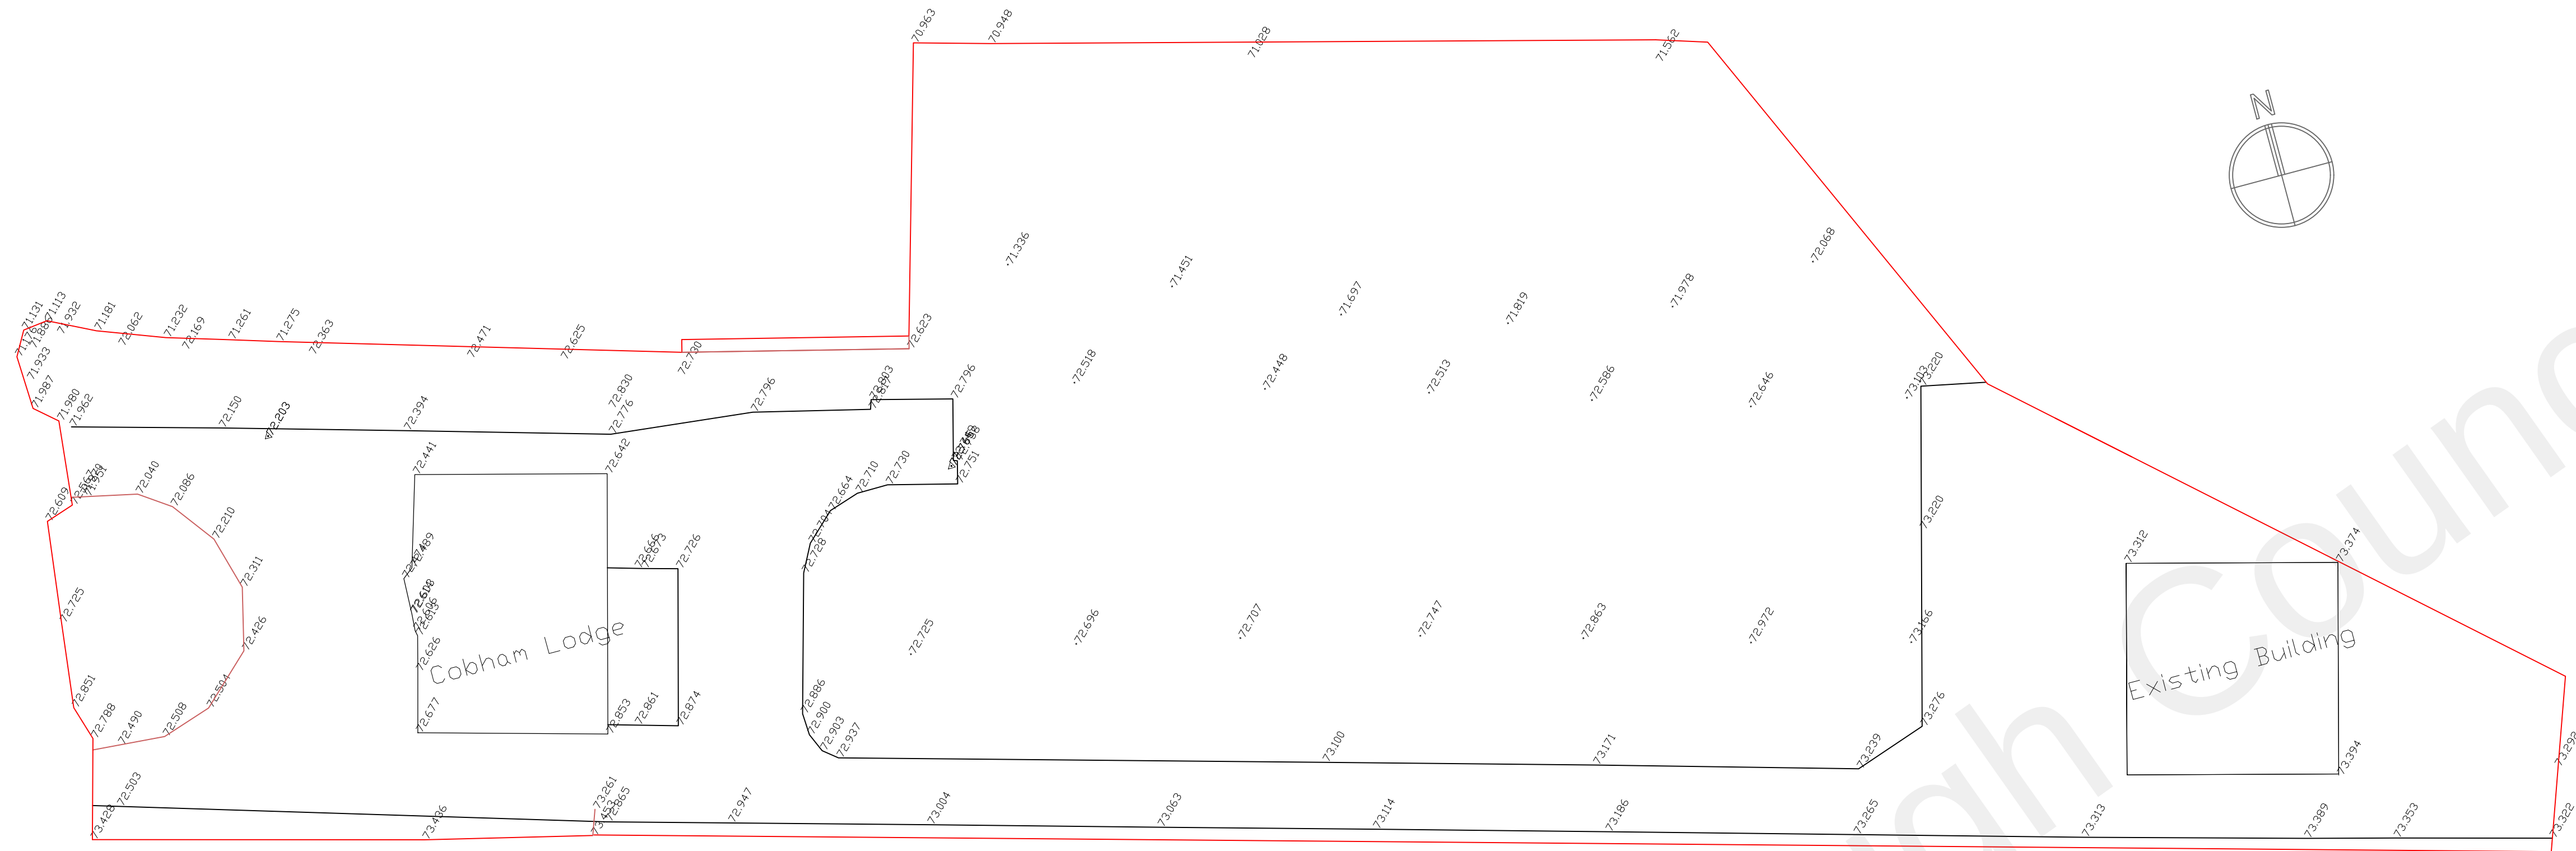


Existing Block Plan
Scale 1:250 @ A1



Proposed Location Plan
Scale 1:1000 @ A1

10 0 10 20 30 40 50
Scale Bar - 1:1000 @ A1

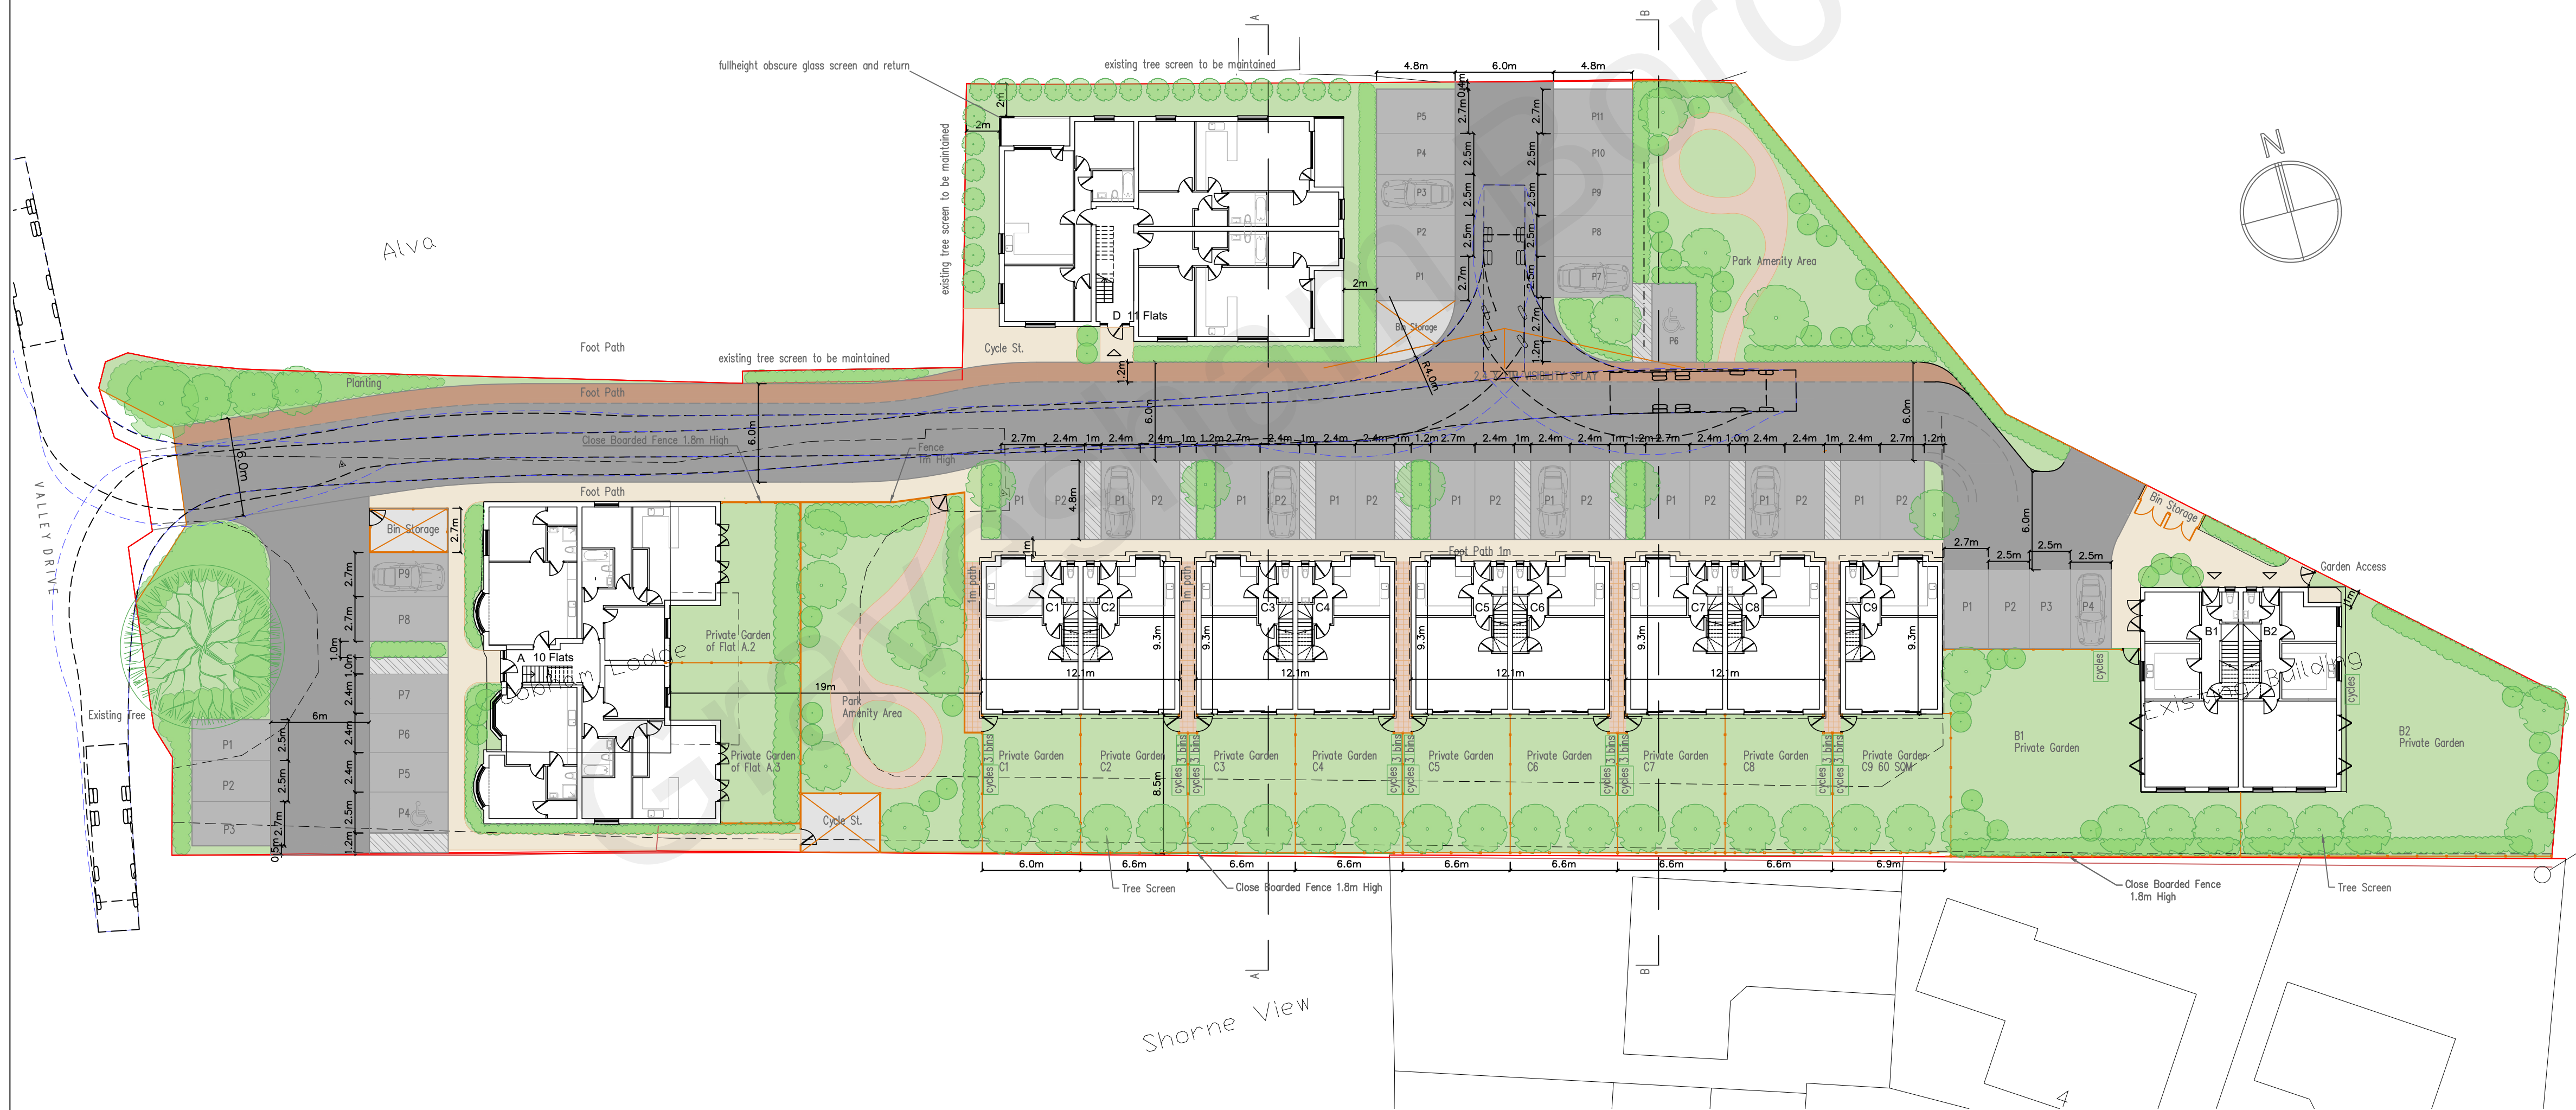

Proposed Block Plan
Scale 1:250 @ A1

PROJECT:
Cobham Lodge, Valley Drive
Gravesend, Kent, DA12 5UE
TITLE:
Existing and Proposed Block Plan

SCALE: 1:250 @ A1 DATE: June 22

Drawing No. 1458-02 REV: Q

Copyright of this drawing shall remain the property of Breley Design Limited. It may not be used in whole or part by any other parties for any other purpose without prior consent. All dimensions to be checked on site and any discrepancies reported to Breley Design Limited before work commences.



BRELEY
DESIGN LTD
Breley Design Ltd, Harrier House
Aviation Way, Southend on Sea
Essex SS2 6UN, England
Telephone: +44 (0)1702 541300
Facsimile: +44 (0)1702 543123
Email: info@breleydesign.com