


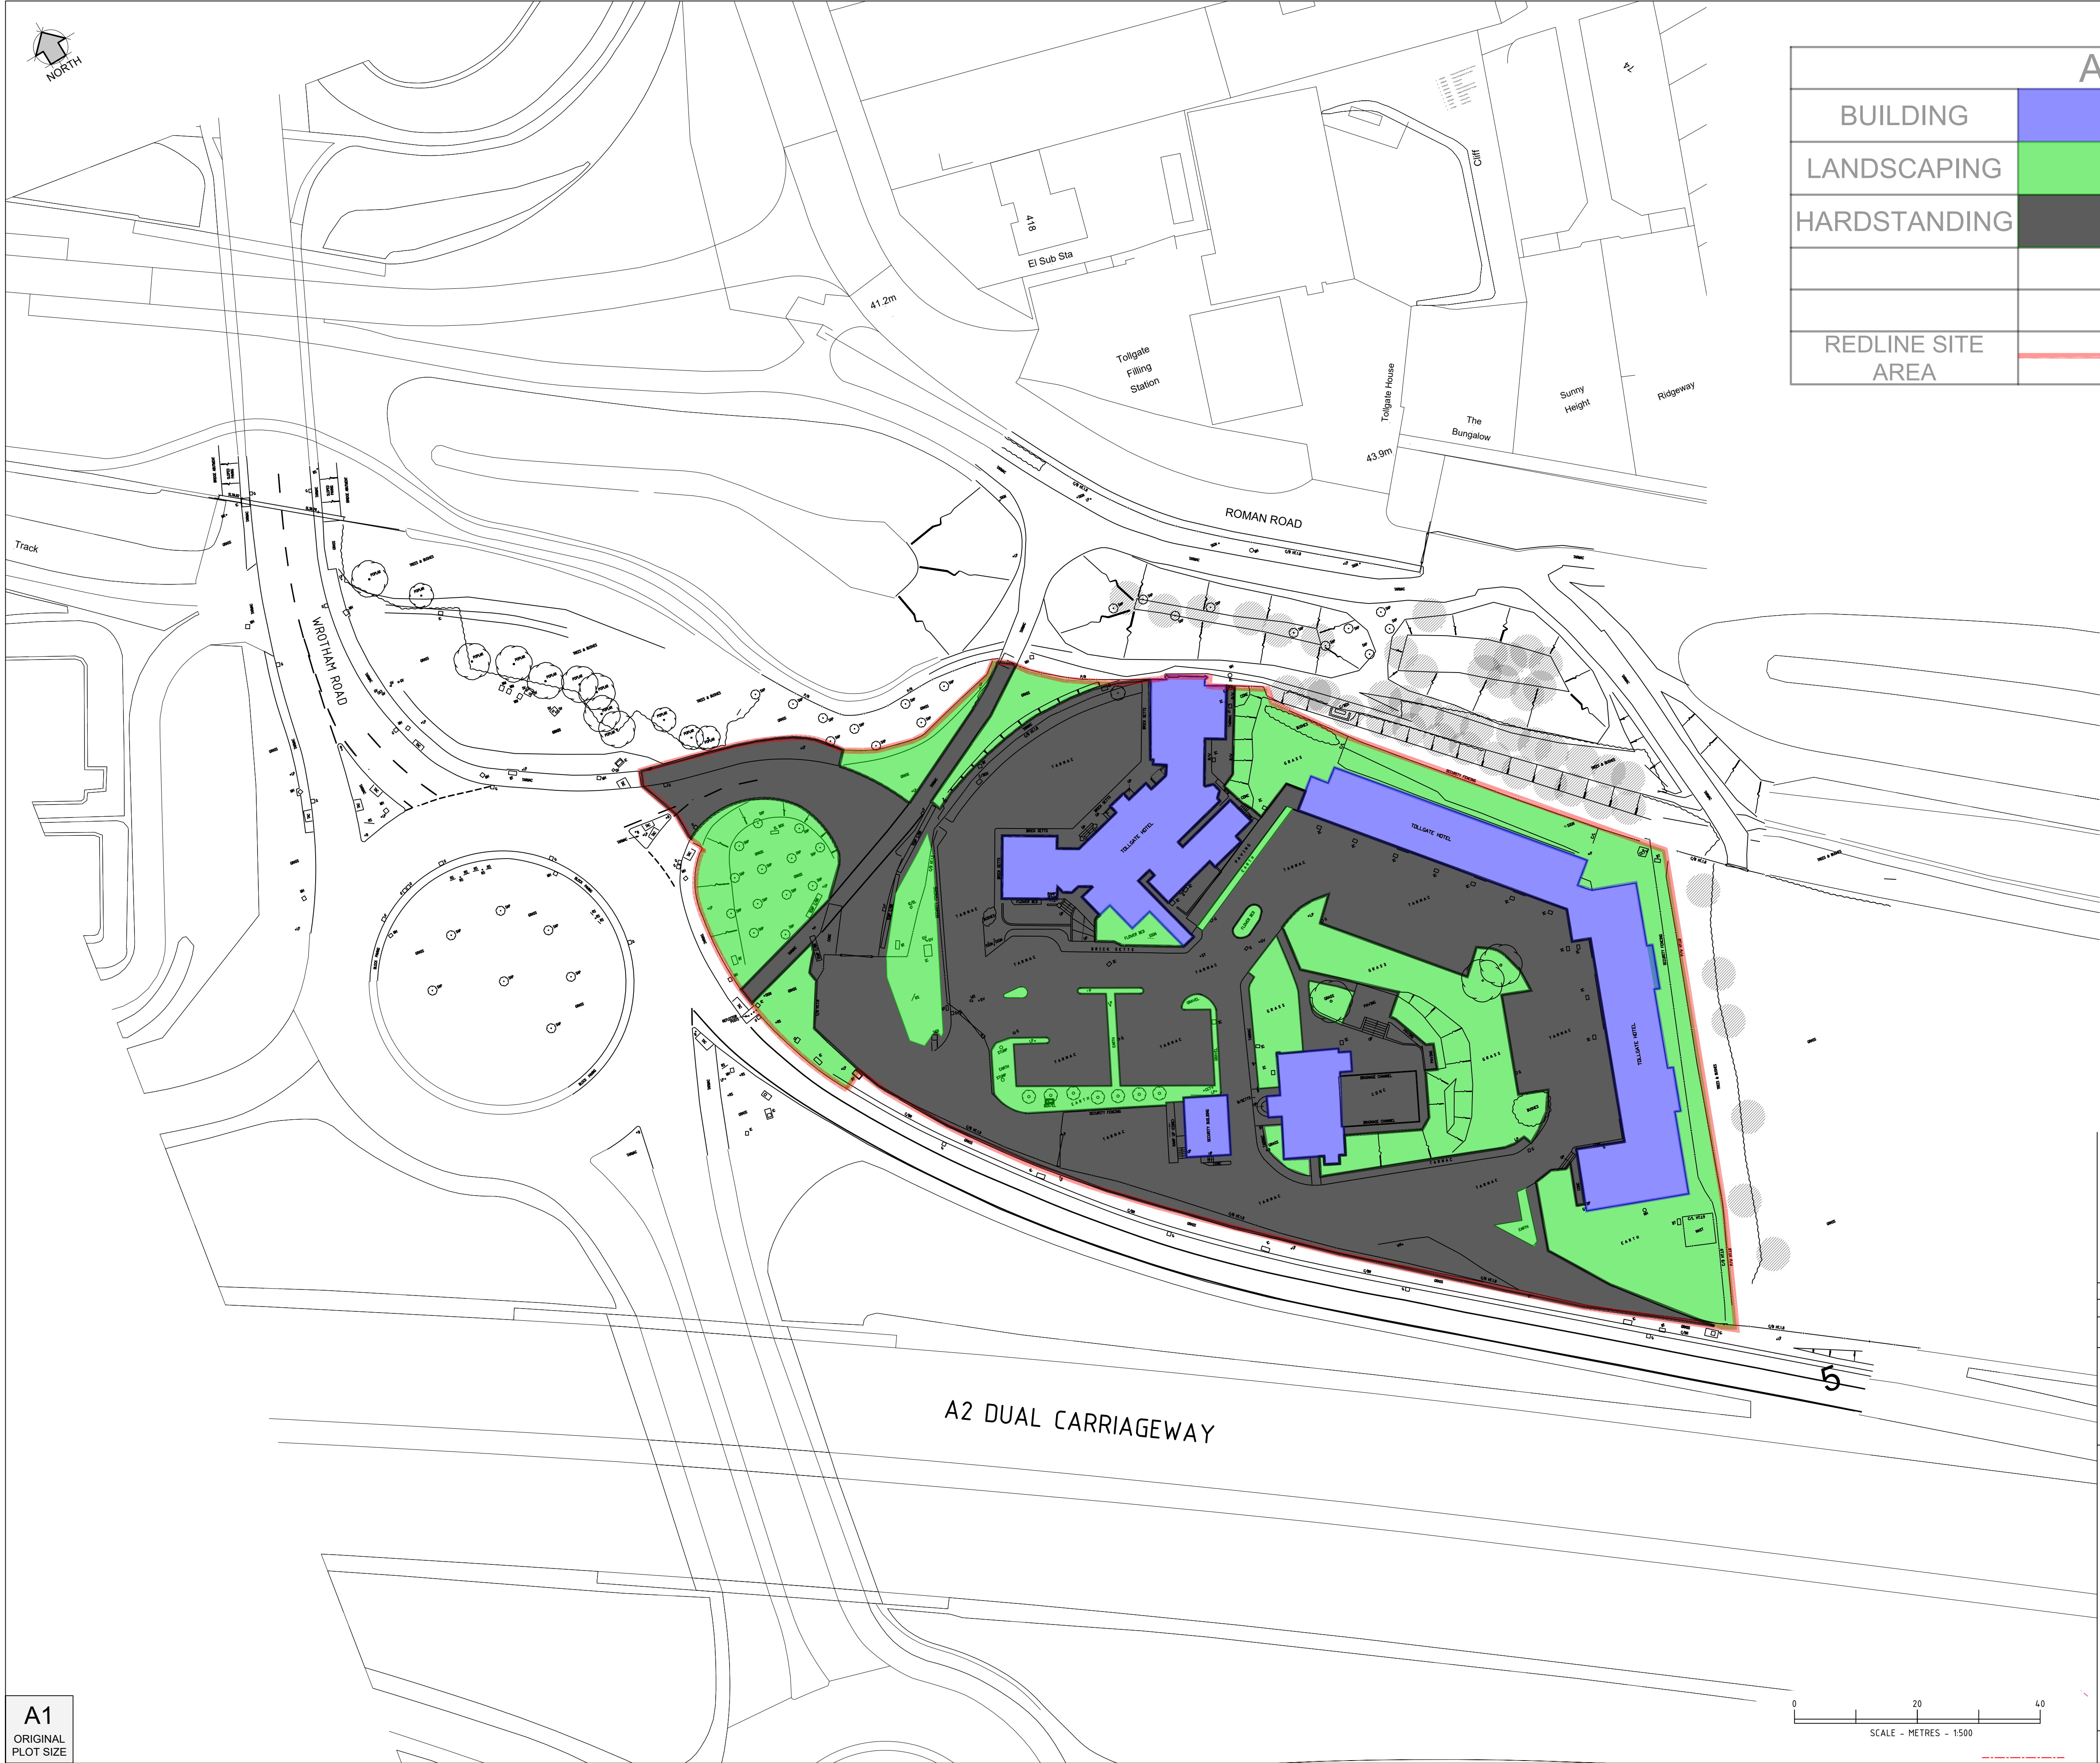

AREA		
BUILDING		1926 m2
LANDSCAPING		3737 m2
HARDSTANDING		6533 m2
REDLINE SITE AREA		12196 m2

A

25.09.25

AREAS ADJUSTED

NR

DATE

DESCRIPTION

REVISIONS

STATUS

DEFINE DRAWING

bp

pulse

BP Pulse

Breckland, Linford Wood

Milton Keynes

Buckinghamshire

MK14 6GY

DRAWN:

DATE:

DESIGN CHECKED:

DATE:

APPROVED:

DATE:

DATE:

SCALE:

PB

MAY 24

-

-

-

-

-

1:500@A1

SCALED DIMENSIONS SHOULD NOT BE TAKEN FROM THIS DRAWING (APPROPRIATE FOR A1 ONLY)

TOLLGATE SERVICE AREA

A2 WATLING STREET

NORTHFLEET, GRAVESEND

KENT DA11 7NP

-

EXISTING SITE LAYOUT AREAS

1-500

BP DRAWING NUMBER

REV

EV005-PS-LAY-000-GB00015044

MBH DRAWING NUMBER

REV

14170-SAC EX

A

ARCHITECT:

MBH

This drawing has been produced in accordance with BP Chargemaster design standards & current legal requirements. Copyright of BP Chargemaster. Illegal use is prohibited. Reproduction only with permission of BP Chargemaster

A1
ORIGINAL
PLOT SIZE