



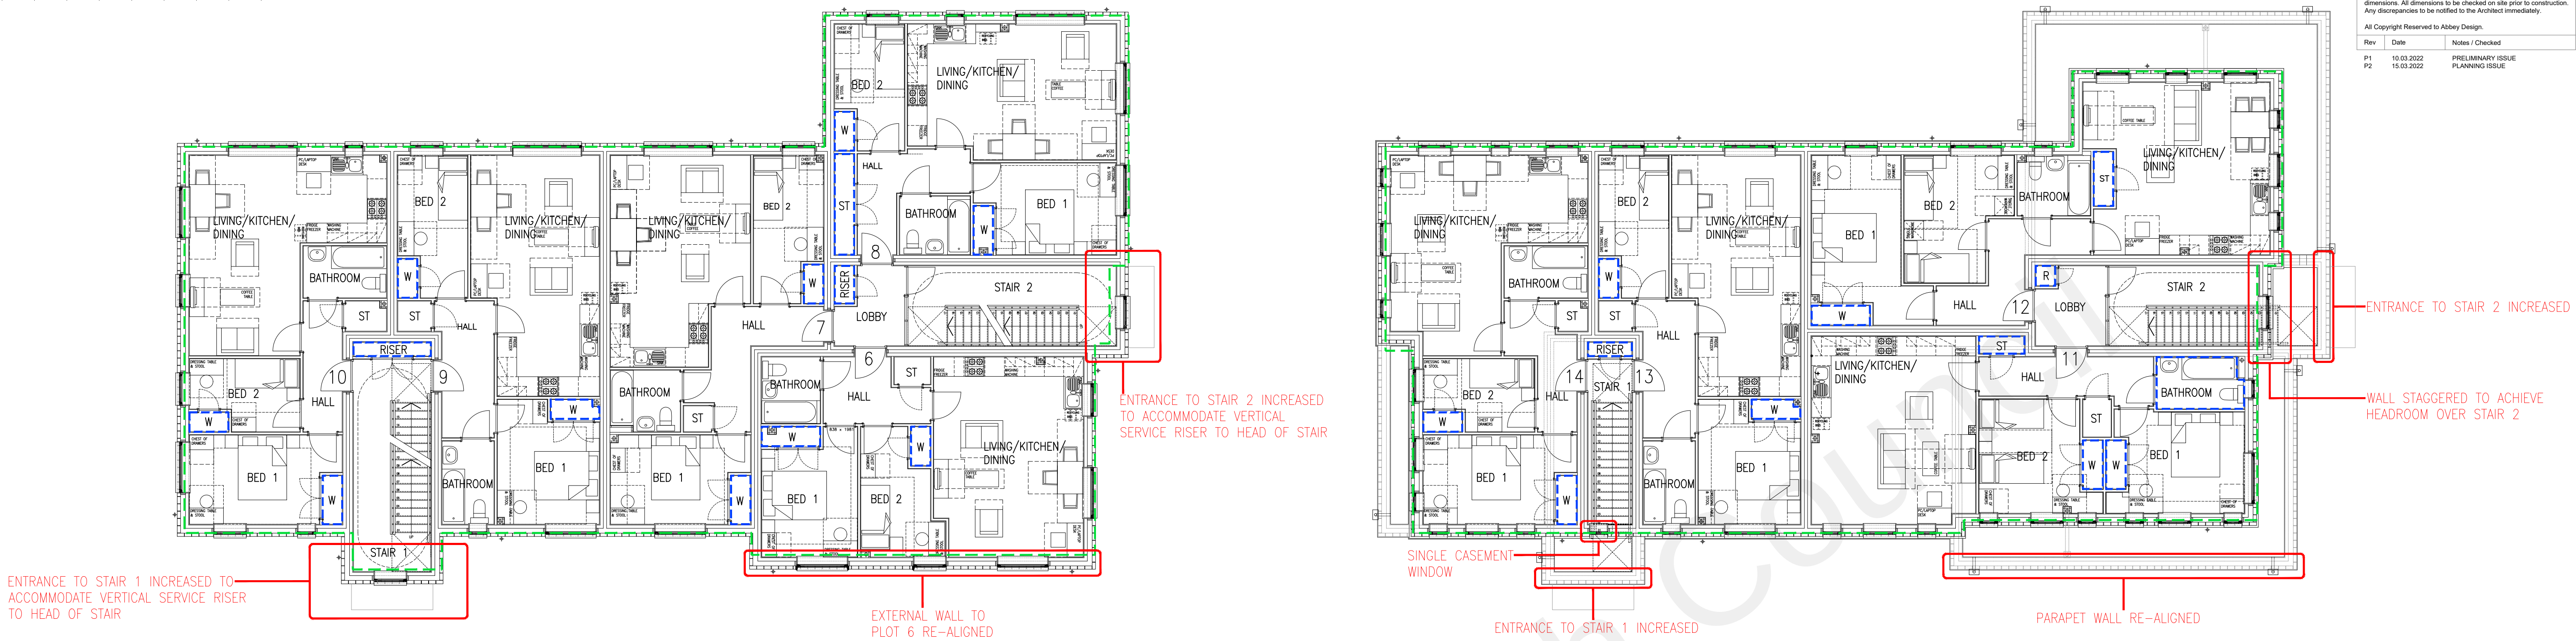

PROPOSED FIRST FLOOR PLAN

PROPOSED SECOND FLOOR PLAN

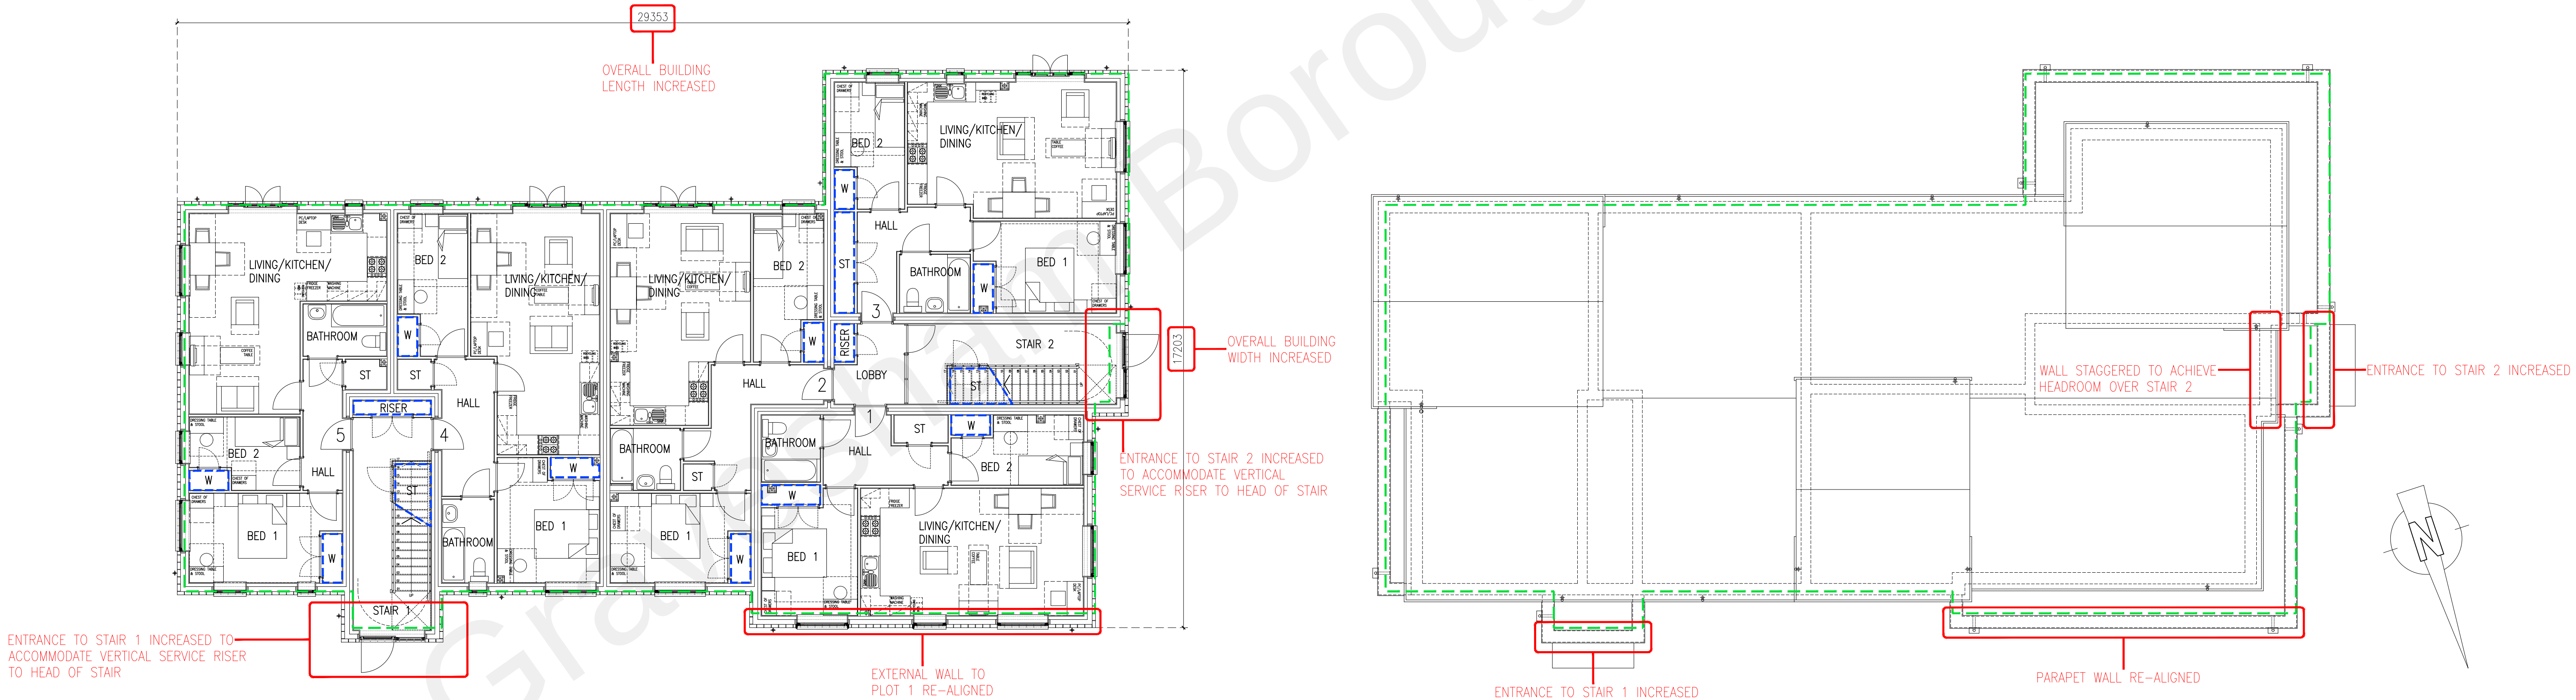

PROPOSED GROUND FLOOR PLAN

PROPOSED ROOF PLAN

KEY:

- EXTENT OF (EXTERNAL FACE) BUILDING APPROVED UNDER APPLICATION 20190520
- PROPOSED INTERNAL LAYOUT AMENDMENTS
- AS NOTED PROPOSED EXTERNAL ELEVATION AMENDMENTS

ACCOMMODATION SCHEDULE :			
PLOT 1	61.27 SQM	2B-3P	
PLOT 2	62.33 SQM	2B-3P	
PLOT 3	61.75 SQM	2B-3P	
PLOT 4	62.63 SQM	2B-3P	
PLOT 5	61.06 SQM	2B-3P	
PLOT 6	61.27 SQM	2B-3P	
PLOT 7	62.33 SQM	2B-3P	
PLOT 8	61.75 SQM	2B-3P	
PLOT 9	62.63 SQM	2B-3P	
PLOT 10	61.06 SQM	2B-3P	
PLOT 11	70.03 SQM	2B-4P	
PLOT 12	70.51 SQM	2B-4P	
PLOT 13	62.63 SQM	2B-3P	
PLOT 14	61.20 SQM	2B-3P	

PLANNING