


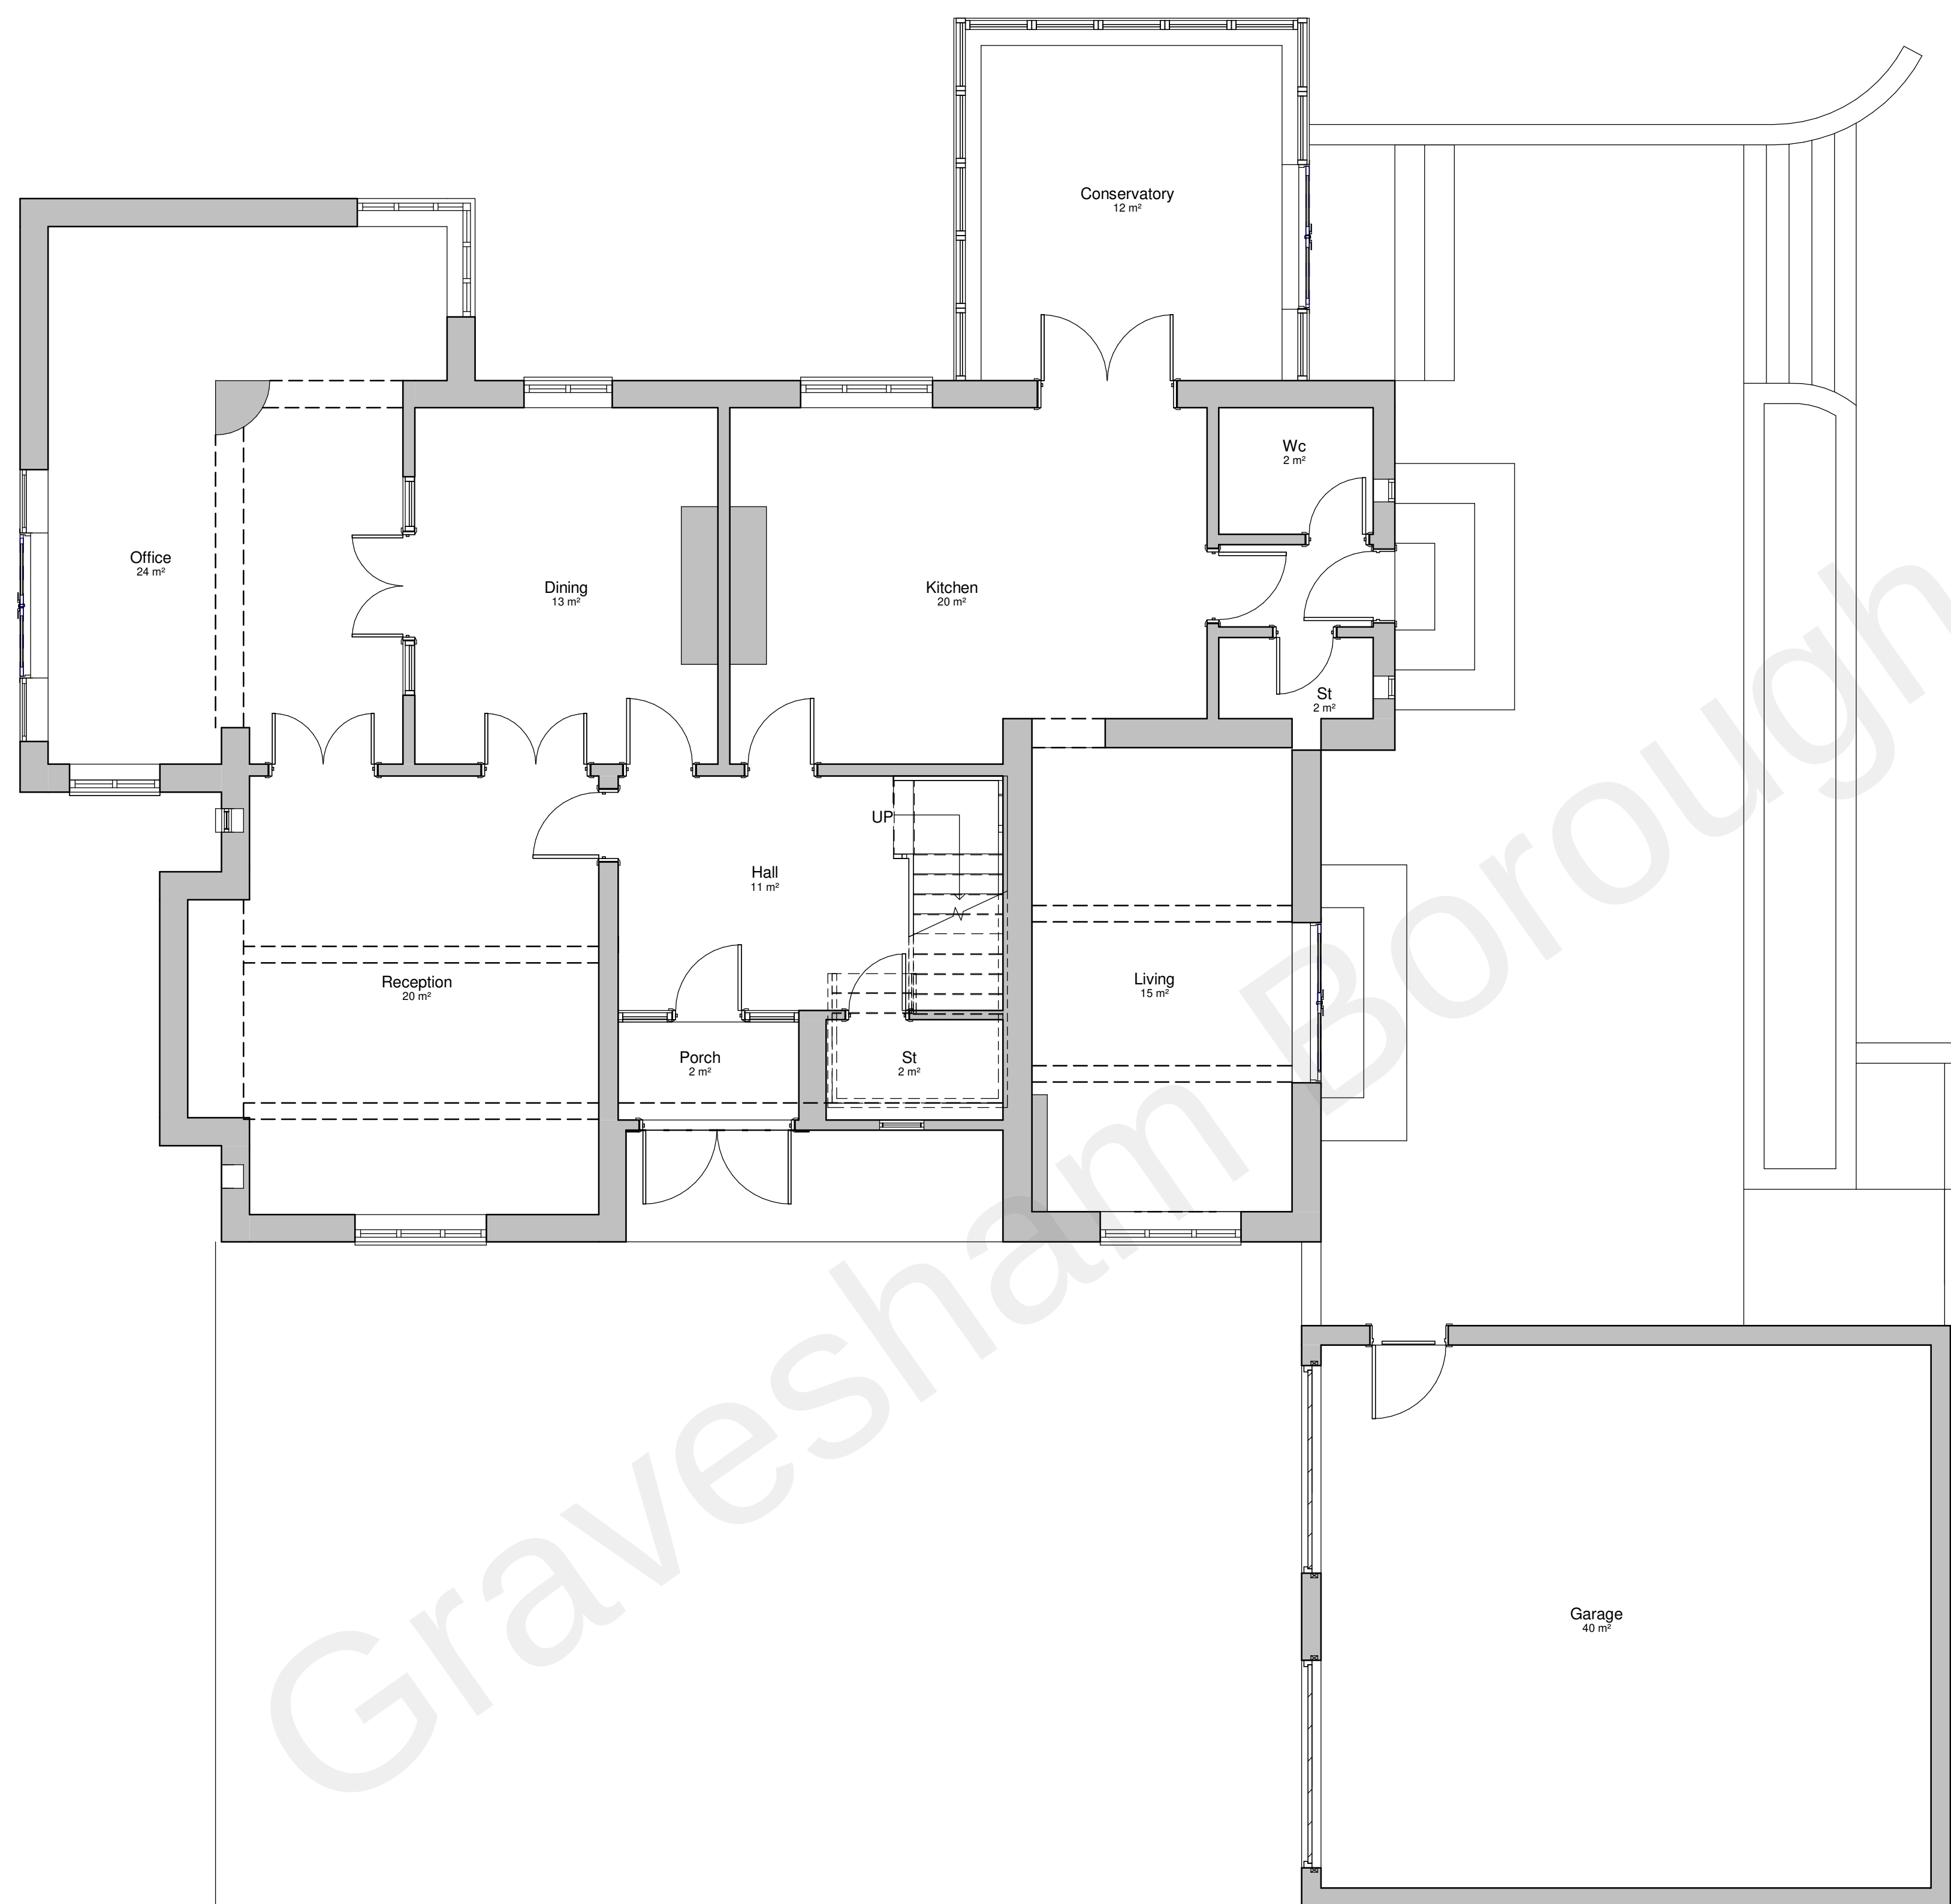

AK Studios
Architecture & Interiors

[illegible]

PROJECT

Green Court, ME3 7NT

TITLE

Proposed Drawing

CLIENT

Fisher

DRAWN BY
AK

CHECKED BY	AK
------------	----

DATE	04/07/22
------	----------

SCALE (@ A1)

1 : 50

PROJECT NUMBER	433
----------------	-----

DRAWING NUMBER

PL013

--	--