



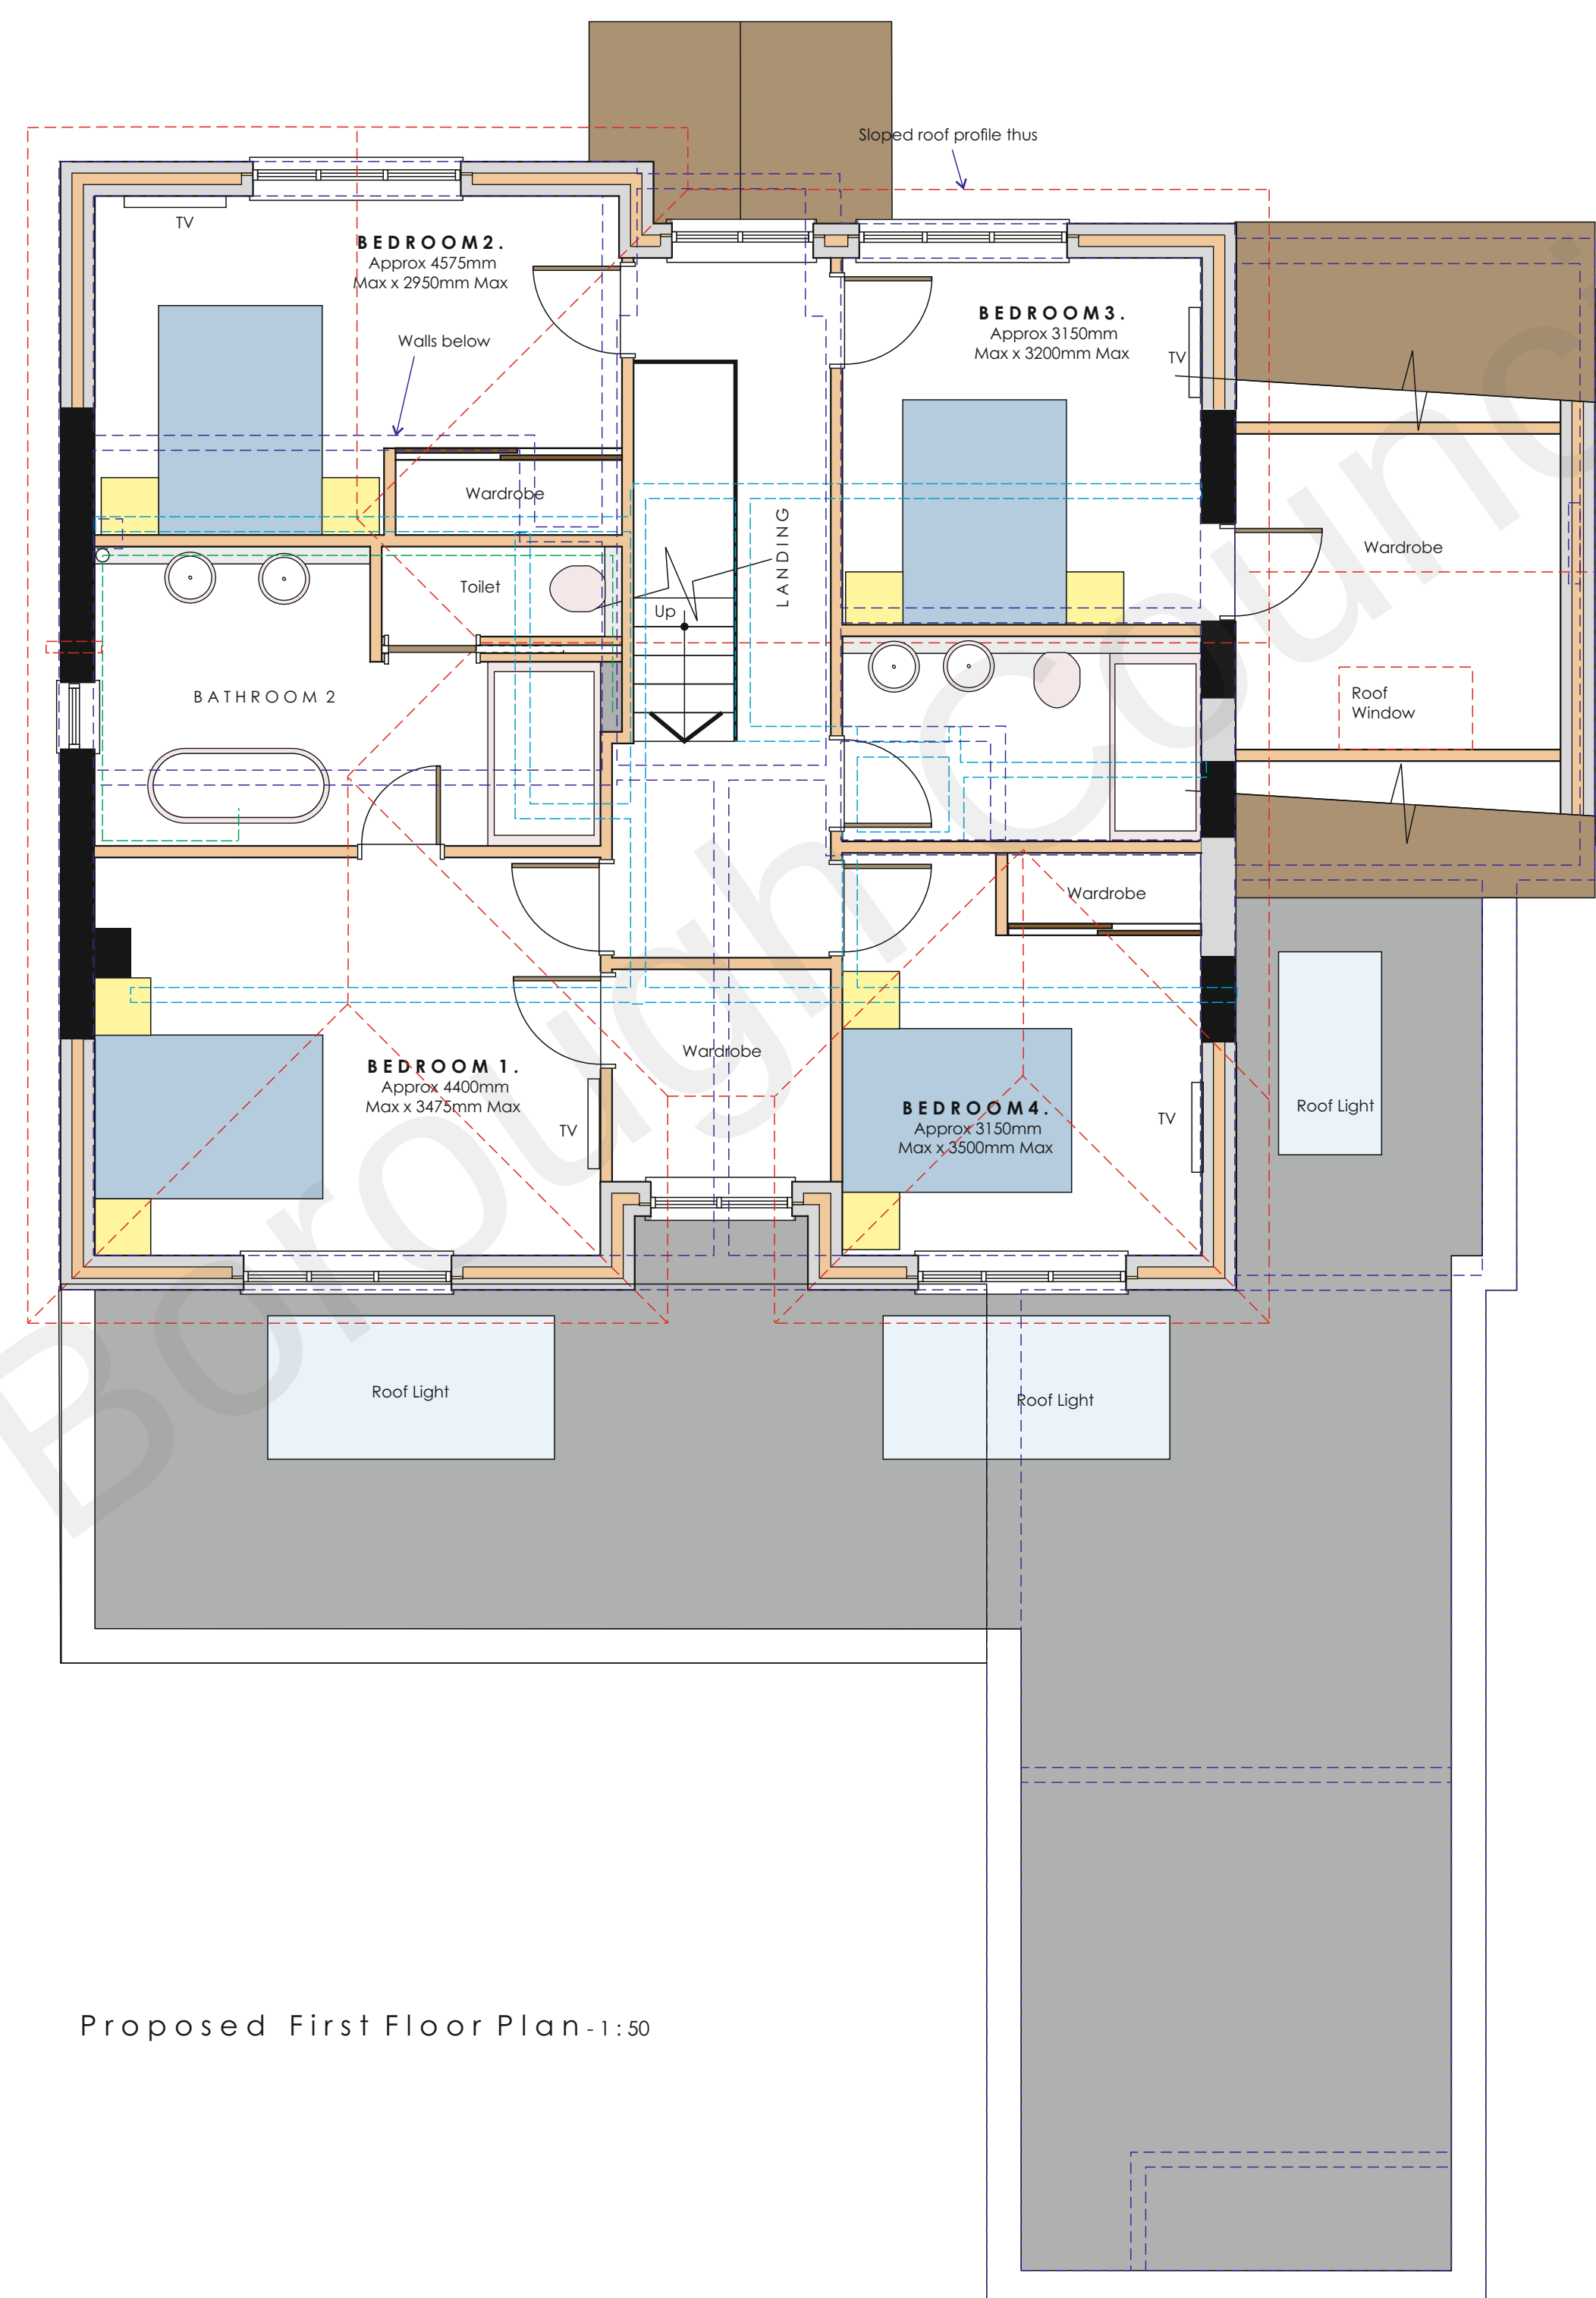

- ### LEGEND

- The diagram illustrates a kitchen layout with the following elements and specifications:

 - 300mm exterior thick cavity wall with full width insulation block inner and outer skins with render to match min U value 0.29w/sqmK**
 - 100mm block partition**
 - 100mm timberstud internal partition with 38bd sound reduction**
 - Waste pipe positions**
 - Approx location of kitchen worktops**
 - Approx position of gas fired balanced flue boilers**
 - Mechanical vent duct positions (from cooker hood in kitchens)**
 - New beams with pad stones to match engineers' requirements and clad to afford 30mins fire resistance**
 - Existing walls removed**
 - Wired smoke alarm to BS 5839-6:2019**
 - Wired heat detector to BS 5839-6:2019**
 - Existing walls below**

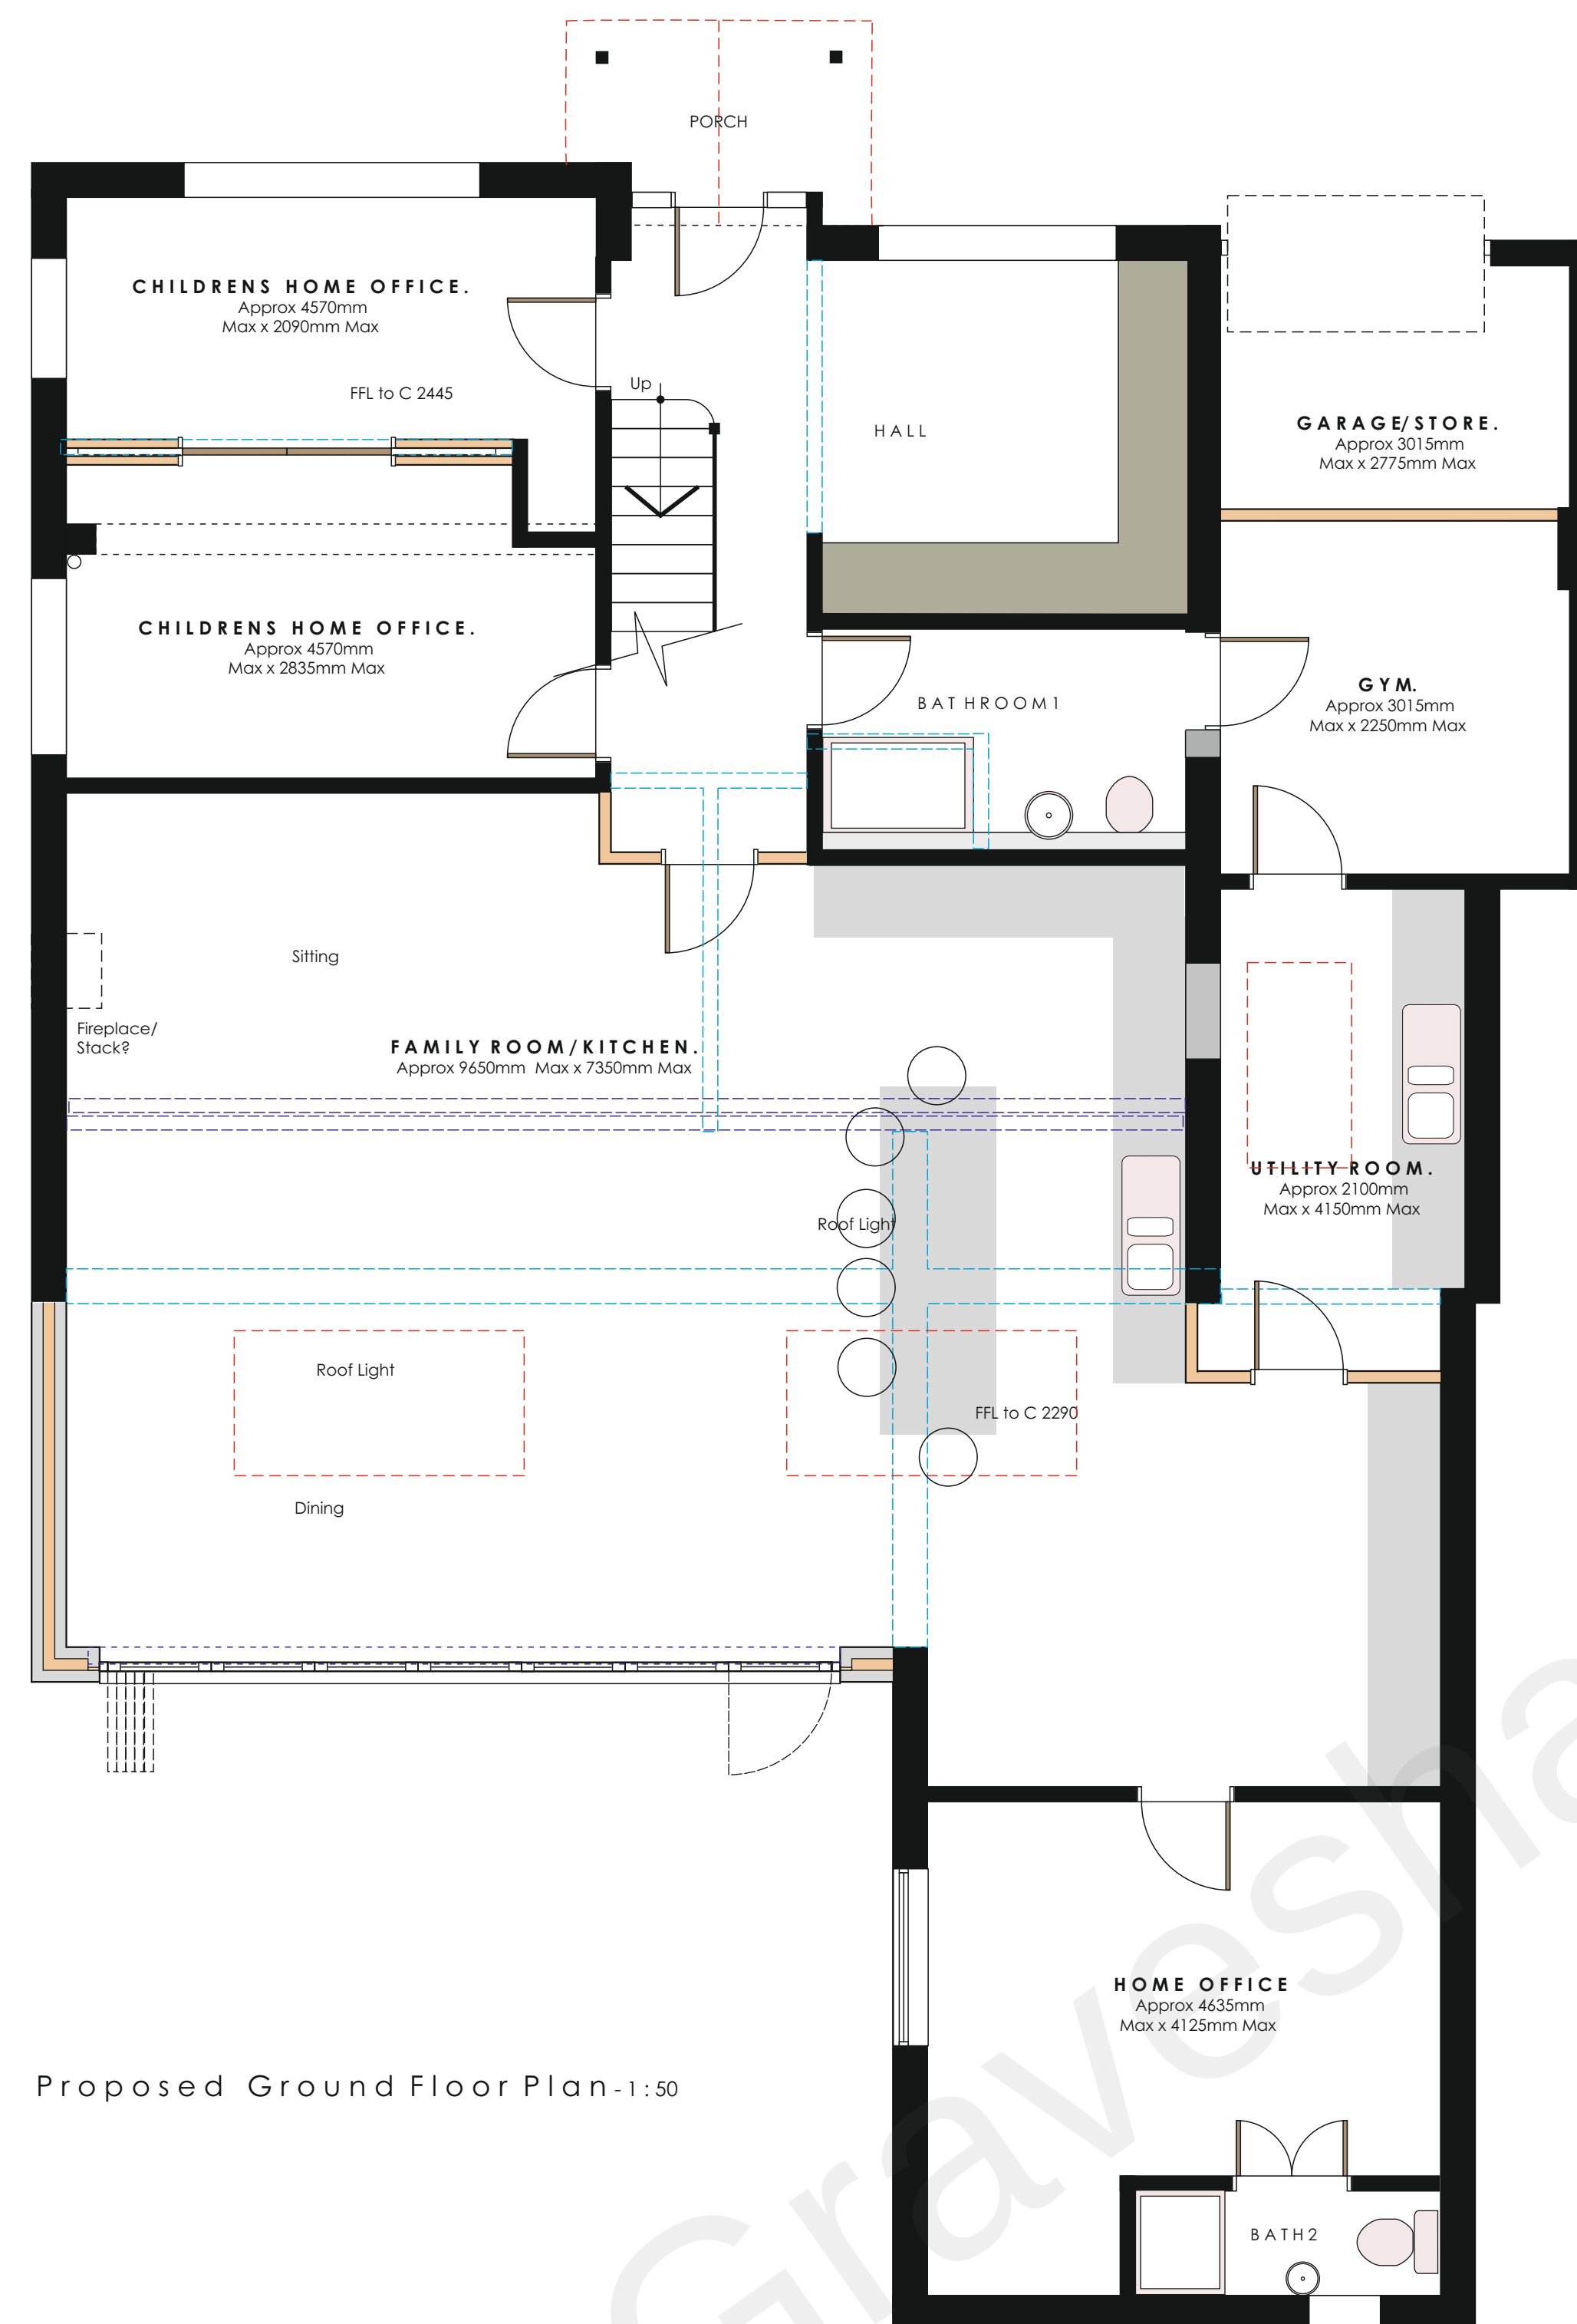

B. Client changes		RFW
A. Client changes		RFW
REVISIONS		
SCALES #A1	1:50	DRAWN RFW
DATE		May 2022

Proposed Floor Plans

PROJECT
Proposed Alterations and Rear Extension
Laneside Norwood Lane
Meopham Kent DA13 0YE
for: Mr and Mrs D Ferguson

WARD + ASSOCIATES 
THE HOO WROTHAM ROAD
MEOPHAM GRAVESEND KENT DA13 0HP

T: 01474 814196 M: 07771 863940
E: admin@wardassociates.co.uk W: www.wardassociates.co.uk
Skype (User Name): [rogerwardassociates](https://www.skype.com/user/rogerwardassociates)



3821.WD.03_B