


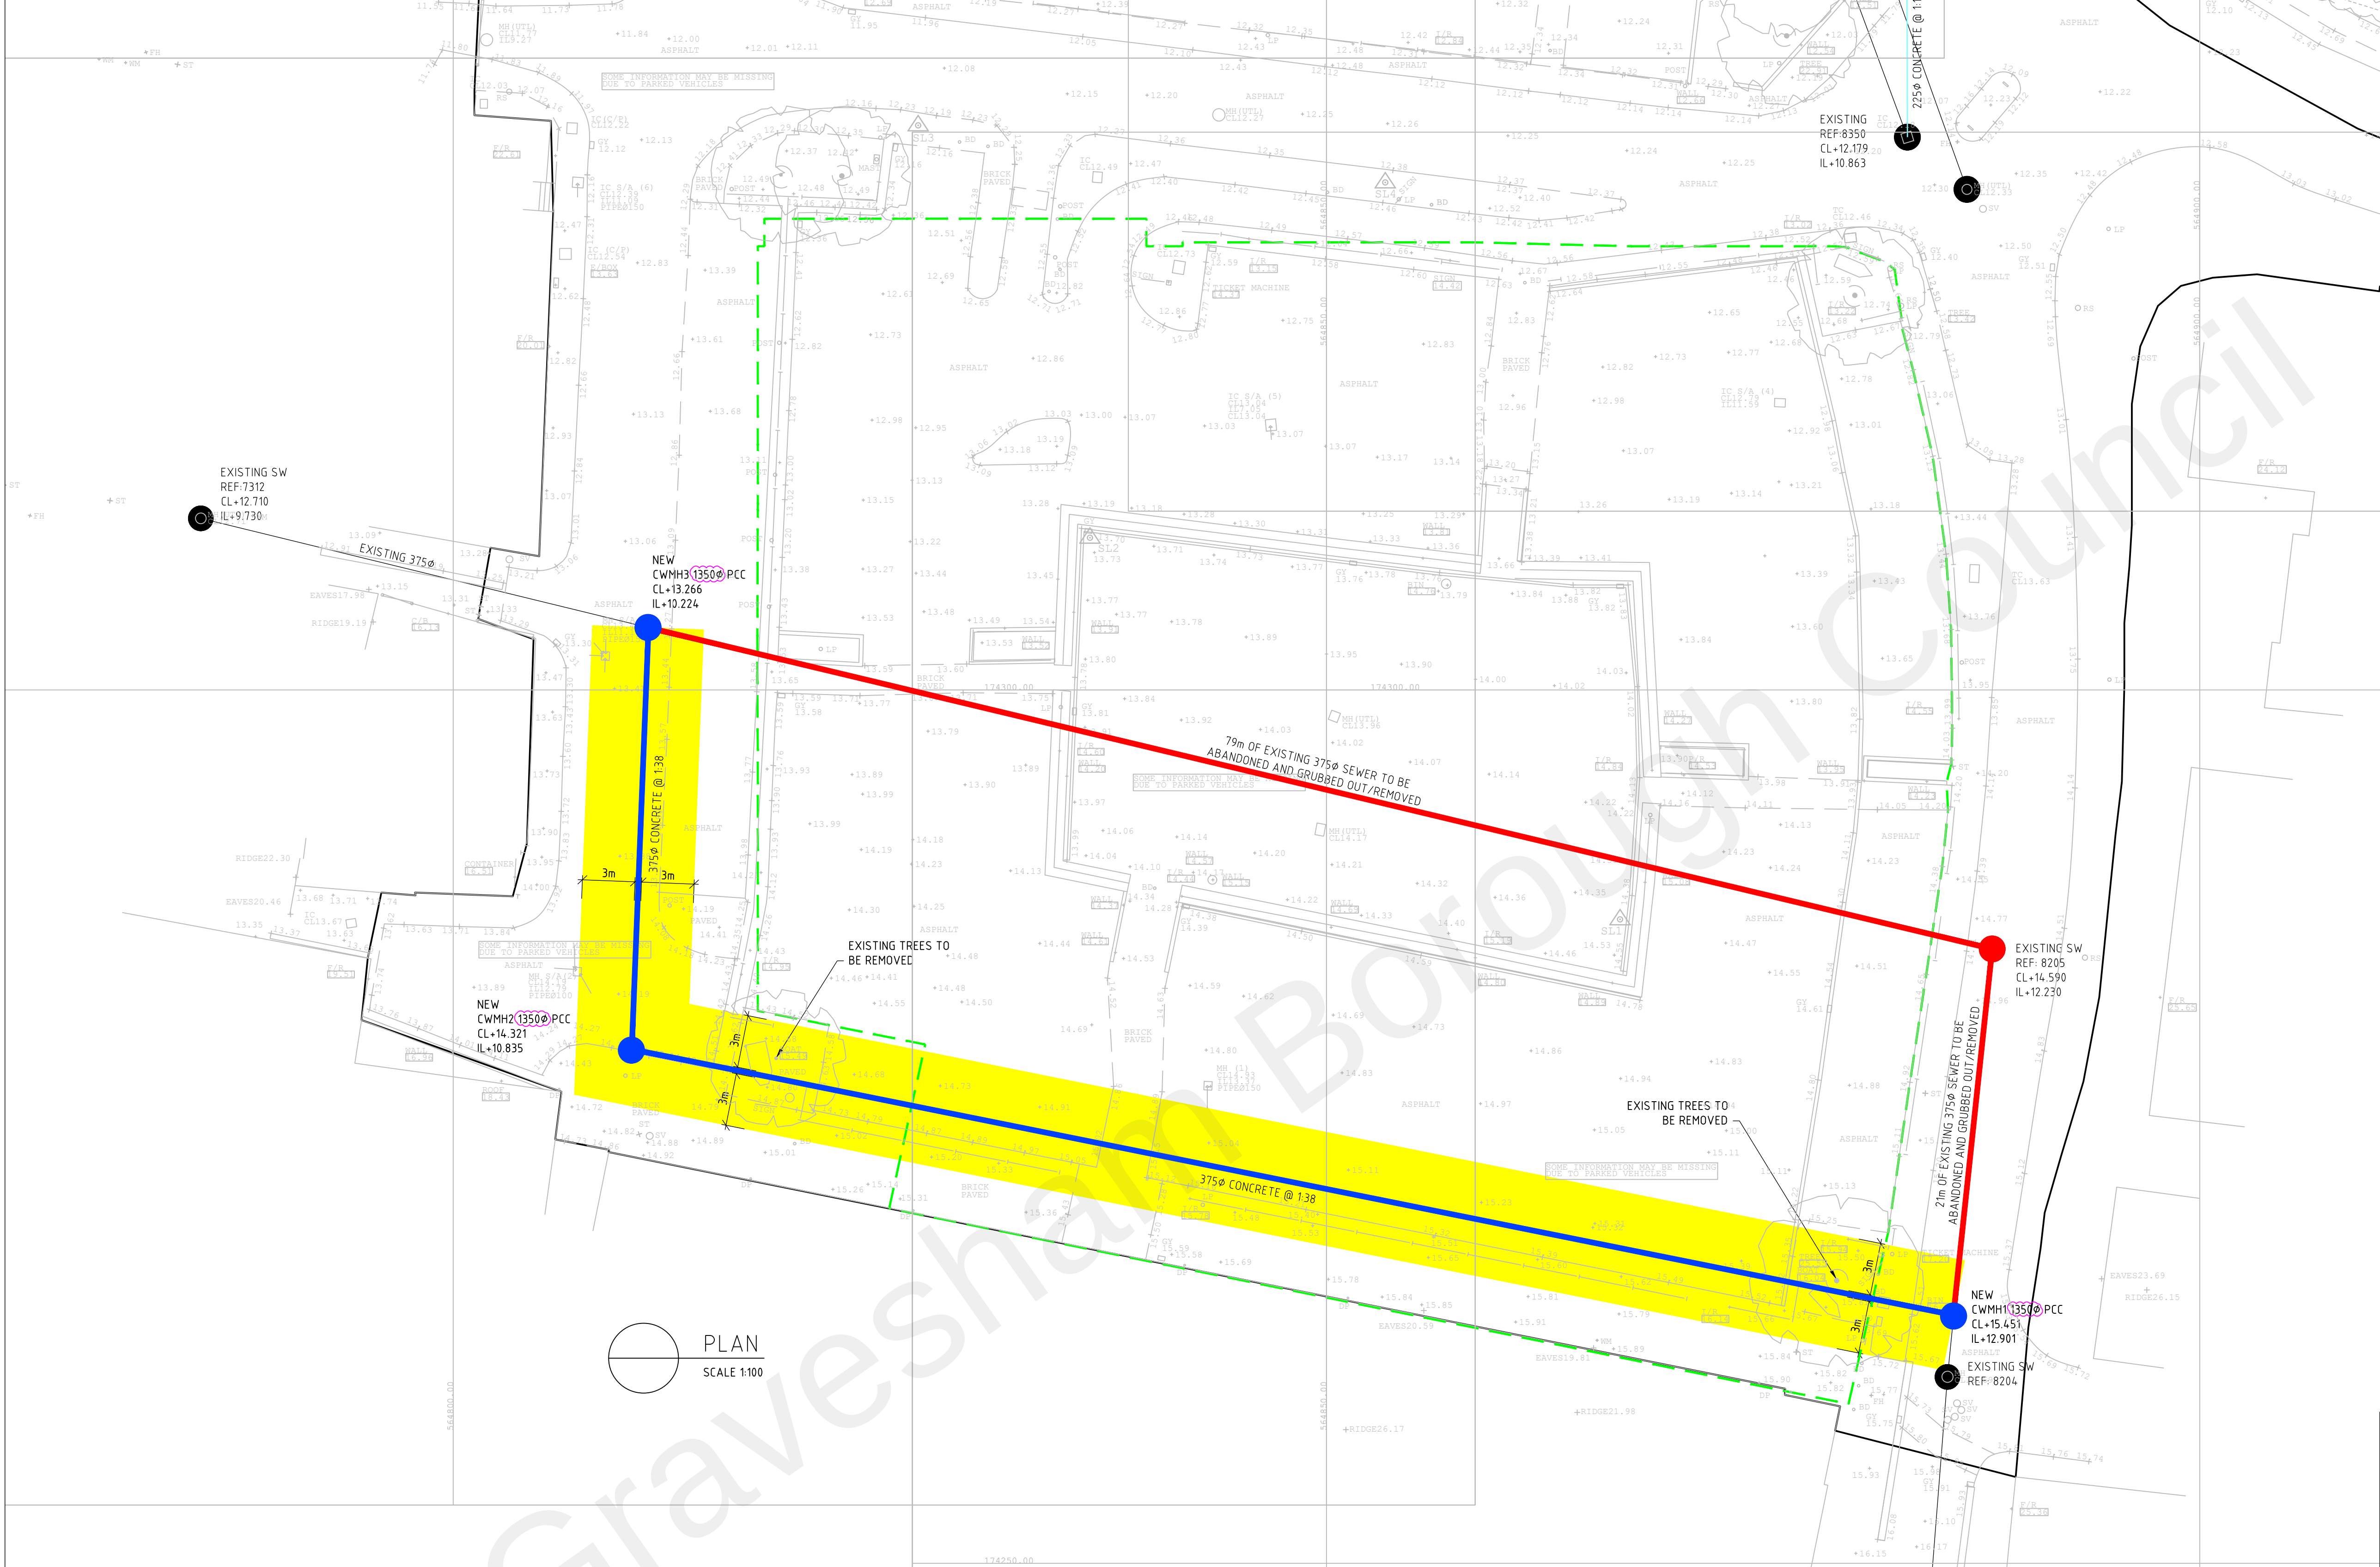

LEGEND

EXISTING SW SEWER

PROPOSED SW SEWER

EXISTING SW SEWER TO BE STOPPED UP & ABANDONED

PROPOSED HIGHWAY BOUNDARY/SITE OWNERSHIP
(T.B.A. WITH KCC HIGHWAYS)

COMBINED WATER DRAINAGE SCHEDULE									
MH REF	COVER LEVEL	INVERT LEVEL	DEPTH (m)	DESCRIPTION	DIMENSION	COVER TYPE	COMMENTS	EASTING	NORTHINGS
CWMH1	15.451	12.901	2.550	TYPE 2	Ø 1350	D400	-	564885.905	174264.157
CWMH2	14.321	10.835	3.486	TYPE 2	Ø 1350	D400	-	564810.202	174279.379
CWMH3	13.266	10.224	3.036	TYPE 2	Ø 1350	D400	-	564811.154	174303.574

NOTE: COVER LEVELS SHOWN ARE APPROXIMATE AND ARE TO BE CONFIRMED WHEN PROPOSED FINISHED GROUND LEVEL INFORMATION IS MADE AVAILABLE FROM THE ARCHITECT

- DISCLAIMER NOTE
- The Copyright and design right of the design documents and of the design remains that of Manhire Associates Ltd. All copies are only for information about the application, they may not be used for any other purpose or copied without the express written permission of Manhire Associates Ltd.
- NOTES:
1. DO NOT SCALE THIS DRAWING.

2. THIS DRAWING IS TO BE READ IN CONJUNCTION WITH ALL OTHER RELEVANT DRAWING ISSUES AND THE SPECIFICATION.

3. MANHOLES SITUATED WITHIN AREAS ACCESSIBLE TO MOTOR VEHICLES ARE TO BE FITTED WITH SUITABLE STRENGTH COVERS AND FRAMES.

4. REFERENCE SHOULD BE MADE TO THE STRUCTURAL DRAWINGS FOR ALL ASPECTS OF FOUNDATION DESIGN AND CONSTRUCTION.

5. THE CONTRACTOR SHOULD CHECK ALL DIMENSIONS ON SITE.

6. IT IS THE SUBCONTRACTORS RESPONSIBILITY TO ENSURE COMPLIANCE WITH CURRENT BUILDING REGULATIONS AND CODES OF PRACTICE.

7. CONNECTIONS TO AND DIVERSIONS OF EXISTING DRAINAGE ARE TO BE CHECKED FOR LEVEL AND POSITION PRIOR TO COMMENCEMENT OF ANY CONSTRUCTION ON SITE. ANY SIGNIFICANT DIFFERENCES ARE TO BE REPORTED TO THIS OFFICE SO THAT DESIGNS MAY BE ADJUSTED ACCORDINGLY.

8. EXISTING DRAINAGE CONNECTIONS TO BE TRACED ON SITE, INVERT LEVELS RECORDED AND ENDS CAPPED OFF UNLESS IDENTIFIED FOR RE-USE.

9. ALL ADOPTABLE SEWERS ARE TO BE CONSTRUCTED FROM VITRIFIED CLAY PIPES IN ACCORDANCE WITH SEWERS FOR ADOPTION 7TH EDITION.

10. ALL ADOPTABLE SEWERS SHALL BE CONSTRUCTED TO THE STANDARDS LAID DOWN IN "SEWERS FOR ADOPTION" 7th EDITION AND SOUTHERN WATER'S SPECIFICATION WITH A VIEW TO ADOPTION UPON COMPLETION.

11. ALL SEWERS WITH LESS THAN 12m OF COVER WHEN LAID BENEATH THE ROADS, OR 0.9m OF COVER IN OTHER AREAS, SHALL BE PROTECTED WITH CONCRETE IN ACCORDANCE WITH EITHER OF THE DETAILS SHOWN ON THE STANDARD DRAWING PROVIDED.

ALL ADOPTABLE DRAINAGE WORKS TO BE CONSTRUCTED IN ACCORDANCE WITH SEWERS FOR ADOPTION 7TH EDITION

P3	20/07/20	REVISED AS CLOUDED	RH
P2	24/06/20	REVISED AS CLOUDED	GMC
P1	05/06/20	PRELIMINARY ISSUE	RH
REV	DATE	DESCRIPTION	BY
DRG STATUS		PRELIMINARY	
CLIENT		REEF GROUP	
PROJECT		THE CHARTER GRAVESEND	
DRG TITLE		SECTION 185 DIVERSION 1 AGREEMENT PLAN	
PROJECT NO		DRG NO	REV
19042		C1140	P3
SCALE		DATE	1:100 JUNE 20

Manhire Associates
CONSULTING ENGINEERS

Manhire Associates Limited
Consulting Engineers
Hanover House
75 Coombe Road, Norbiton
Kingston Upon Thames, KT2 7AZ
T: +44 20 8390 9097
F: +44 20 8390 7888
E: enquiries@manhireassociates.co.uk