


DISCLAIMER NOTE

The Copyright and design right of the design documents and of the design remains that of Manhire Associates Ltd. All copies are only for information about the application, they may not be used for any other purpose or copied without the express written permission of Manhire Associates Ltd.

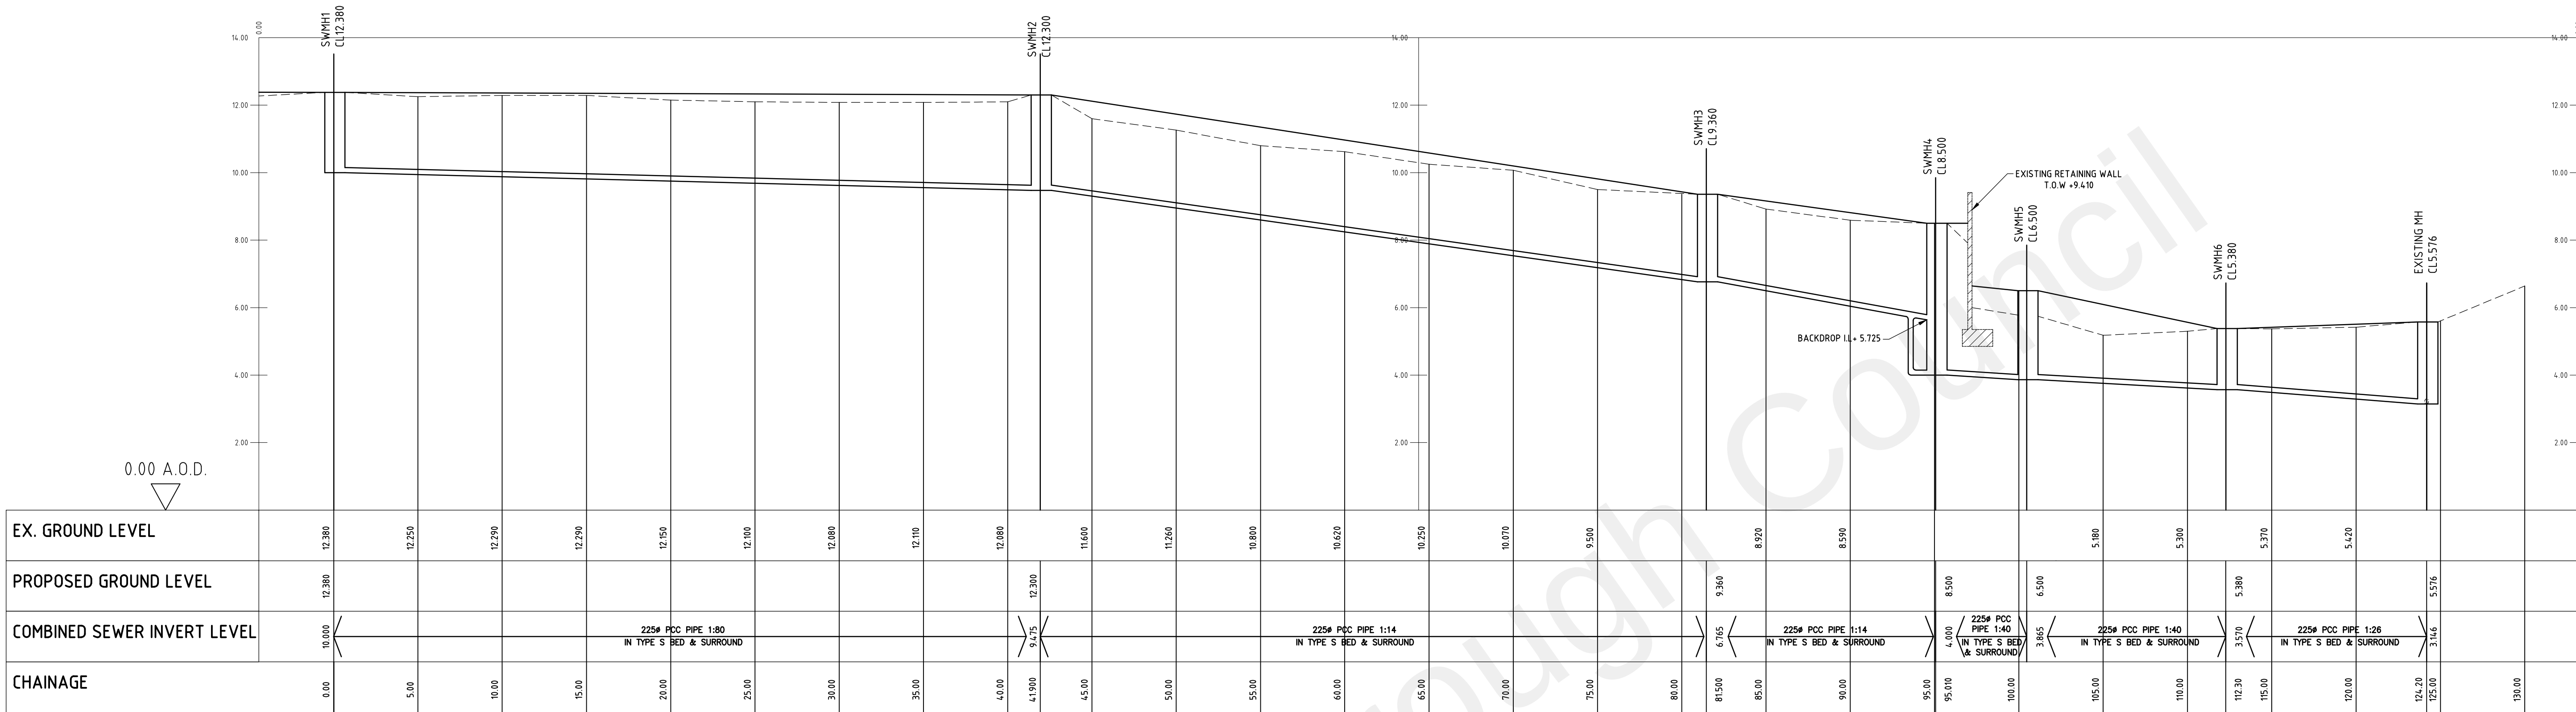

LONG SECTION

Horiz. 1:200 Vert. 1:100

————— DENOTES PROPOSED LEVEL

----- DENOTES EXISTING LEVEL

ALL ADOPTABLE DRAINAGE WORKS TO BE CONSTRUCTED IN ACCORDANCE WITH SEWERS FOR ADOPTION 7TH EDITION

P1	05/01/22	PRELIMINARY ISSUE	RH
REV	DATE	DESCRIPTION	BY
DRG STATUS		PRELIMINARY	
CLIENT		REEF GROUP	
PROJECT		THE CHARTER GRAVESEND	
DRG TITLE		SECTION 104 LONG SECTION	
 Manhire Associates Limited Consulting Engineers Hanover House 76 Coombe Road, Norbiton Kingston Upon Thames, KT2 7AZ T: +44 20 8390 9097 F: +44 20 8390 7888 E: enquiries@manhireassociates.co.uk			
PROJECT NO	DRG NO	REV	SCALE
19042	C1032	P1	1:200
		DRN	DATE
		RH	JAN 22