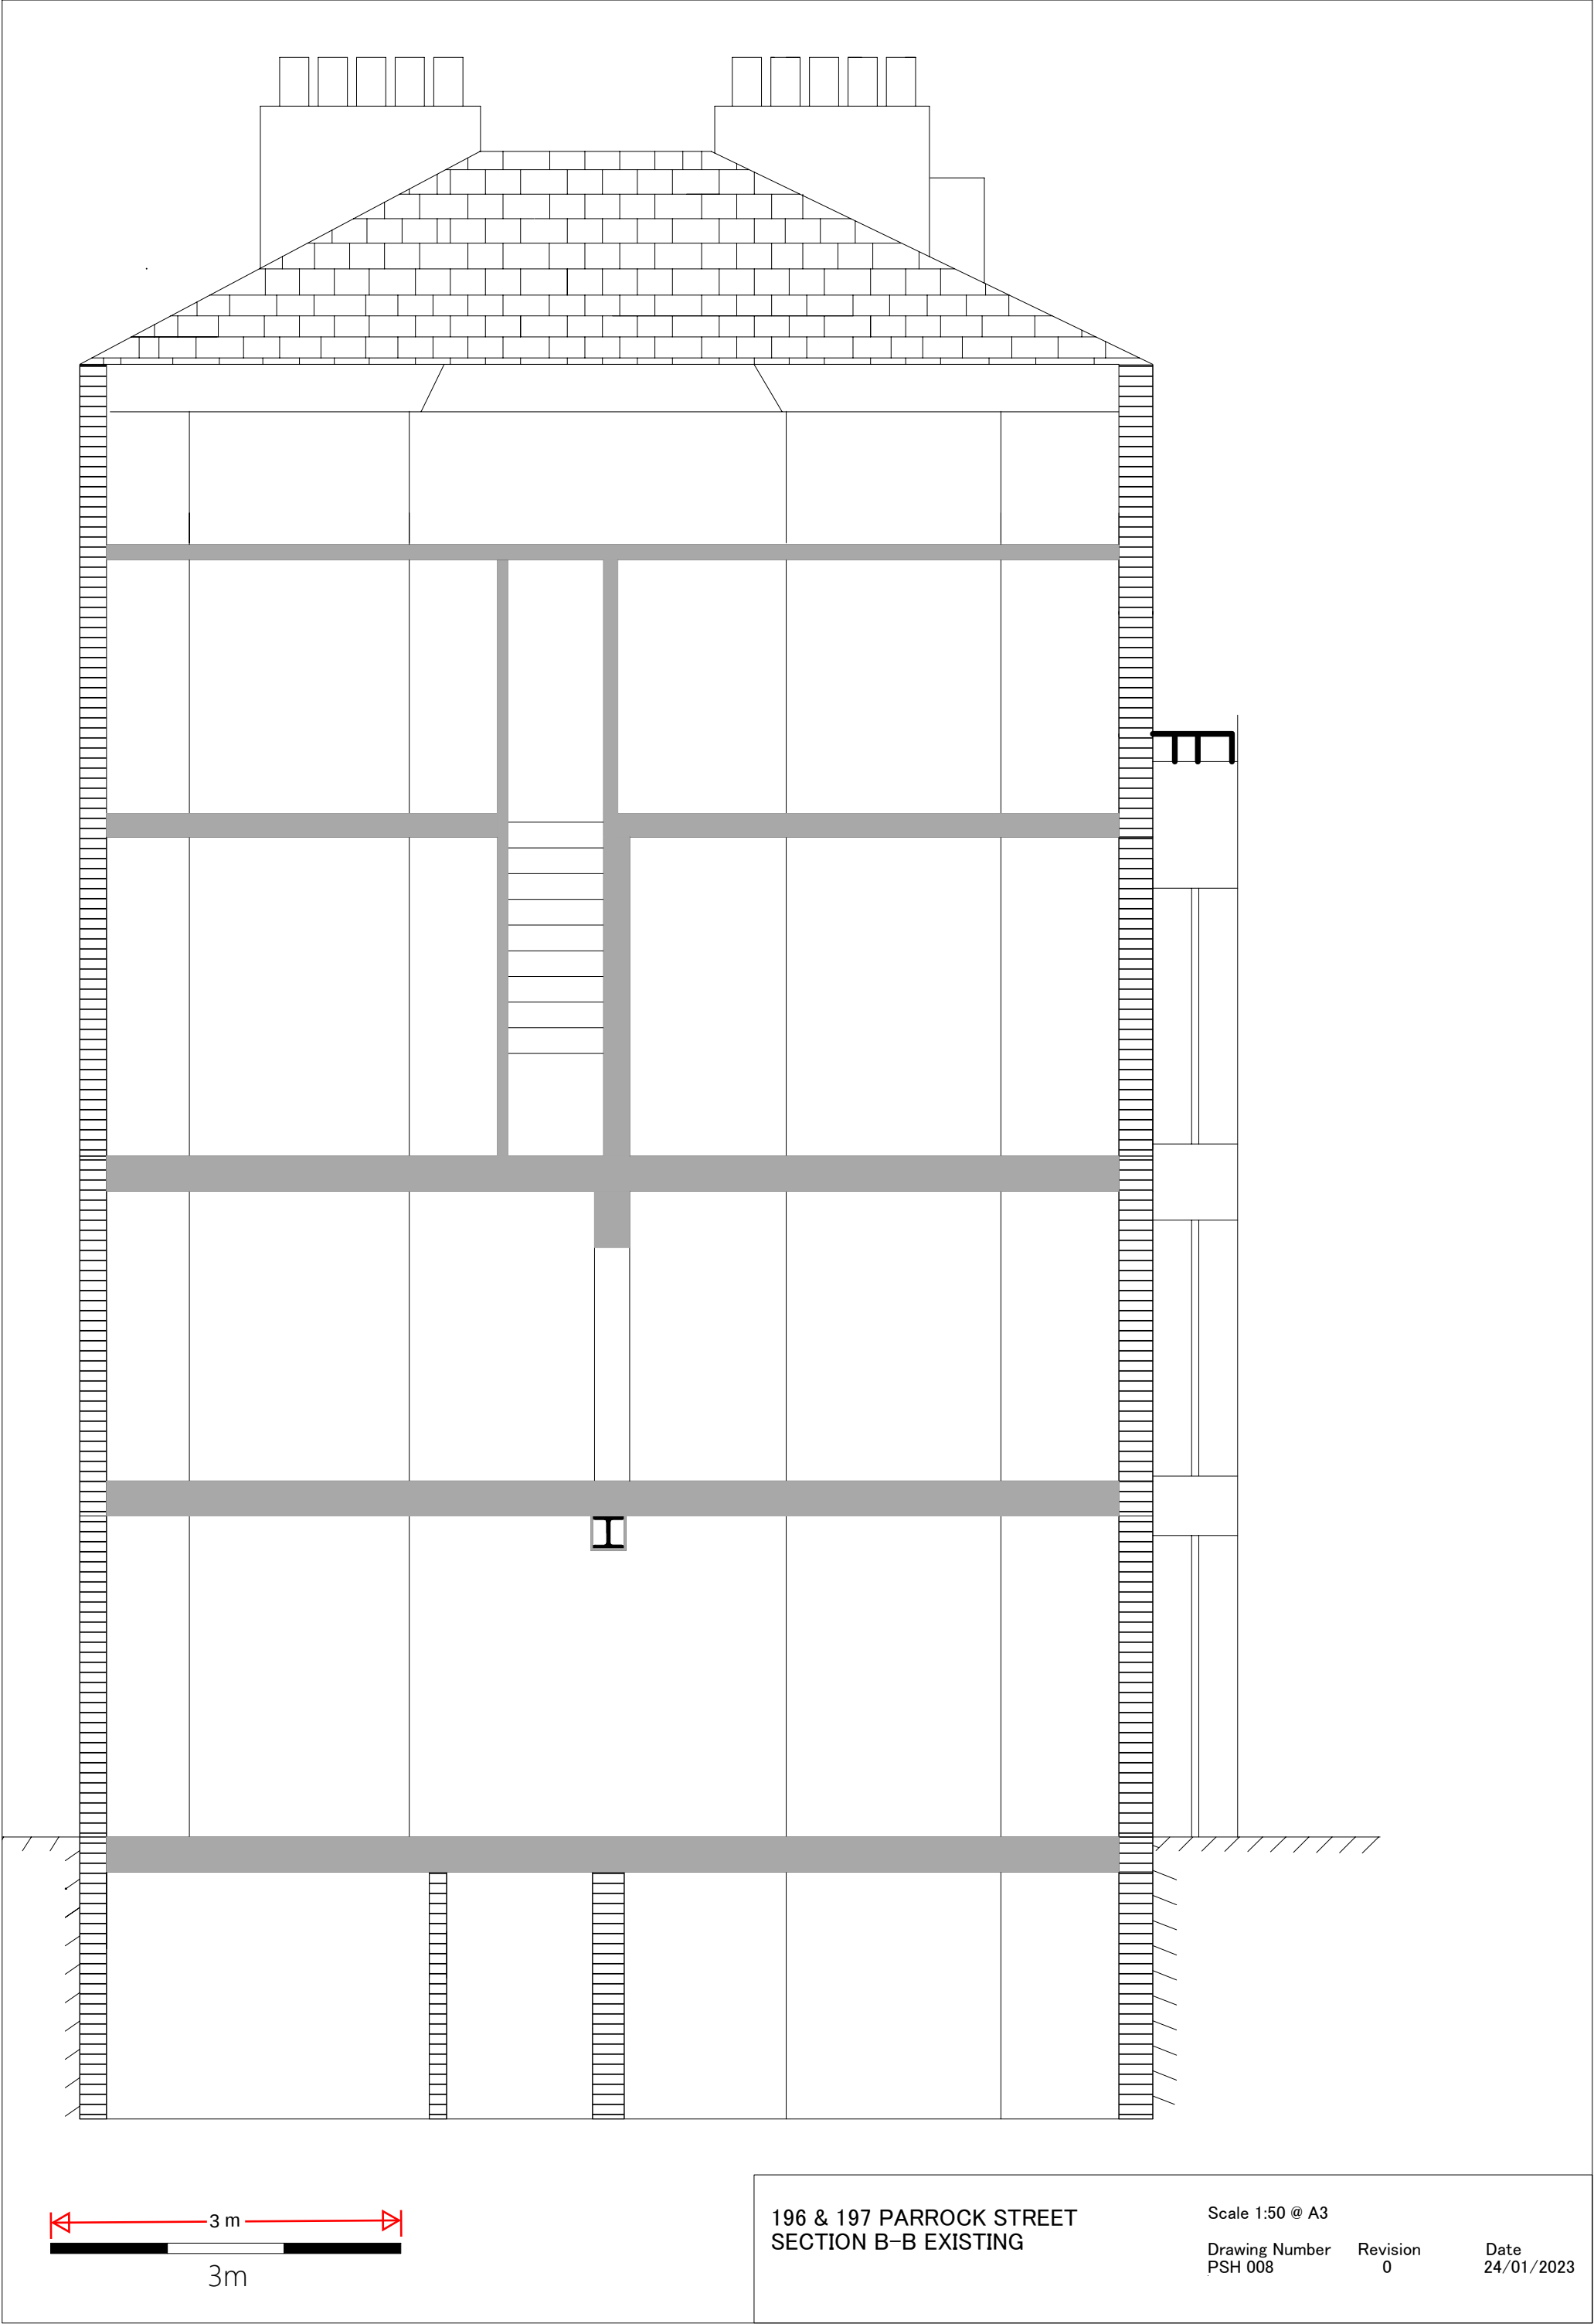


196 & 197 PARROCK STREET
SECTION B-B EXISTING

Scale 1:50 @ A3

Drawing Number
PSH 008

Revision
0

Date
24/01/2023