




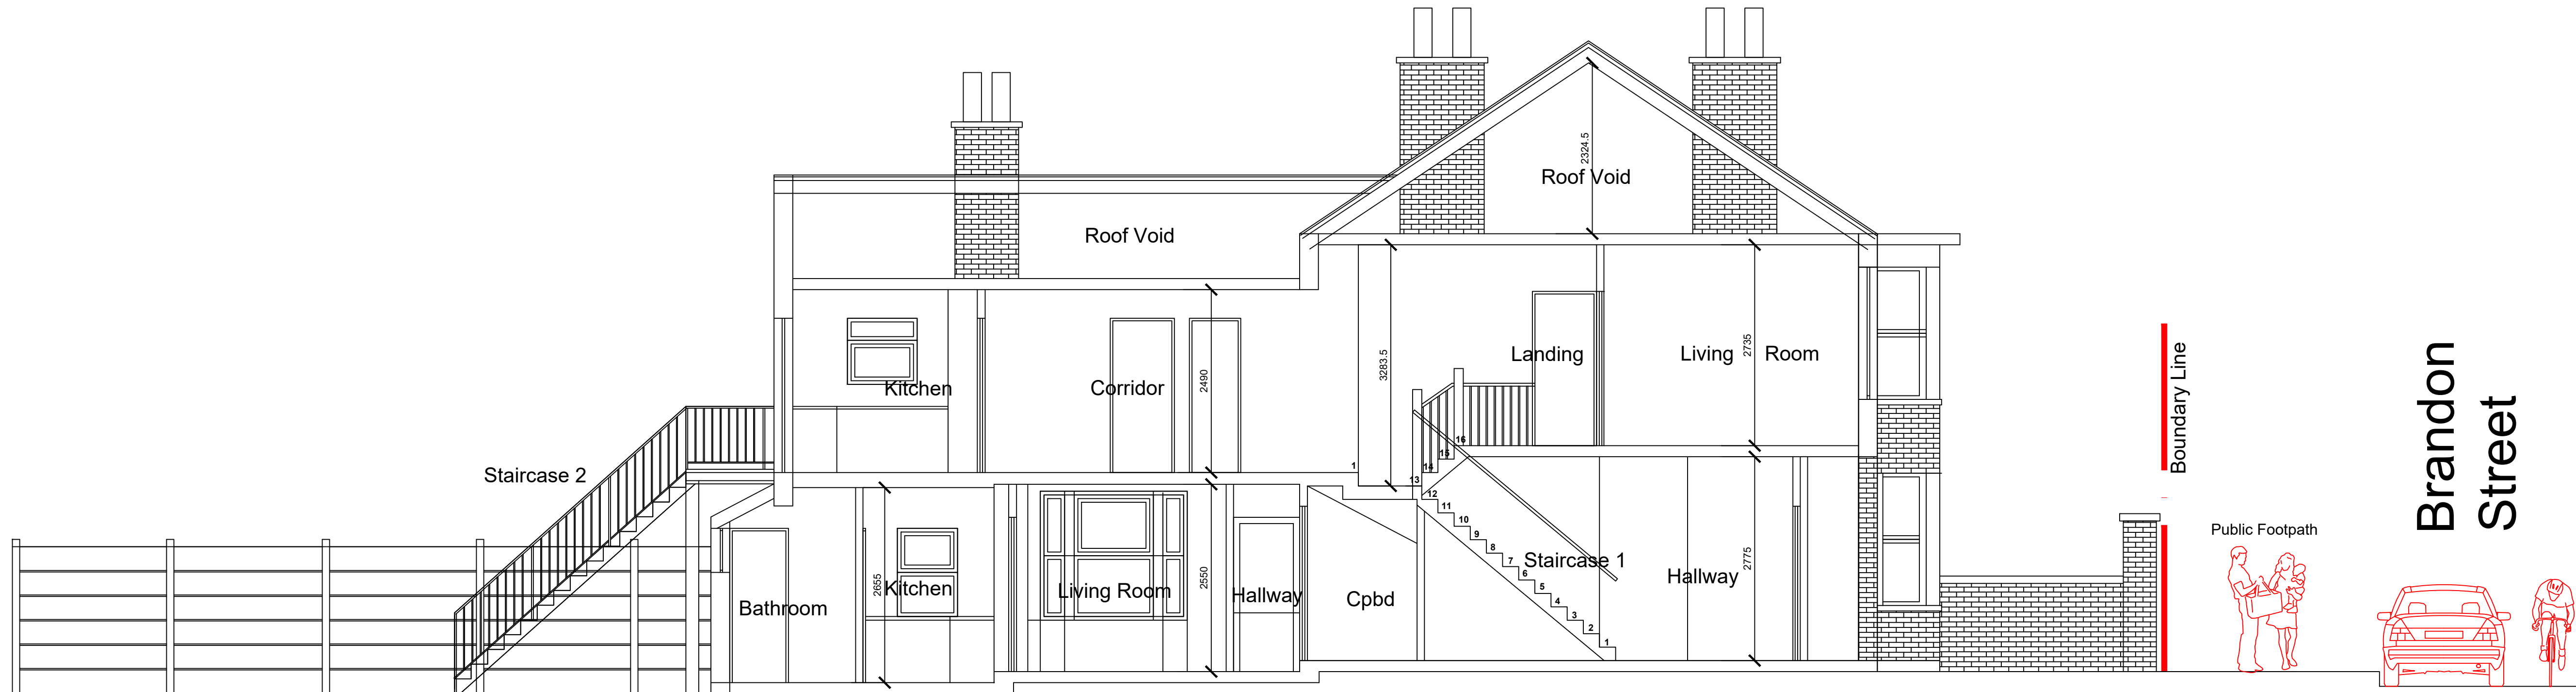

No 36 Brandon Street
Existing Section A-A

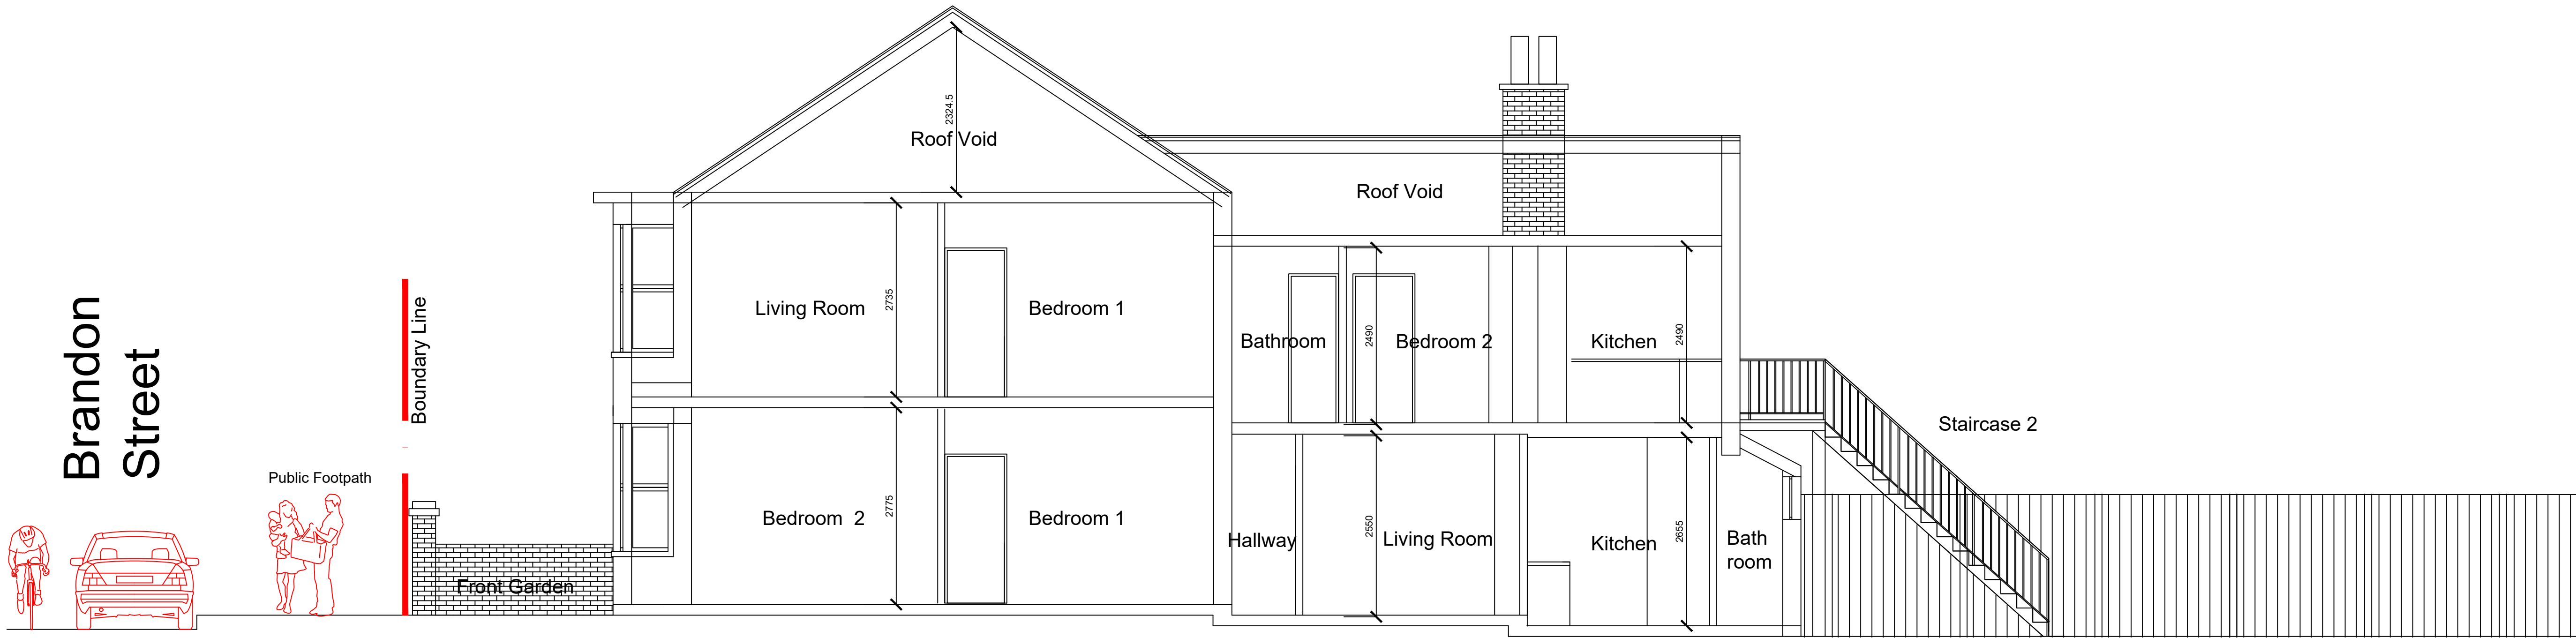

No 36 Brandon Street
Existing Section B-B

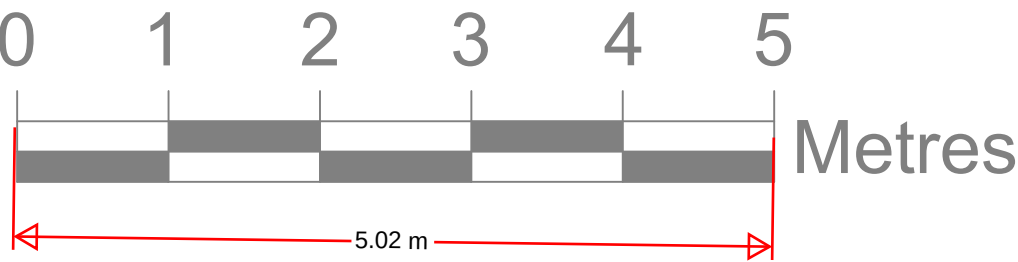

Planning

.Double.Edge.
.Architects.
Design . Development . Consulting



Copyright Double Edge Architects Ltd

Company Reg No:12154670

Registered in England and Wales

- * All dimensions to be checked on site and any discrepancies to be reported immediately to contract administrator for further instructions.
- ** The contractor is responsible for all setting out and must check dimensions on site before work is put in hand.

36 Brandon Street

Gravesend

DA11 0PL

title

Existing Sections A-A and B-B

Date	Drawn	Check	Status	Size	Scale
May 2024	B.A	B.A	Planning	A1	1:50

Tel: Creative Designer 07941 376 001