




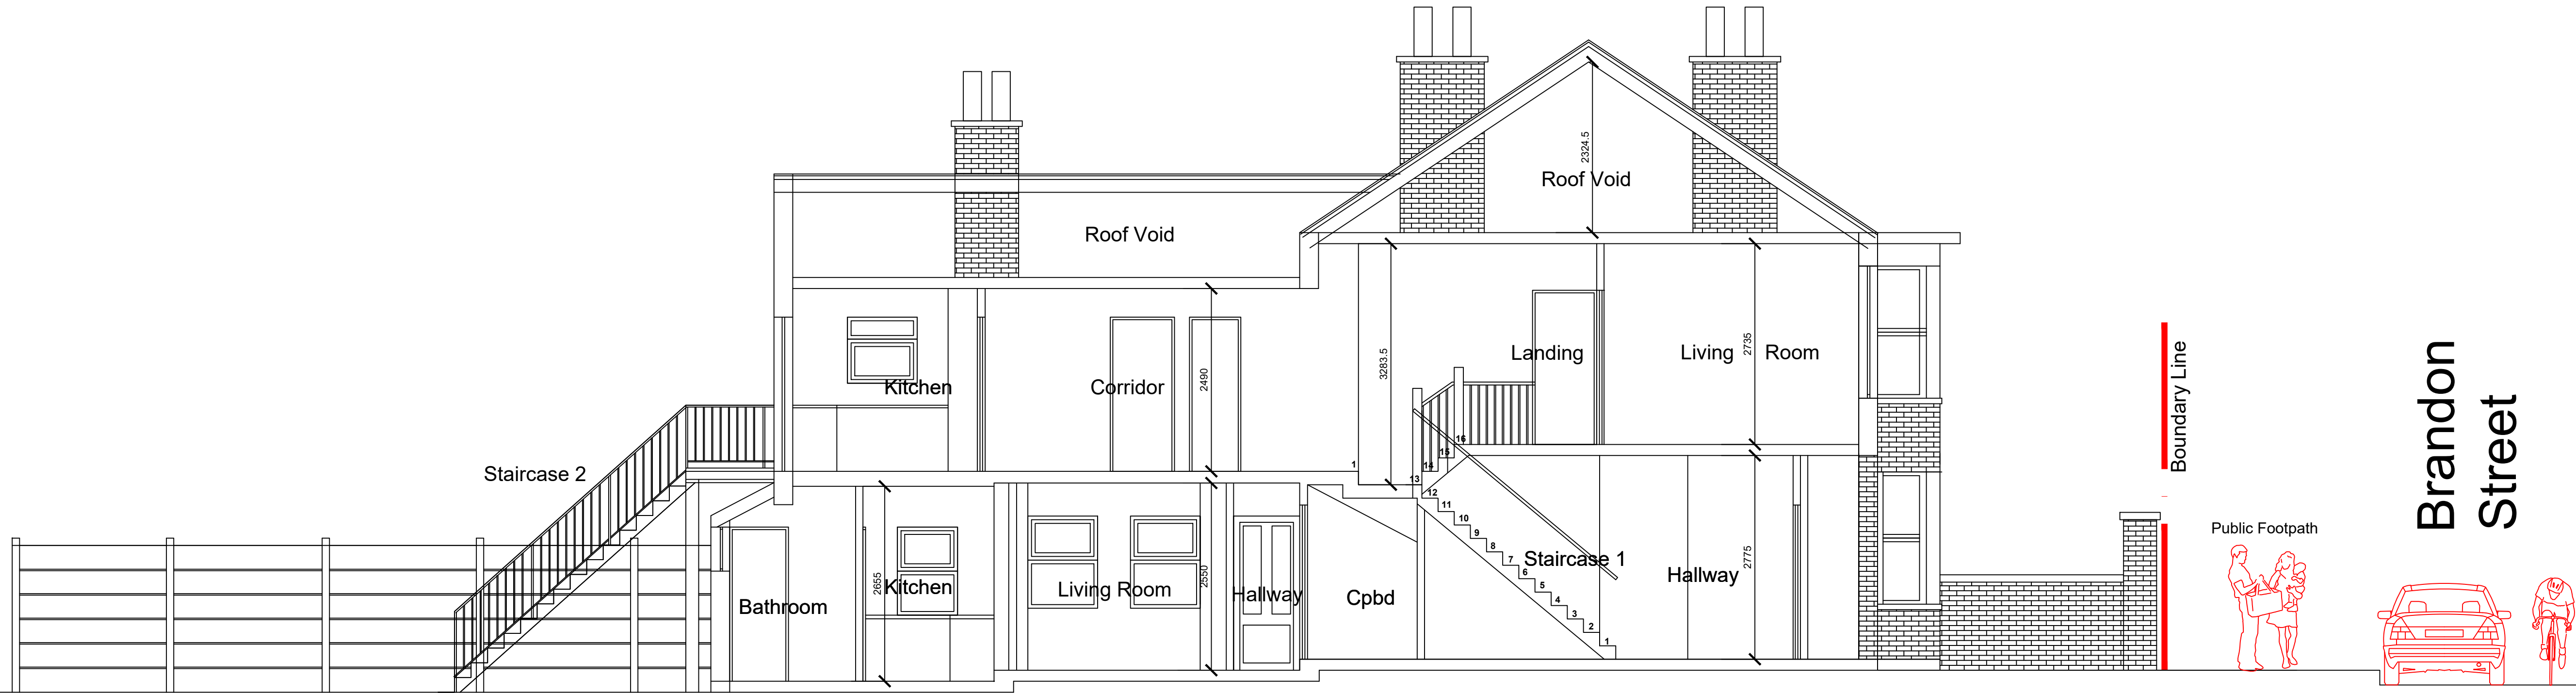

No 36 Brandon Street  
Proposed Section A-A

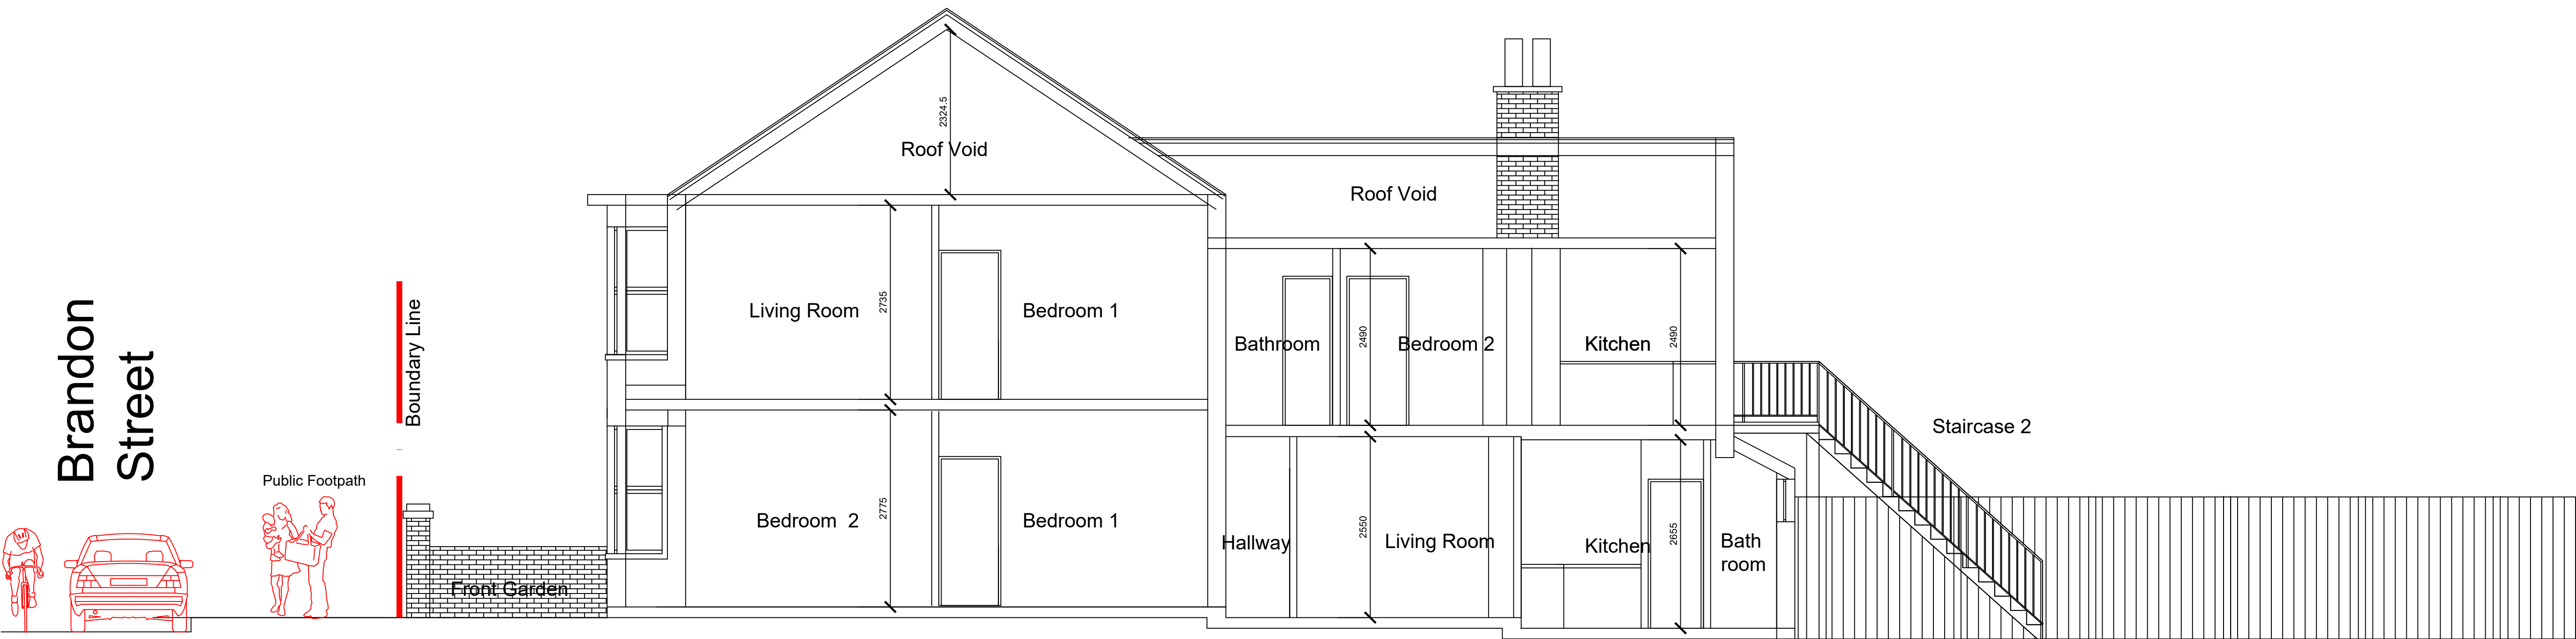

No 36 Brandon Street  
Proposed Section B-B

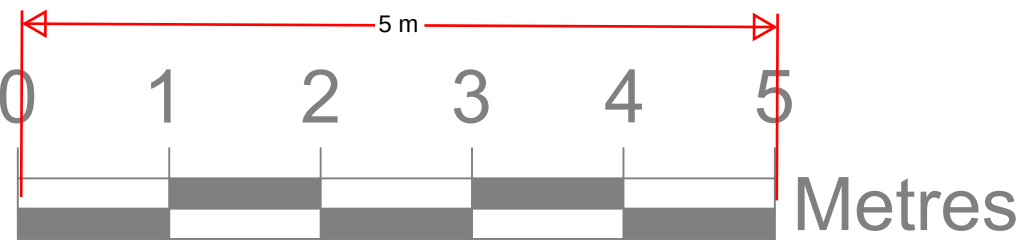

Planning

.Double.Edge.  
.Architects.

Design . Development . Consulting

Copyright Double Edge Architects Ltd  
Company Reg No: 12154670  
Registered in England and Wales

\* All dimensions to be checked on site and any discrepancies to be reported immediately to contract administrator for further instructions.  
\*\* The contractor is responsible for all setting out and must check dimensions on site before work is put in hand.

|                                            |                                   |           |
|--------------------------------------------|-----------------------------------|-----------|
| 36 Brandon Street<br>Gravesend<br>DA11 0PL | Job No.<br>2407<br>Dwg No.<br>010 | Rev.<br>* |
|--------------------------------------------|-----------------------------------|-----------|

|                                        |              |              |                    |            |               |
|----------------------------------------|--------------|--------------|--------------------|------------|---------------|
| Title<br>Proposed Sections A-A and B-B |              |              |                    |            |               |
| Date<br>May 2024                       | Drawn<br>B.A | Check<br>B.A | Status<br>Planning | Size<br>A1 | Scale<br>1:50 |

Tel: Creative Designer 07941 376 001