
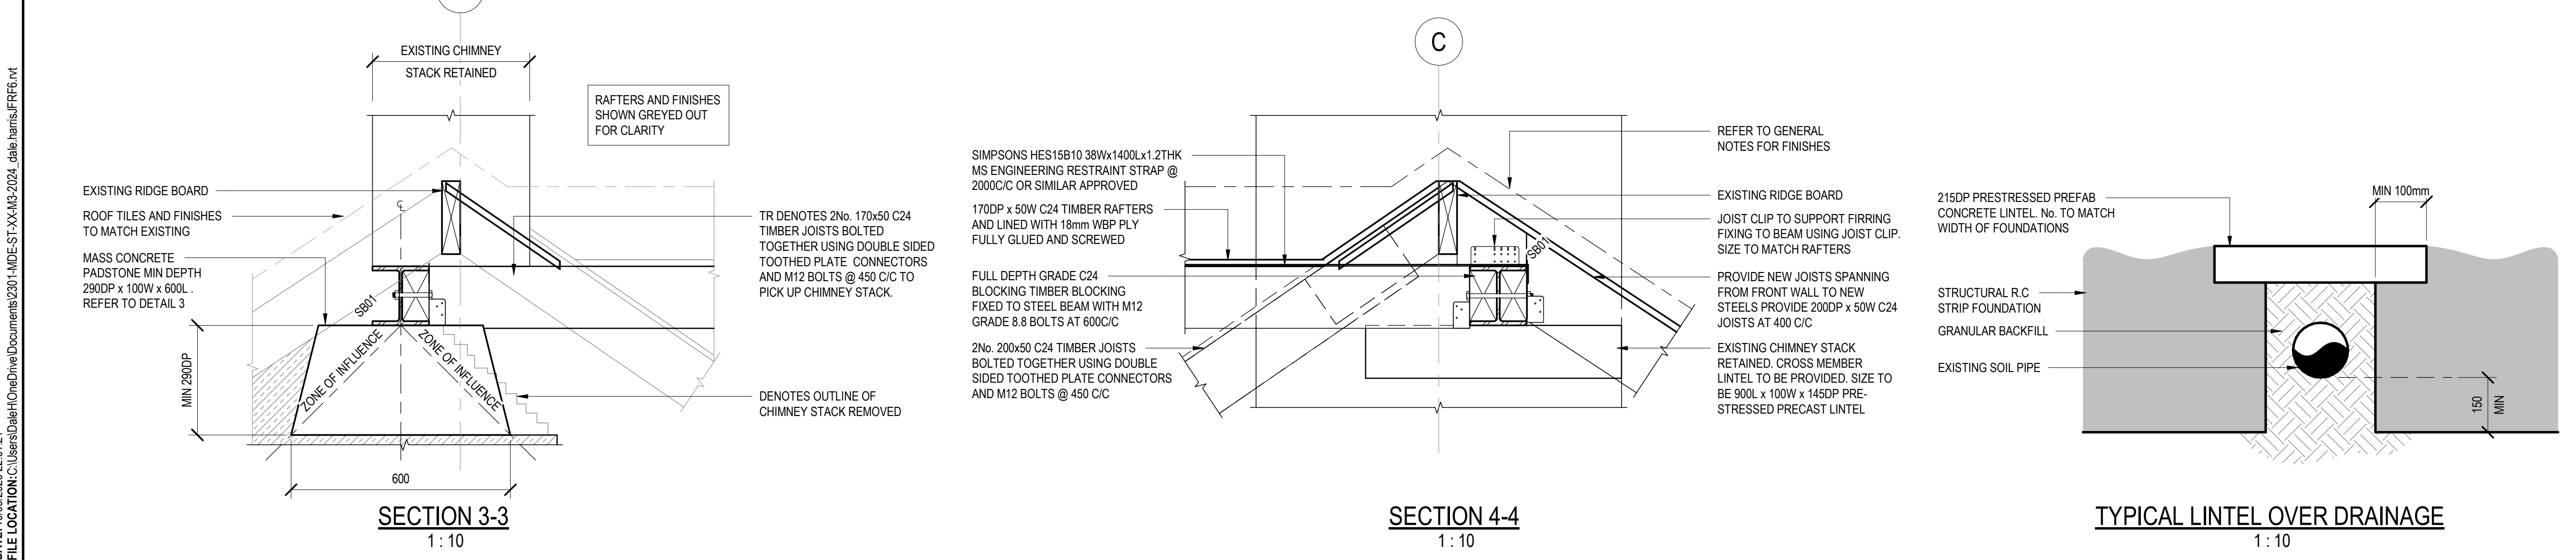
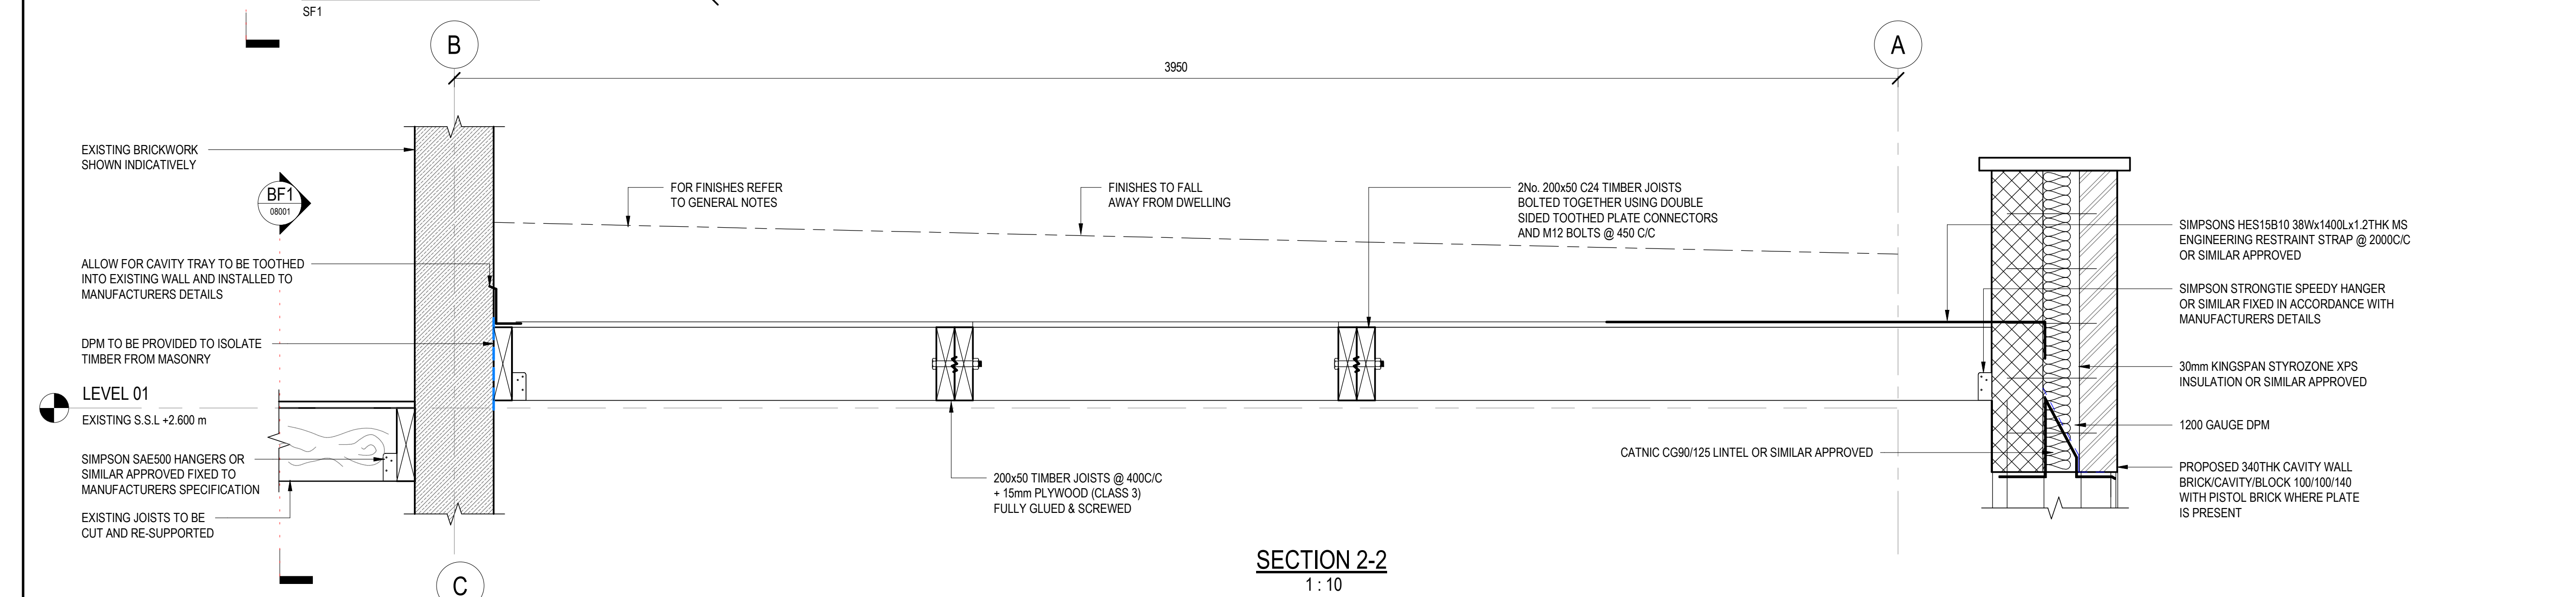


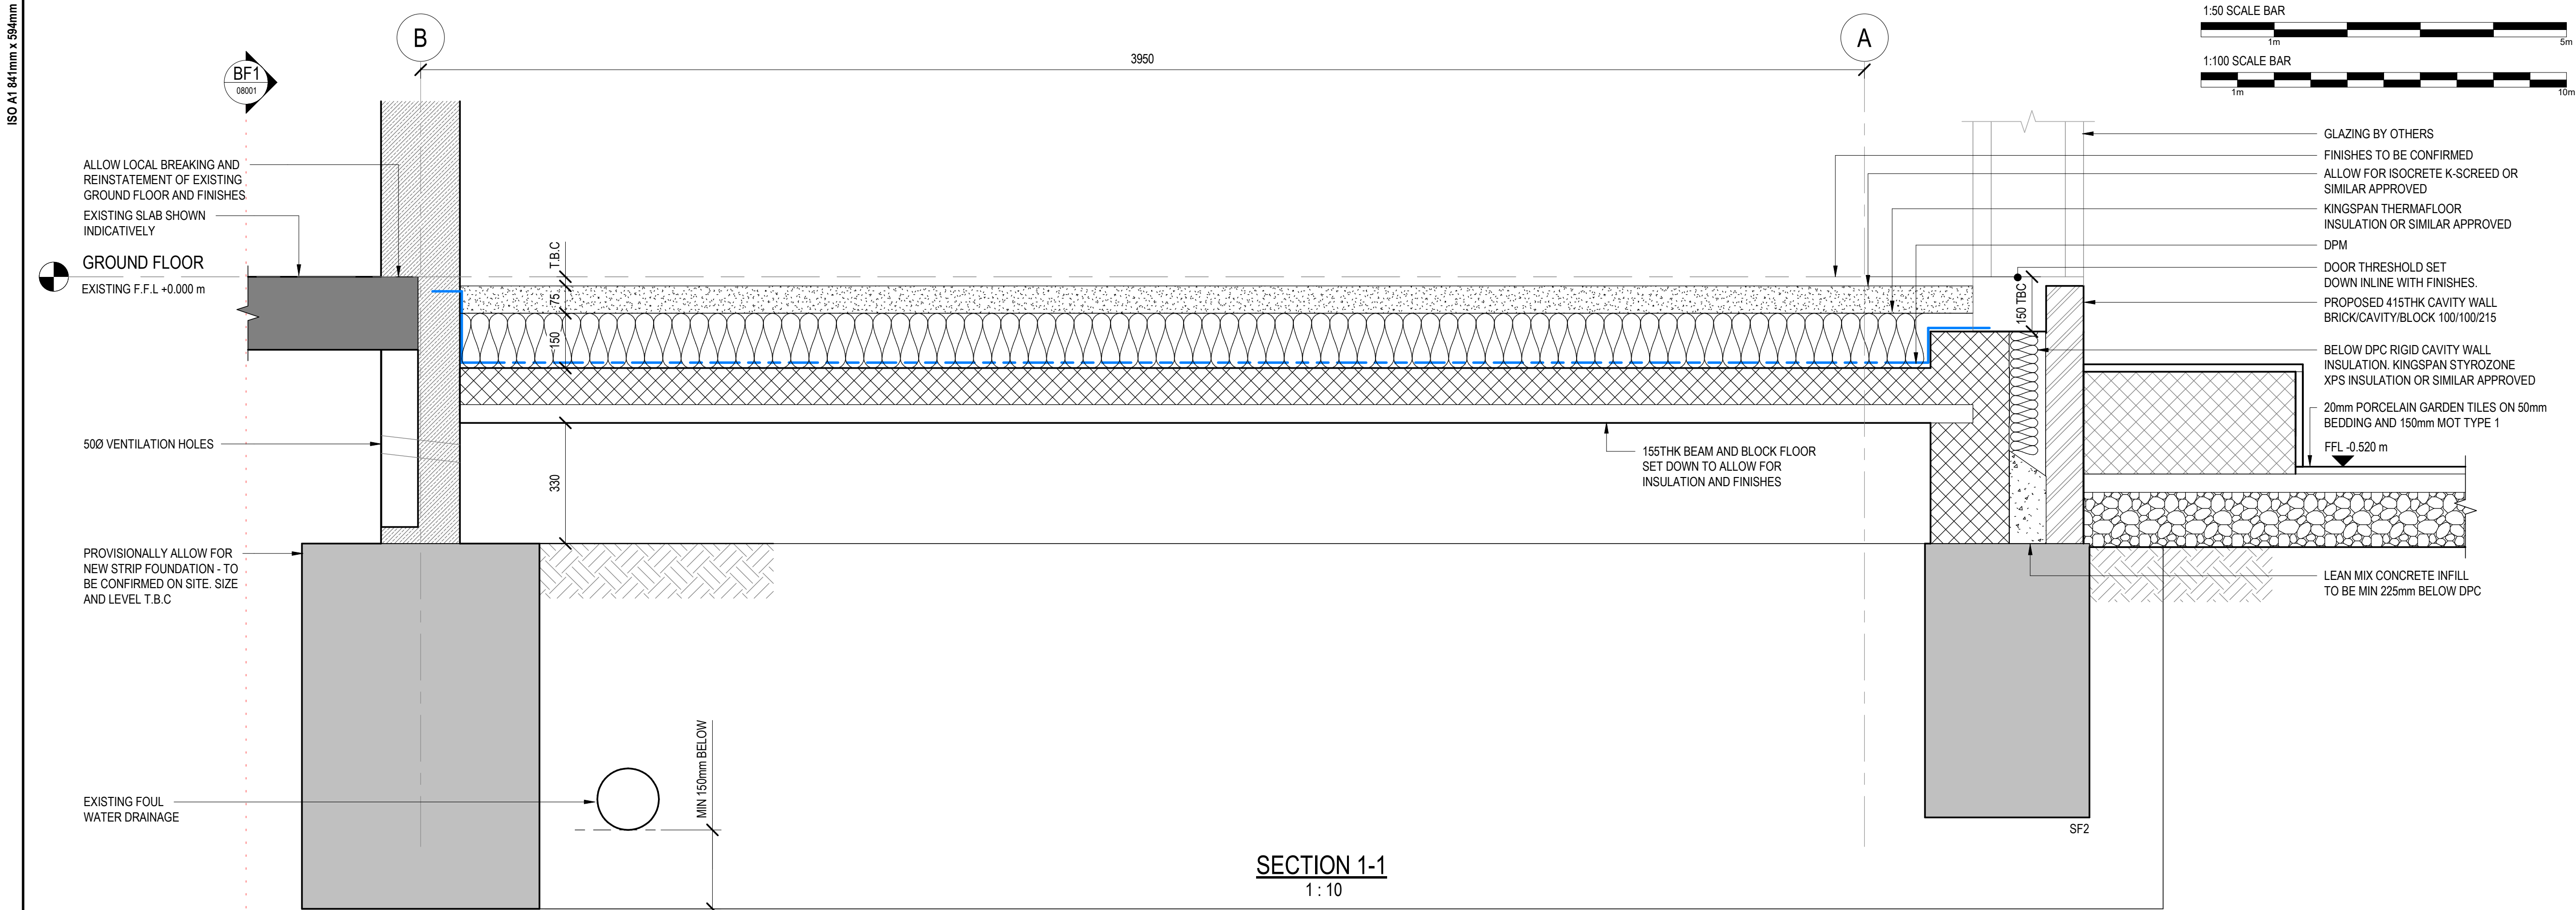

CONSTRUCTION ISSUE

REV	DESCRIPTION	BY	DATE
C01	CONSTRUCTION ISSUE	D.H.	22.05.23
C02	EXISTING PUBLIC SEWER INFORMATION AND RELEVANT STRUCTURE UPDATED	D.H.	12.10.23
C03	ISSUED FOR PLANNING APPROVAL	D.H.	10.09.26

- NOTES:
- DO NOT SCALE FROM THIS DRAWING. ONLY WRITTEN DIMENSIONS SHALL BE USED.
 - THIS DRAWING IS TO BE READ IN CONJUNCTION WITH ALL RELEVANT STRUCTURAL ENGINEERING DRAWINGS AND DETAILS; THE SPECIFICATION FOR THE WORKS AND ALL RELEVANT ARCHITECTS DRAWINGS AND ANY OTHER SPECIALISTS DRAWINGS.
 - THIS DOCUMENT HAS BEEN PREPARED IN ACCORDANCE WITH THE SCOPE OF APPOINTMENT WITH THE CLIENT AND IS SUBJECT TO THE TERMS OF THAT APPOINTMENT AND SHOULD ONLY BE USED FOR THE PURPOSE FOR WHICH IT WAS INTENDED.
 - THIS DRAWING IS TO BE READ IN CONJUNCTION WITH ALL GENERAL NOTES DRAWING 2301-MDE-A-PA-ZZ-DR-00005.
 - ALL DIMENSIONS TO BE CHECKED AND CONFIRMED ON SITE.

STRUCTURAL RC STRIP FOUNDATION SCHEDULE

FOUNDATIONS TO BE FOUND INTO SILTY SAND/CLAY. MINIMUM FOUNDATION DEPTHS AS PER SCHEDULE BUT TBC ON SITE TO SUIT EXISTING AND AT LEAST MINIMUM 150mm BELOW INVERT OF PUBLIC SEWER

TYPE REF	DEPTH	WIDTH
SF1	1000	650
SF2	750	450

STRUCTURAL PADSTONE SCHEDULE

TYPE REF	WIDTH	DEPTH	LENGTH
P1	225	225	300
P2	215	150	215
P3	100	225	300

STRUCTURAL STEEL BEAM SCHEDULE

TYPE REF	DESCRIPTION
SB01	UC152x152x37
SB03	UC203x203x46
SB04	UB203x102x23

CDM RESIDUAL CIVIL / STRUCTURAL DESIGN RISKS

MADE
ENGINEERING

Telephone: +44 (0)772048829
info@made-engineering.co.uk

PROJECT
**5 PARK AVENUE,
GRAVESEND
DA12 1NS**

CLIENT
MR KEIRAN DALY

TITLE
**SECTIONS & DETAILS
SHEET 2**

DISCIPLINE				SCALE @ A1
STRUCTURAL				AS NOTED
MDE REF	DRAWN	DESIGNED	CHECKED	APPROVED
2301	D.H	D.H	R.W	R.W
DRAWING No				ISSUE
2301-MDE-ST-PA-ZZ-DR-08002				C03