



This drawing and the design are the copyright of **ON Architecture Ltd only**. This drawing should not be copied or reproduced without written consent.

All dimensions are to be checked on site prior to setting out and fabrication and **ON Architecture Ltd** should be notified of any discrepancy prior to proceeding further.

For Construction & Fabrication Purposes - Do not scale from this drawing, use only the illustrated dimensions herein. Additional dimensions are to be requested and checked directly.

Illustrated information from 3rd party consultants/specialists is shown as indicatively only. See other consultant / specialist drawings for full information and detail.

All aspects of the architectural design concerning fire performance / fire safety (whether or not illustrated / annotated) are to be considered as 'For Approval only, irrespective of the drawing status / suitability.

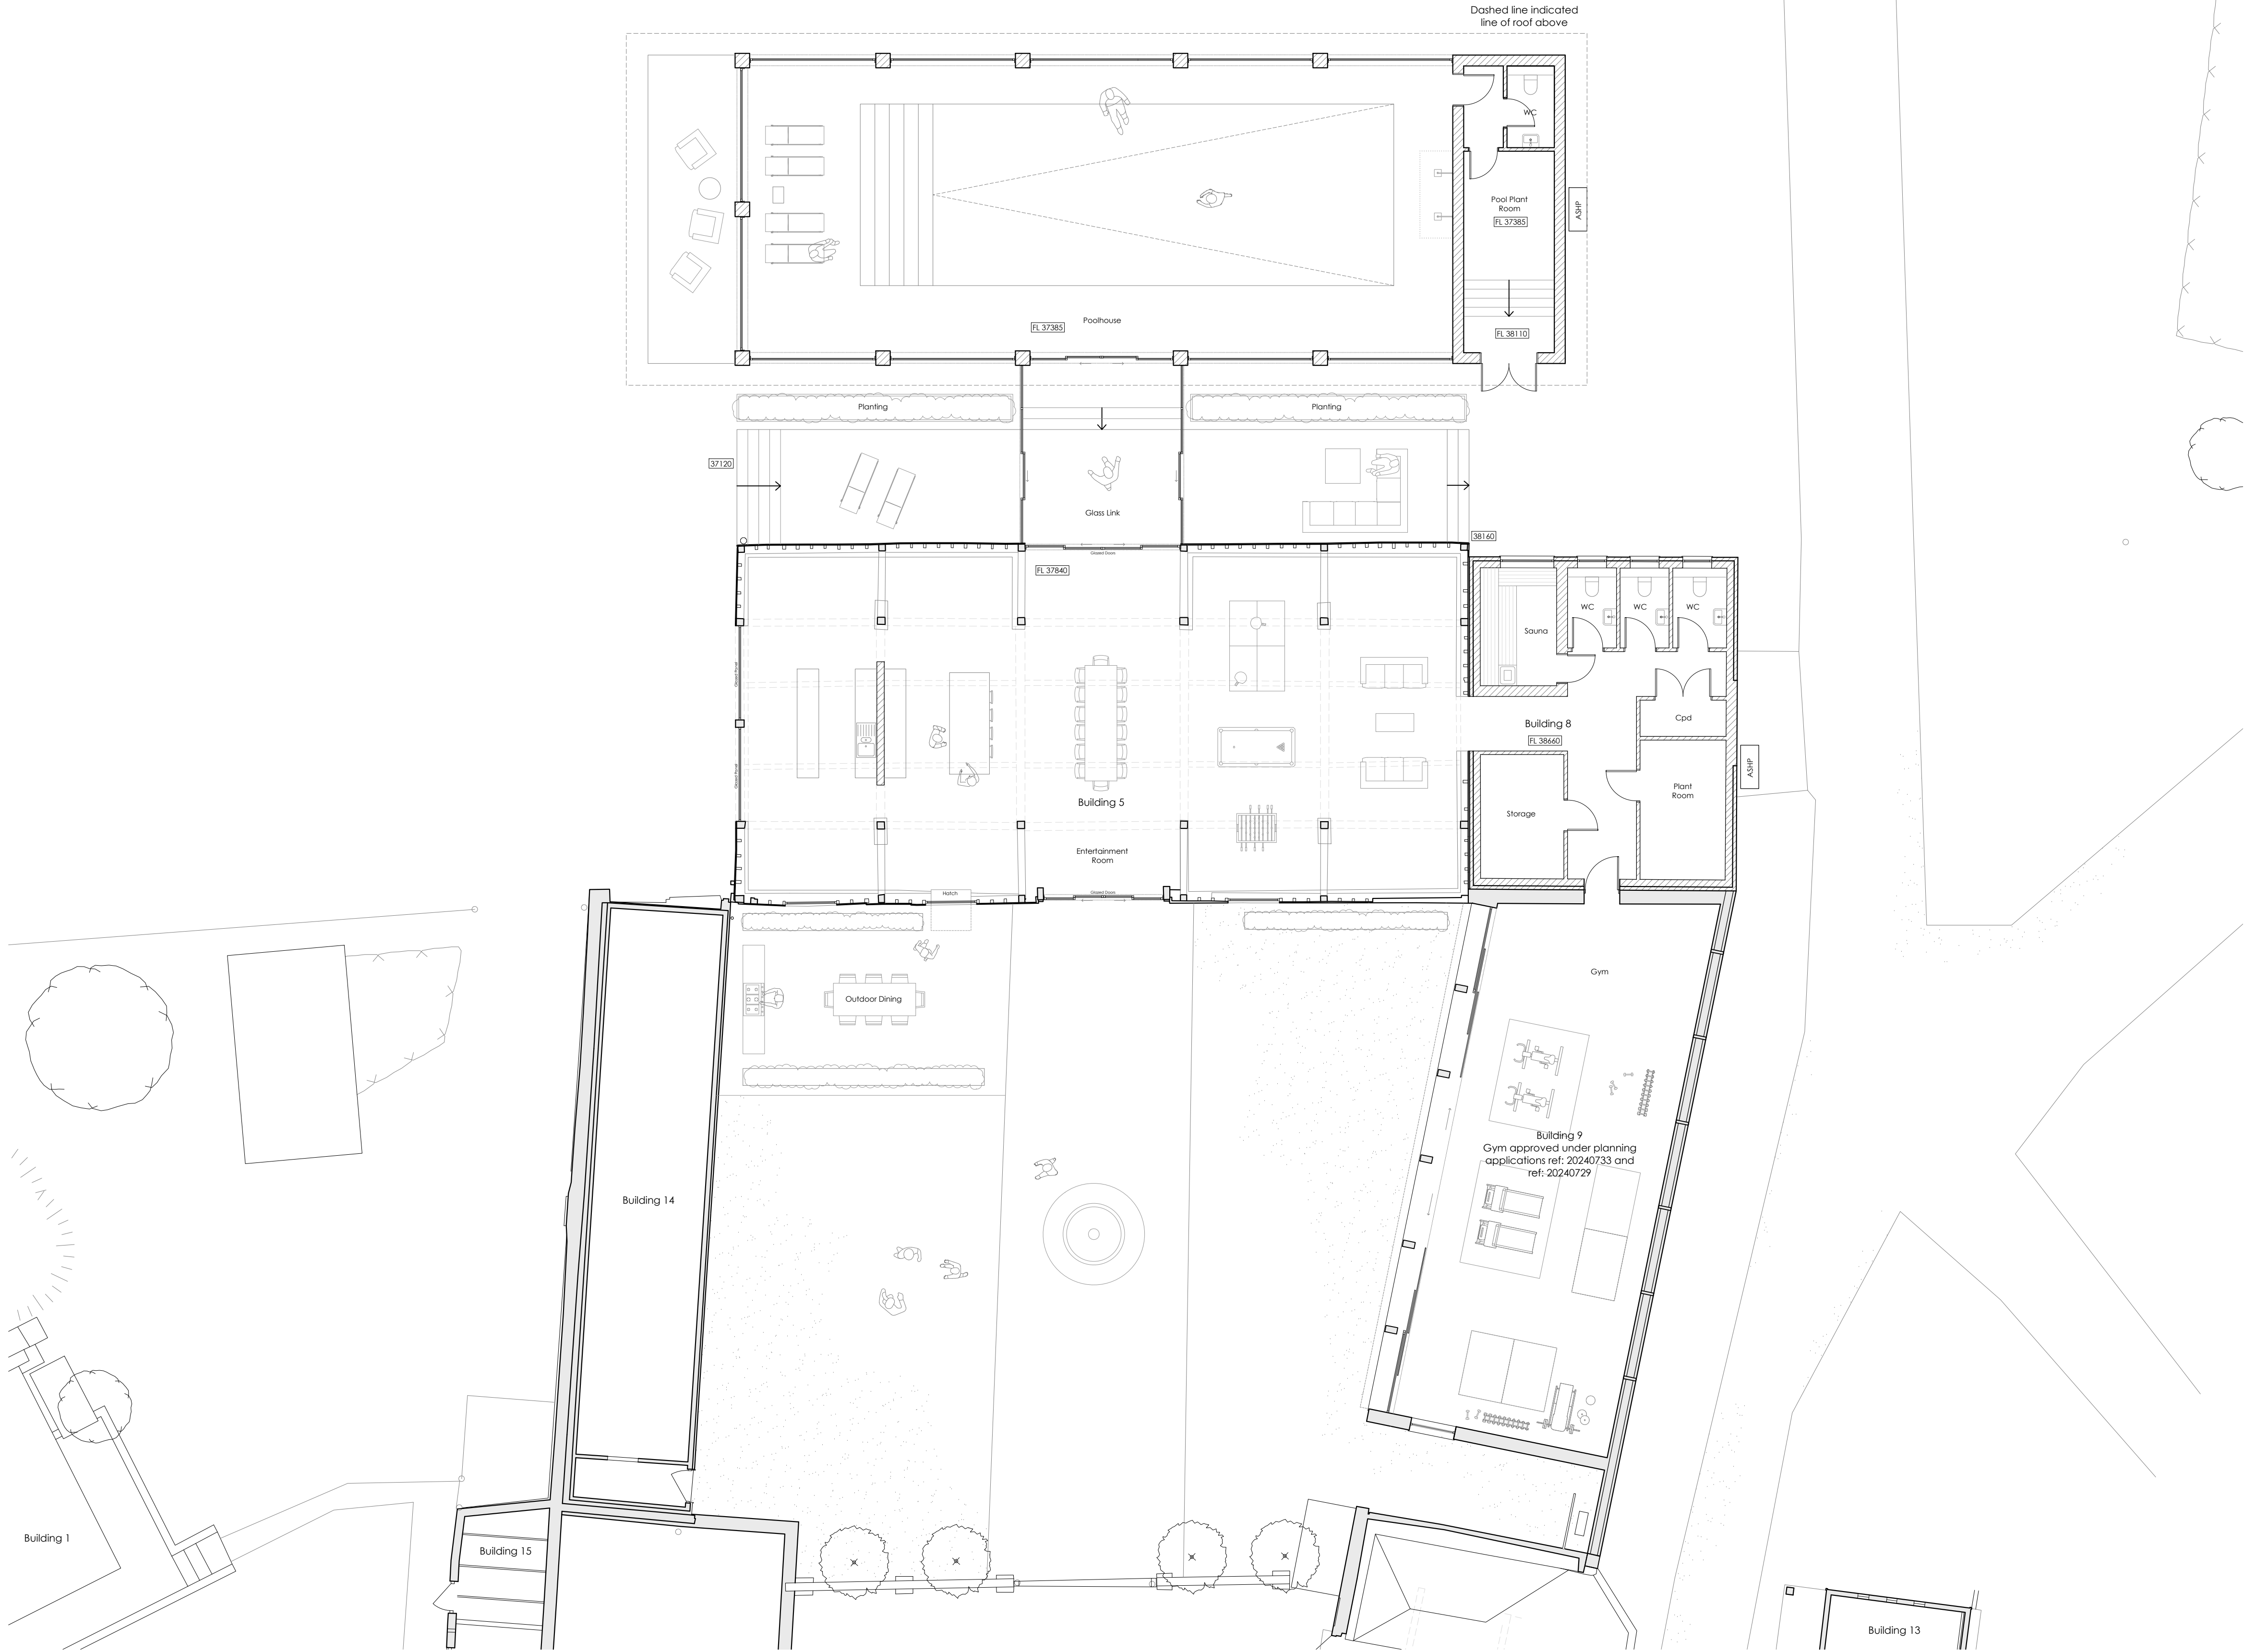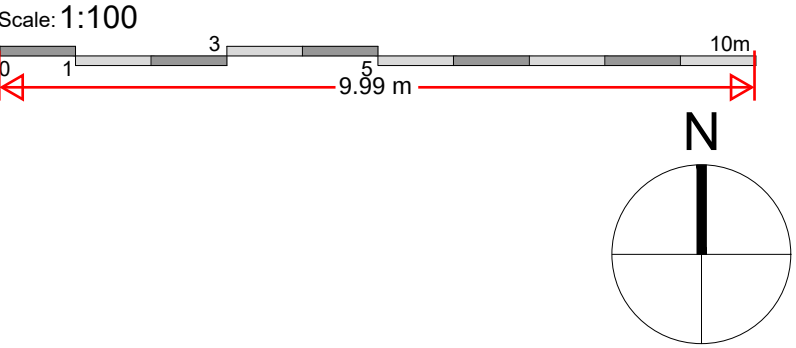

Key:

Proposed Wall

Existing Wall

Revision Note & Date					
Rev	Date	Note	Amended	Checked	
P1	25.11.2025	UPDATED TO CLIENTS COMMENTS	IA	—	
P2	02.12.2025	UPDATED LAYOUT TO WC BLOCK	IA	—	
P3	19.02.2026	UPDATED TO CLIENT COMMENTS	BA	LH	
—	—	—	—	—	
—	—	—	—	—	
—	—	—	—	—	
—	—	—	—	—	
—	—	—	—	—	

ON ARCHITECTURE

Canterbury Studio
Logan House, St Andrews Close
Canterbury,
CT1 2RP

info@onarchitecture.co.uk
onarchitecture.co.uk
01227 634334

Project Title
WHITEHOUSE FARM, LAND WAY

Client's Details
WINDMILL CONSTRUCTION

Drawing Title
PROPOSED PLANS

BM Number
24.015-ONA-ZZ-XX-DR-A - 0205

Scale
1:100 @ A1

Date
MAY 2025

Drawn
IH

Checked
LH

Drawing Status
PLANNING

Project No.
24.051

Drawing No.
0205

Status
P

Revision
3