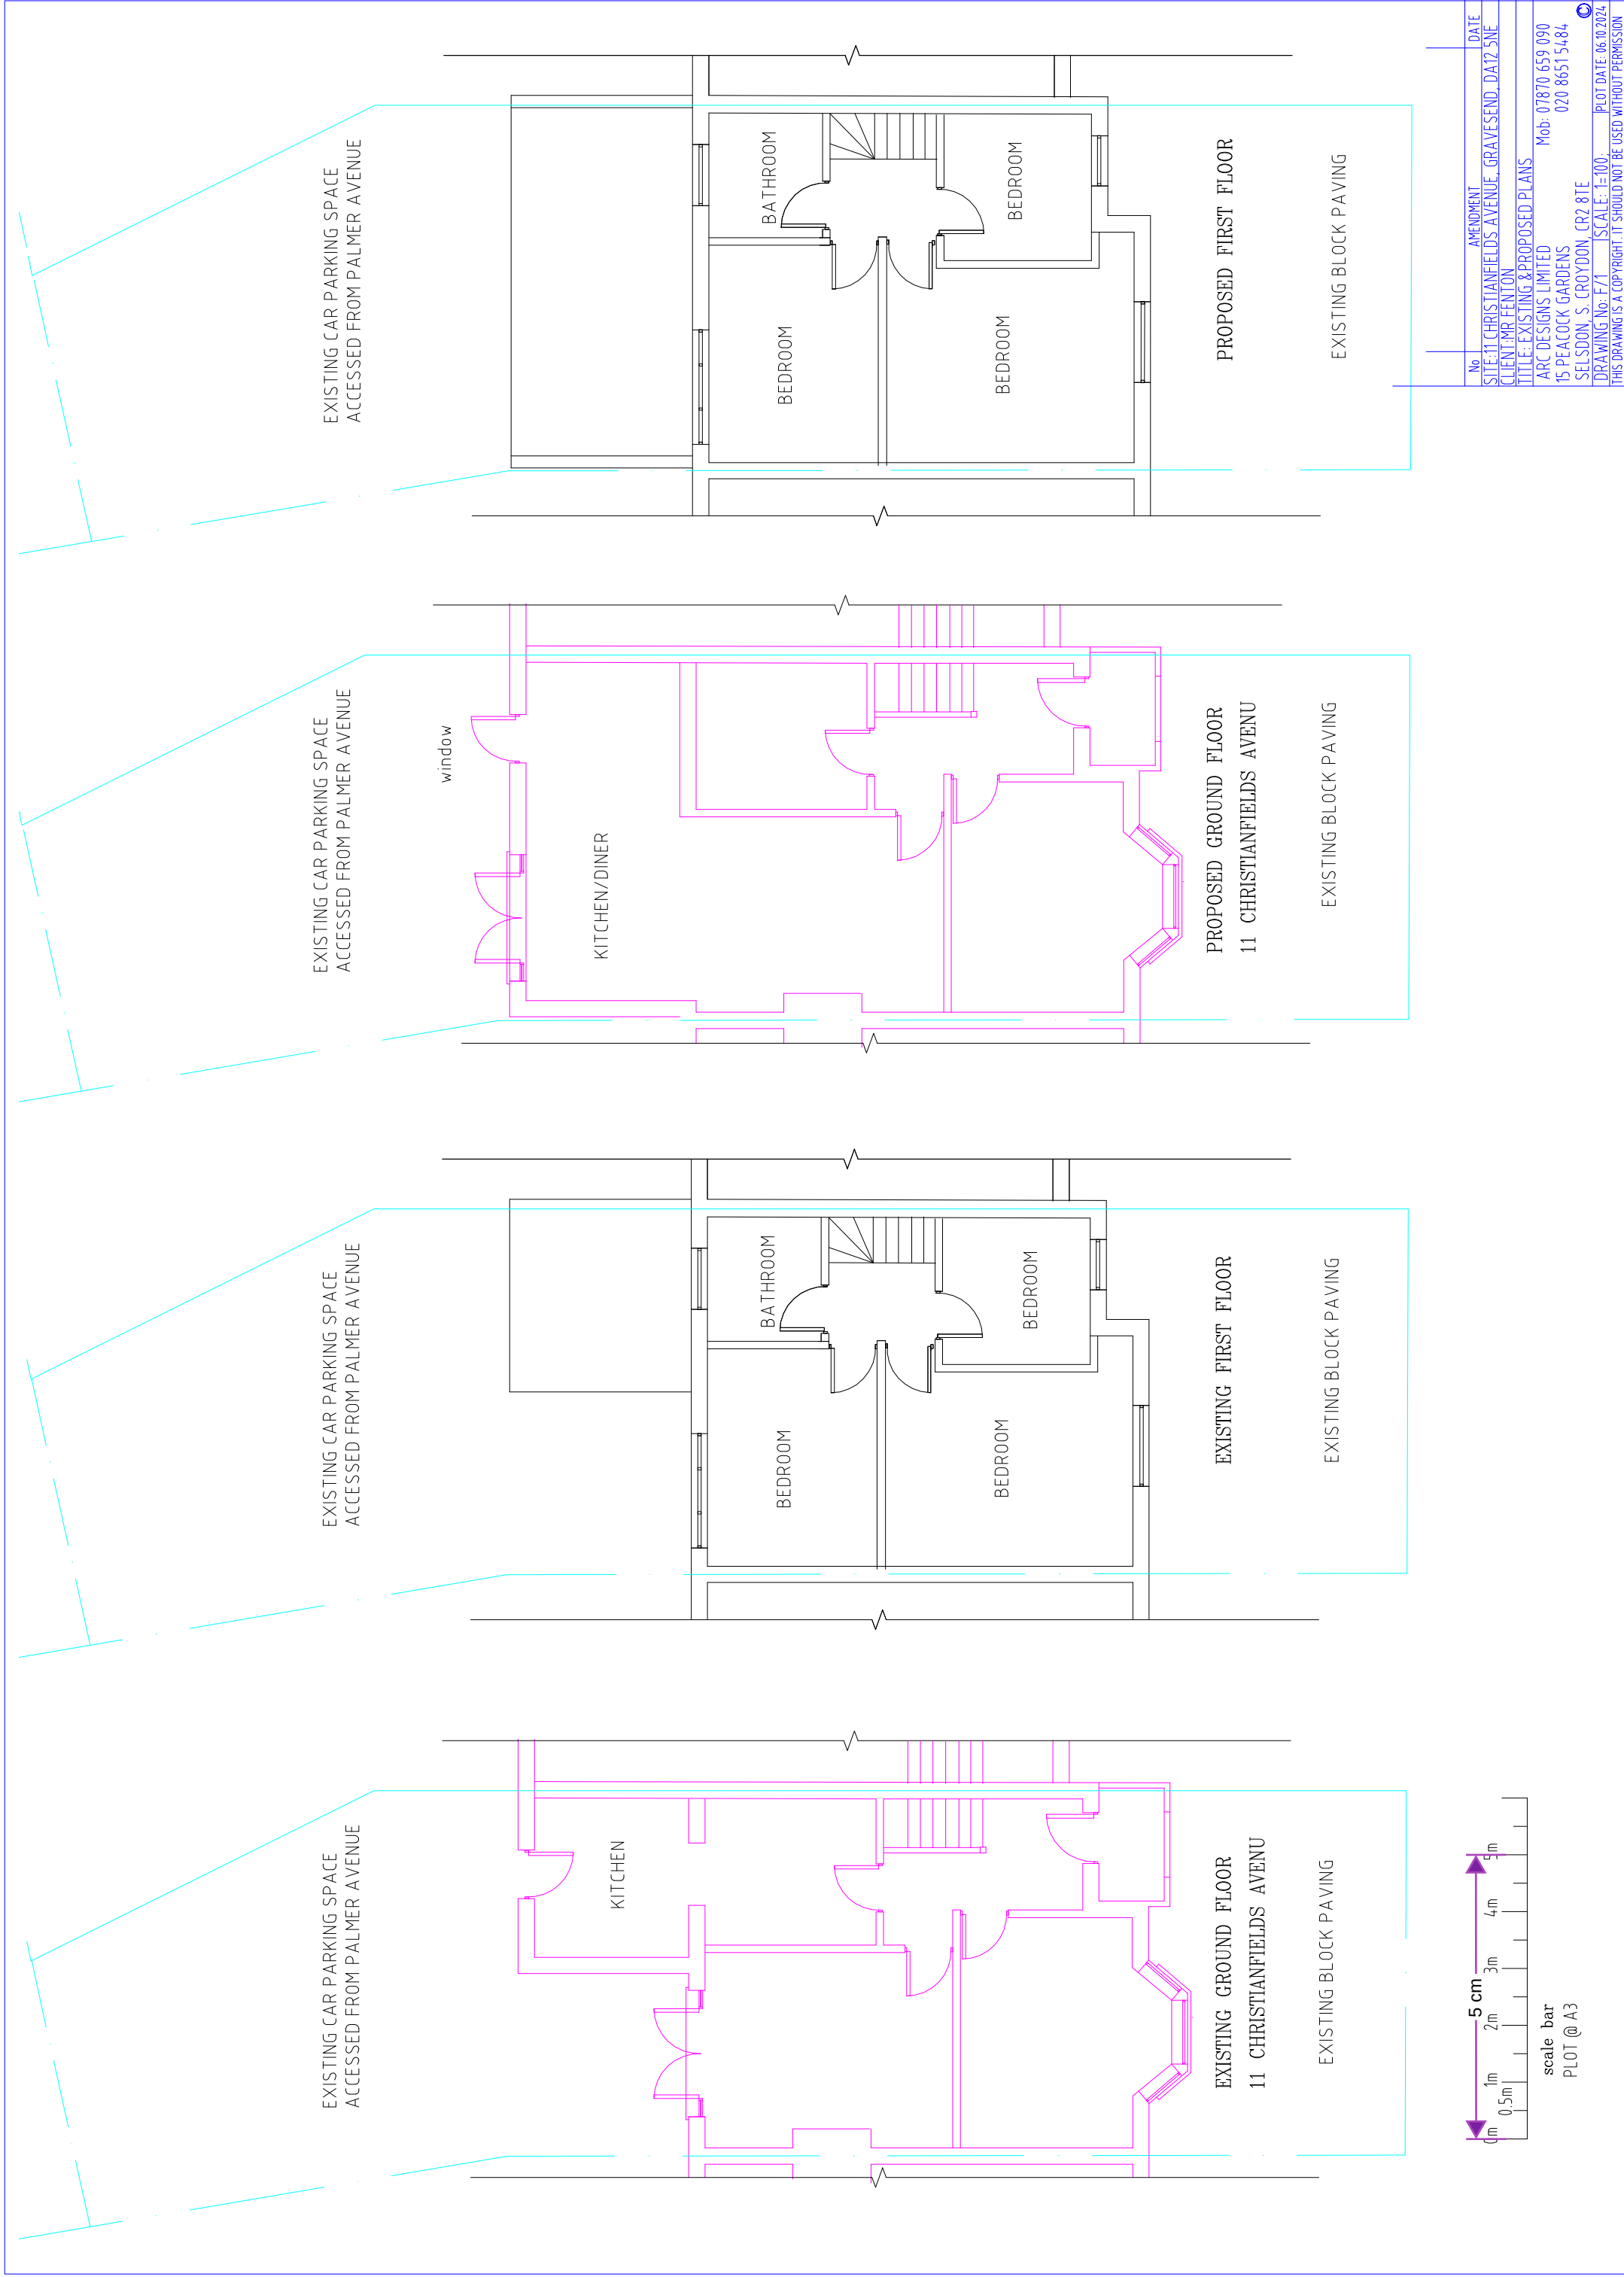


scale bar
PLOT @ A3

No	AMENDMENT	DATE
	SITE: 11 CHRISTIANFIELDS AVENUE, GRAVESEND, DA12 5NE	
	CLIENT: MR FENTON	
	TITLE: EXISTING & PROPOSED PLANS	
	ARC DESIGNS LIMITED	Mob: 07870 659 090
	15 PEACOCK GARDENS	020 8651 5484
	SELSDON, S. CROYDON, CR2 8TE	
	DRAWING No: F/1	SCALE: 1:100
		PLOT DATE: 06.10.2024
	THIS DRAWING IS A COPYRIGHT. IT SHOULD NOT BE USED WITHOUT PERMISSION	