


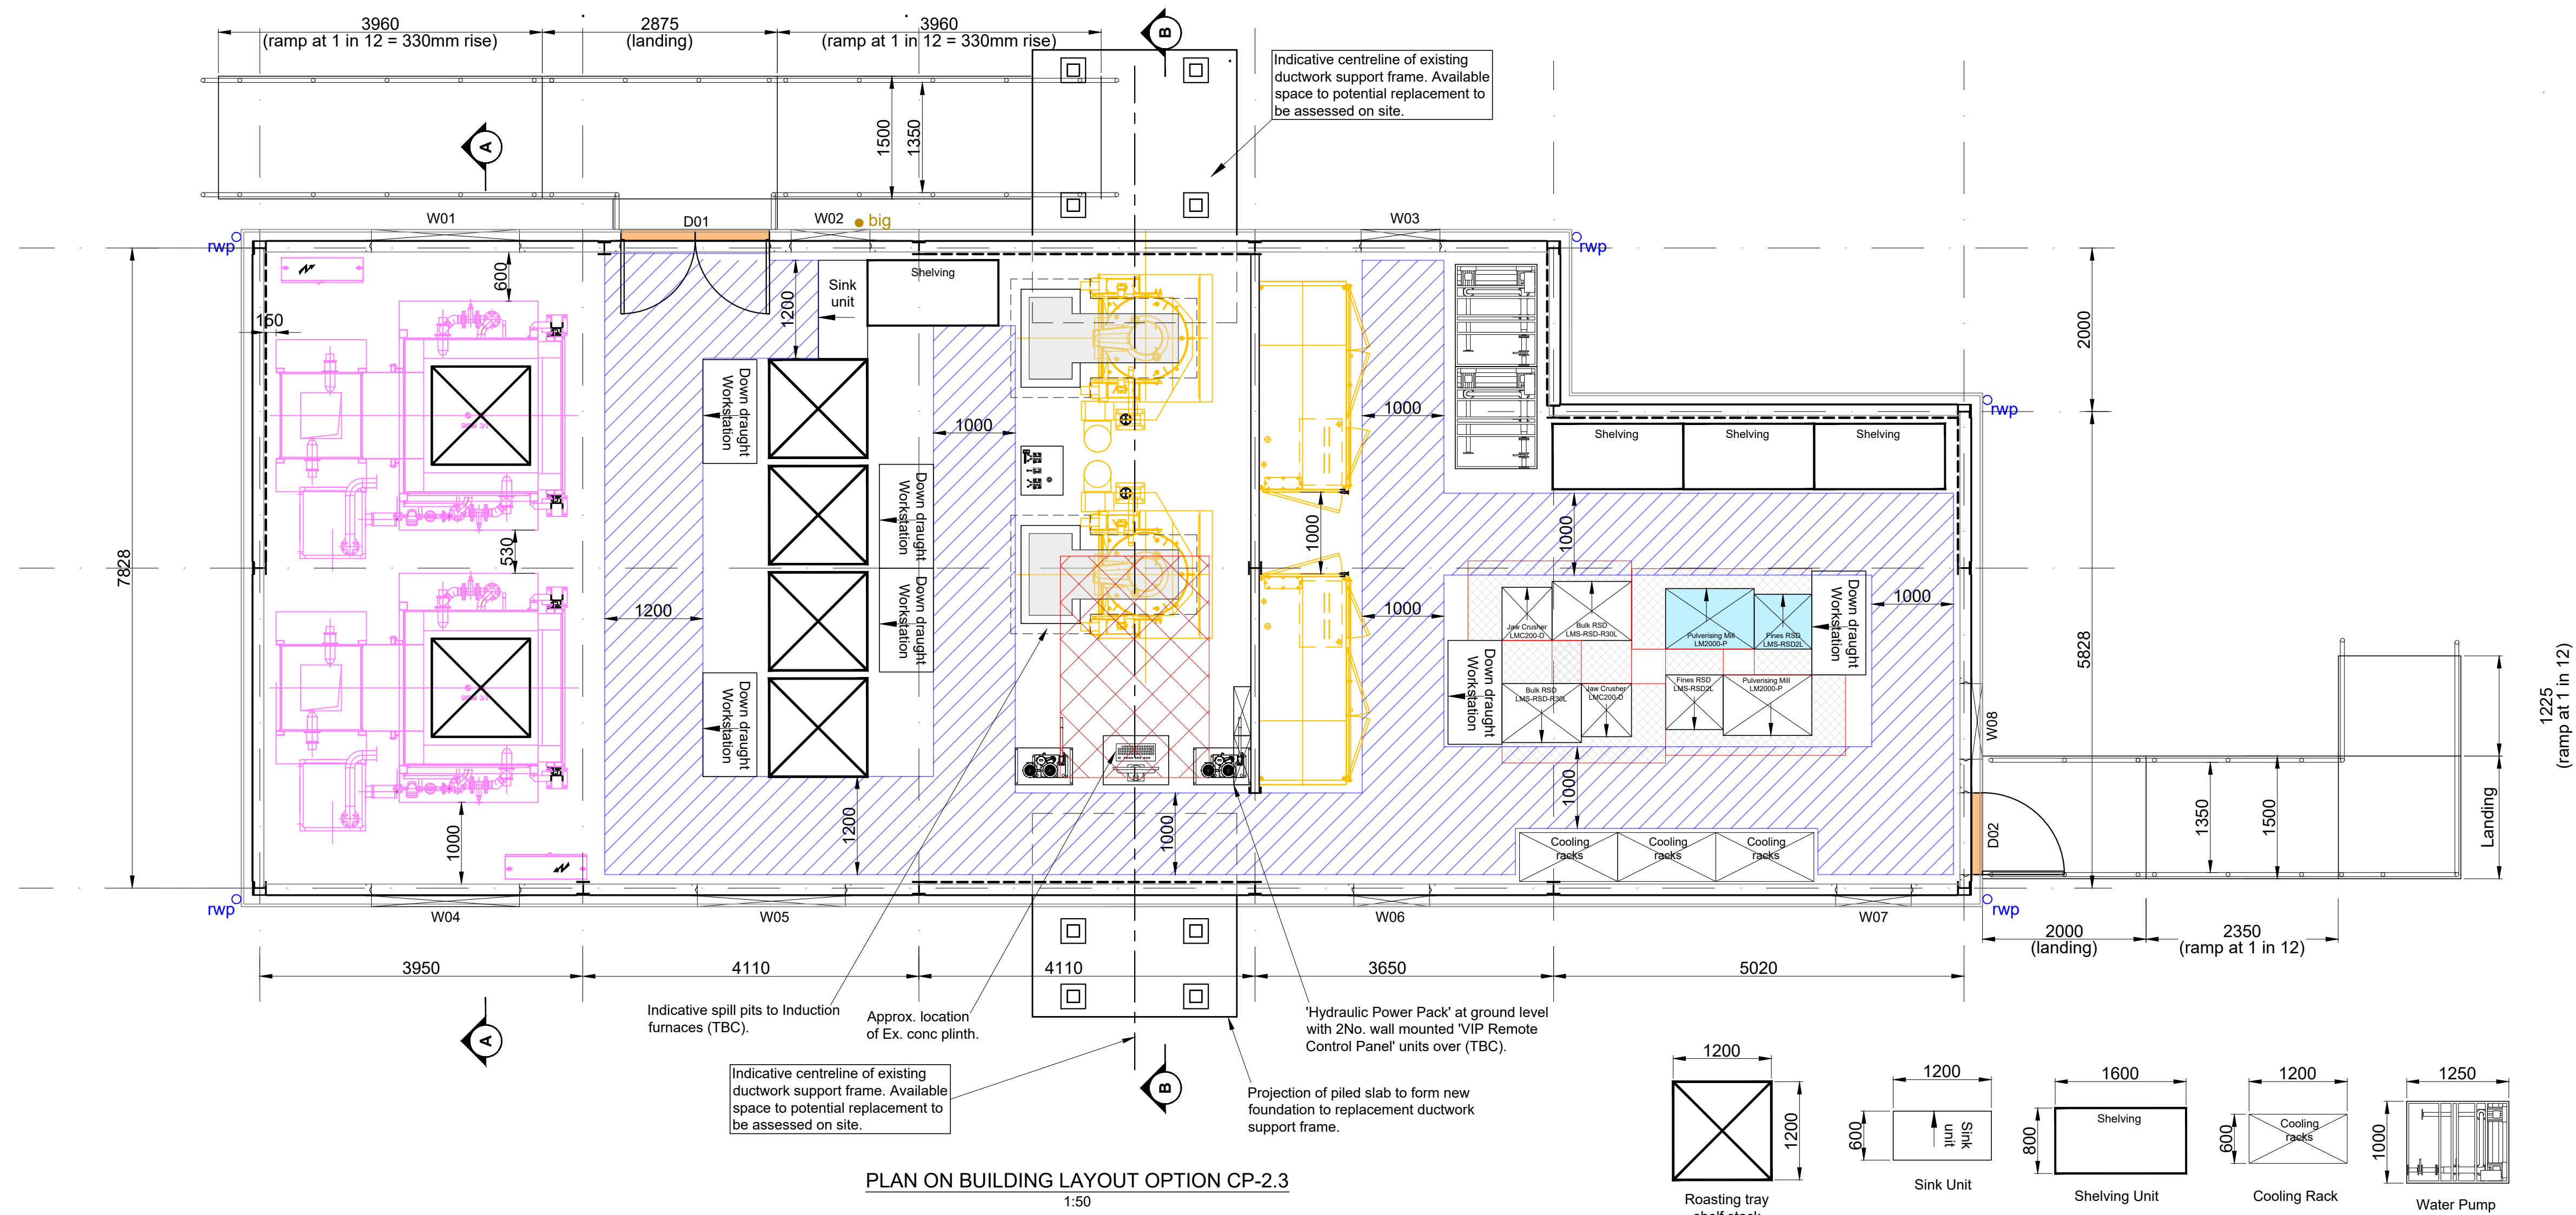

NOTES

1. Do not scale this drawing. If in doubt ask.
2. This drawing to be read in conjunction with all relevant Specialists and Engineers drawings and specifications.
3. Full Building Regulation approval should be obtained prior to the commencement of works on site, and any works carried out prior to this are undertaken at the Client's/ Contractor's own risk.
4. The works are to be carried out to the approval and satisfaction of the Building Control Officer, to accepted good building practice and with full compliance and in accordance with all relevant British Standards and Codes of practice.
5. The Contractor is to remain responsible for the temporary stability of the structure and surrounding ground throughout the construction.
6. Method statement must be agreed before work is carried out.

