


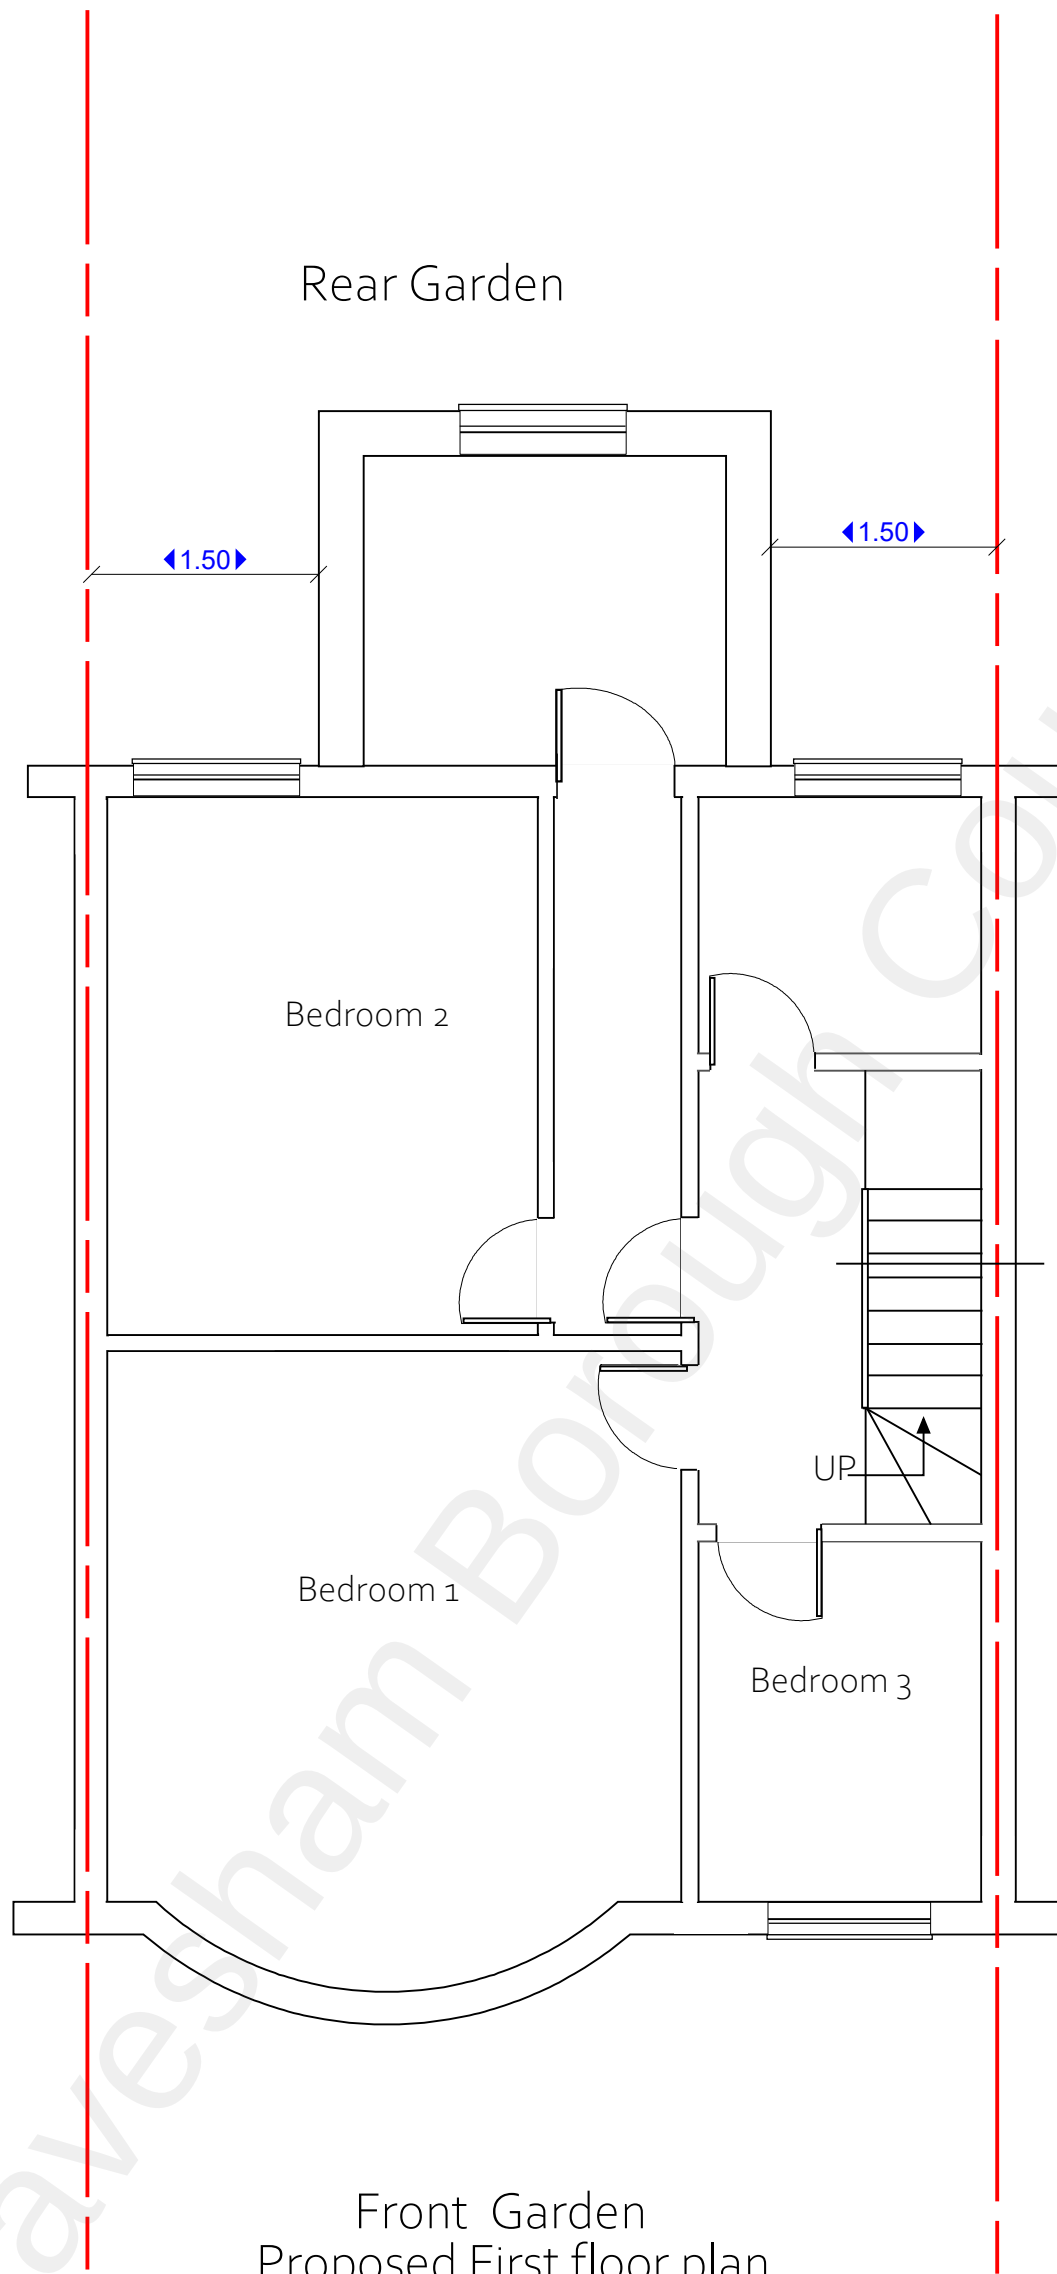

Title: 172 Rochester Road Gravesend DA12 2JF	
Date: 26/2/2022	Sheet: DS/03
Scale: 1:50 @ A3	