


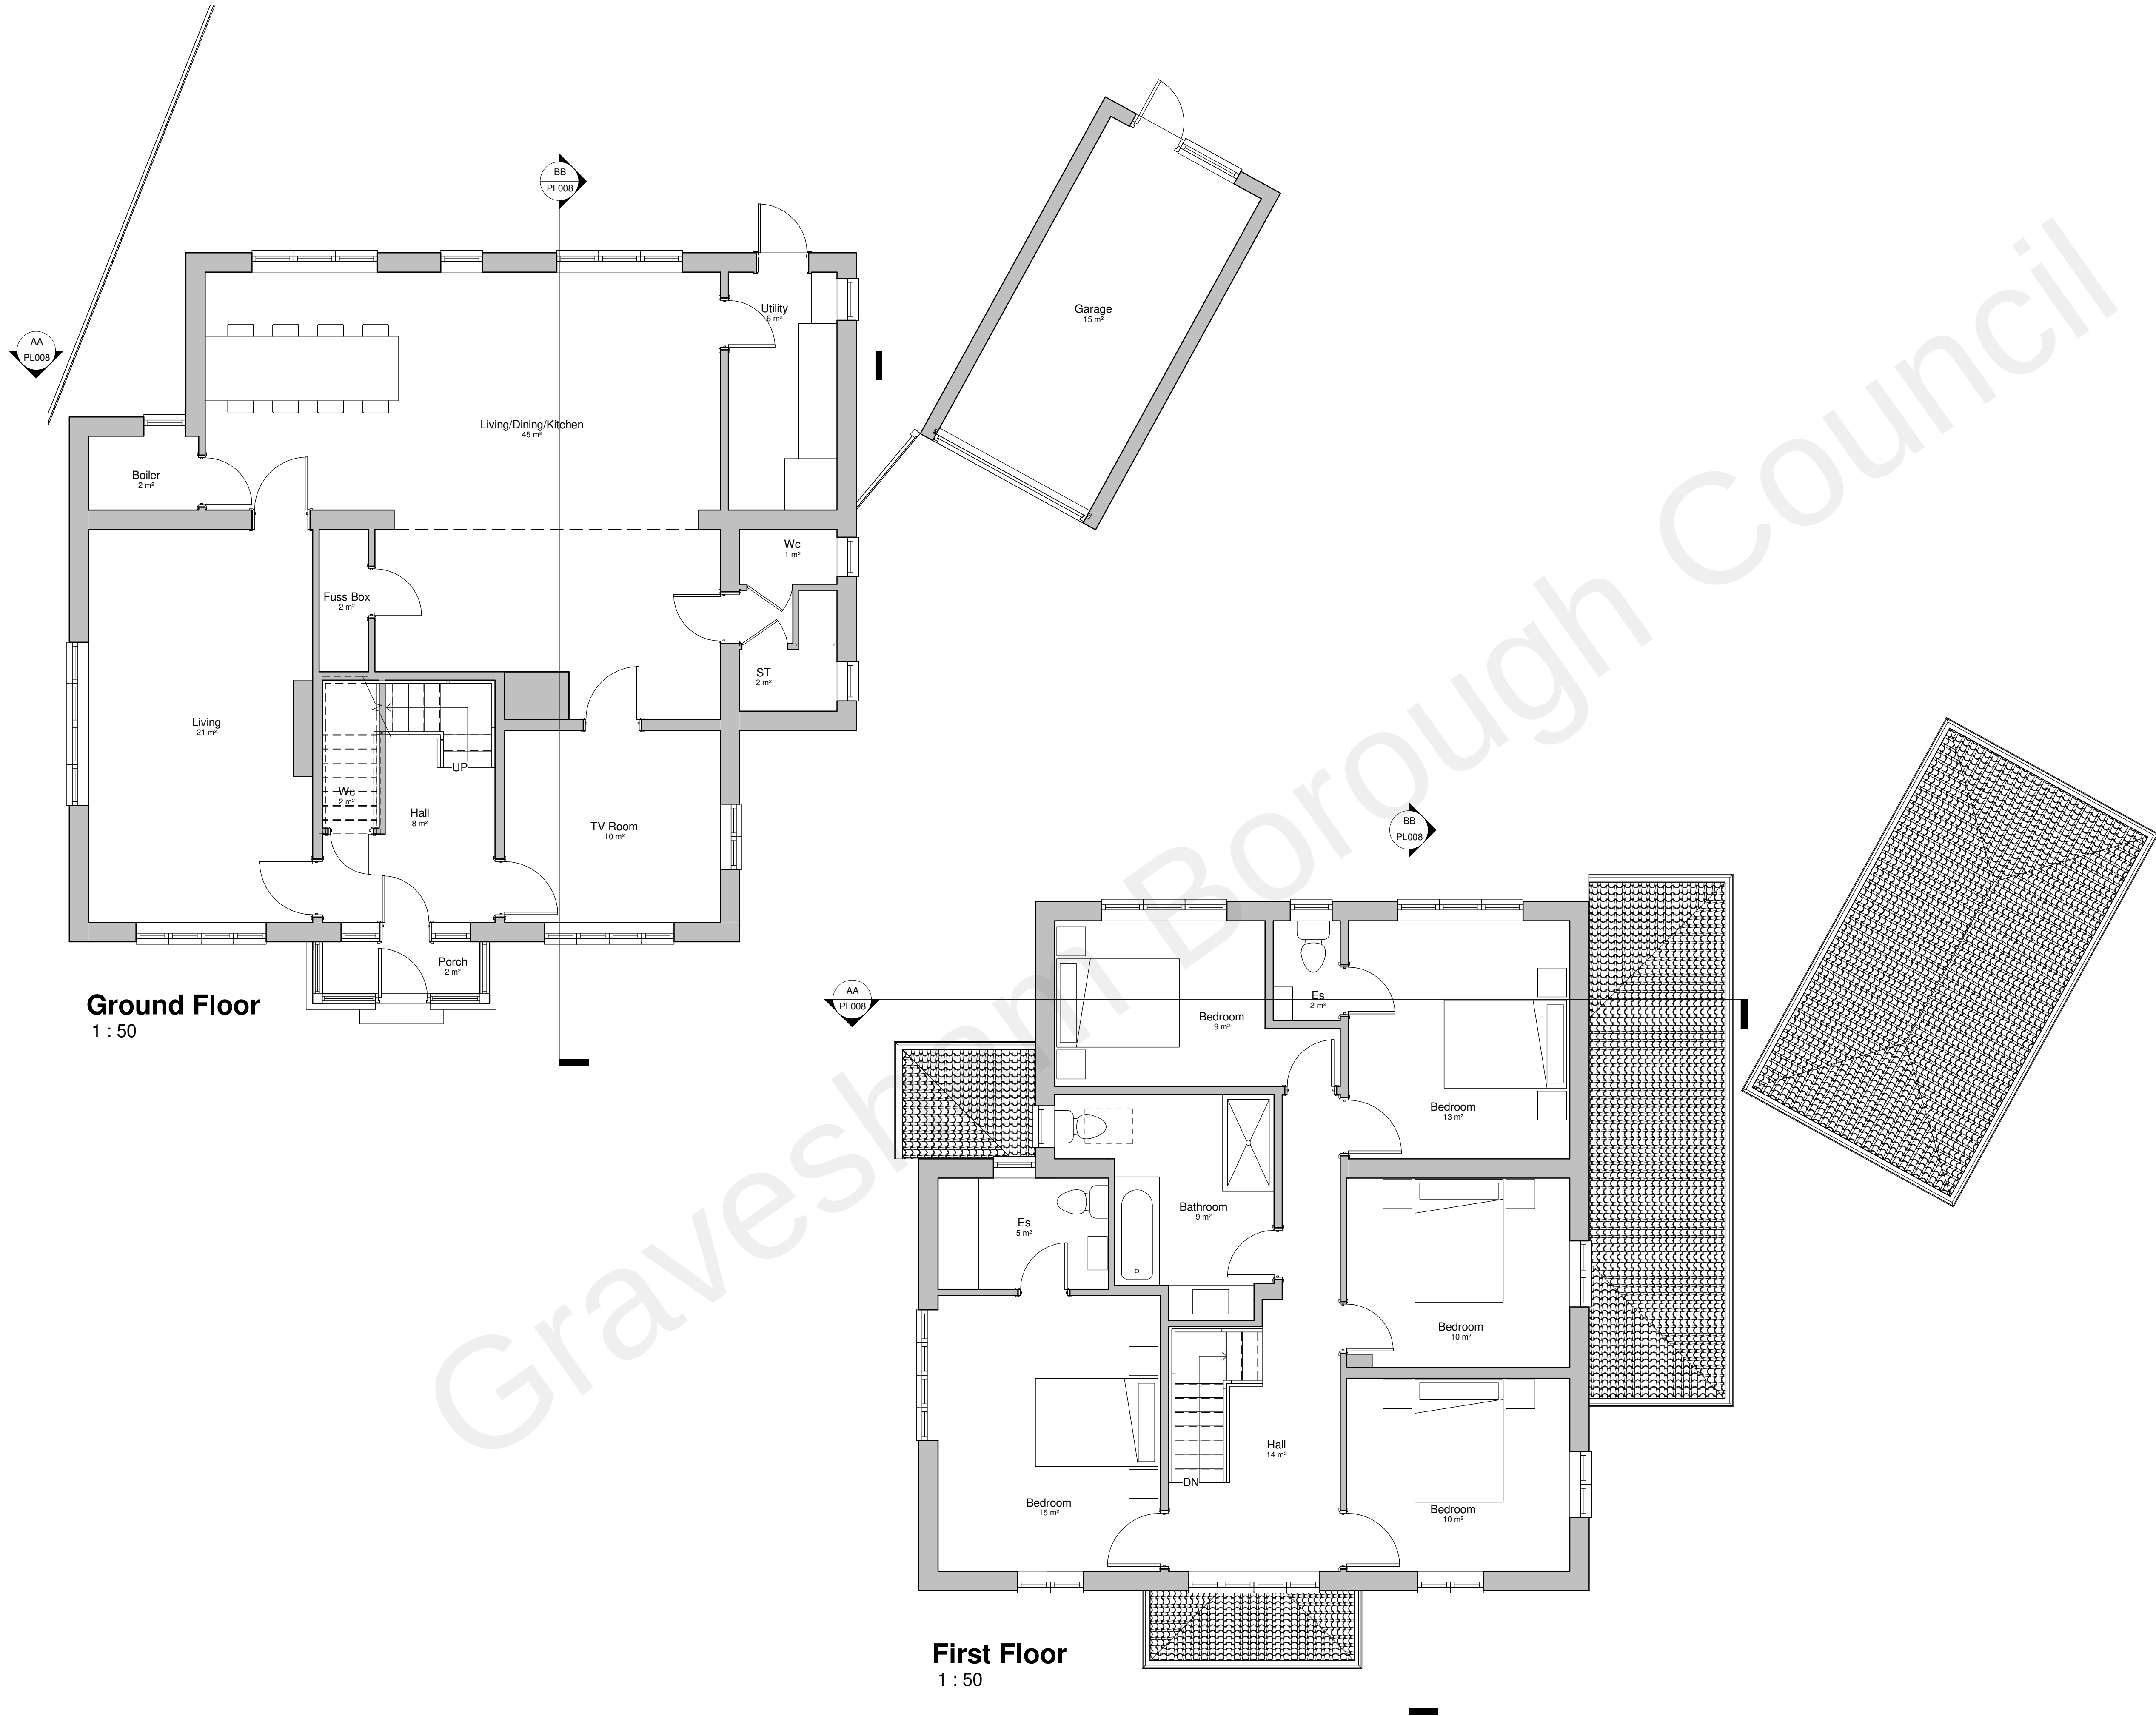

Ground Floor
1 : 50

First Floor
1 : 50

This drawing is protected under copyright



Rev	Description	Date

PROJECT
**Farm Stead Meopham
Green Meopham**

TITLE
Proposed Drawing

CLIENT

DRAWN BY
AK

CHECKED BY
AK

DATE
15/11/21

SCALE (@ A1)
1 : 50

PROJECT NUMBER
328

DRAWING NUMBER
PL006

REV
A