

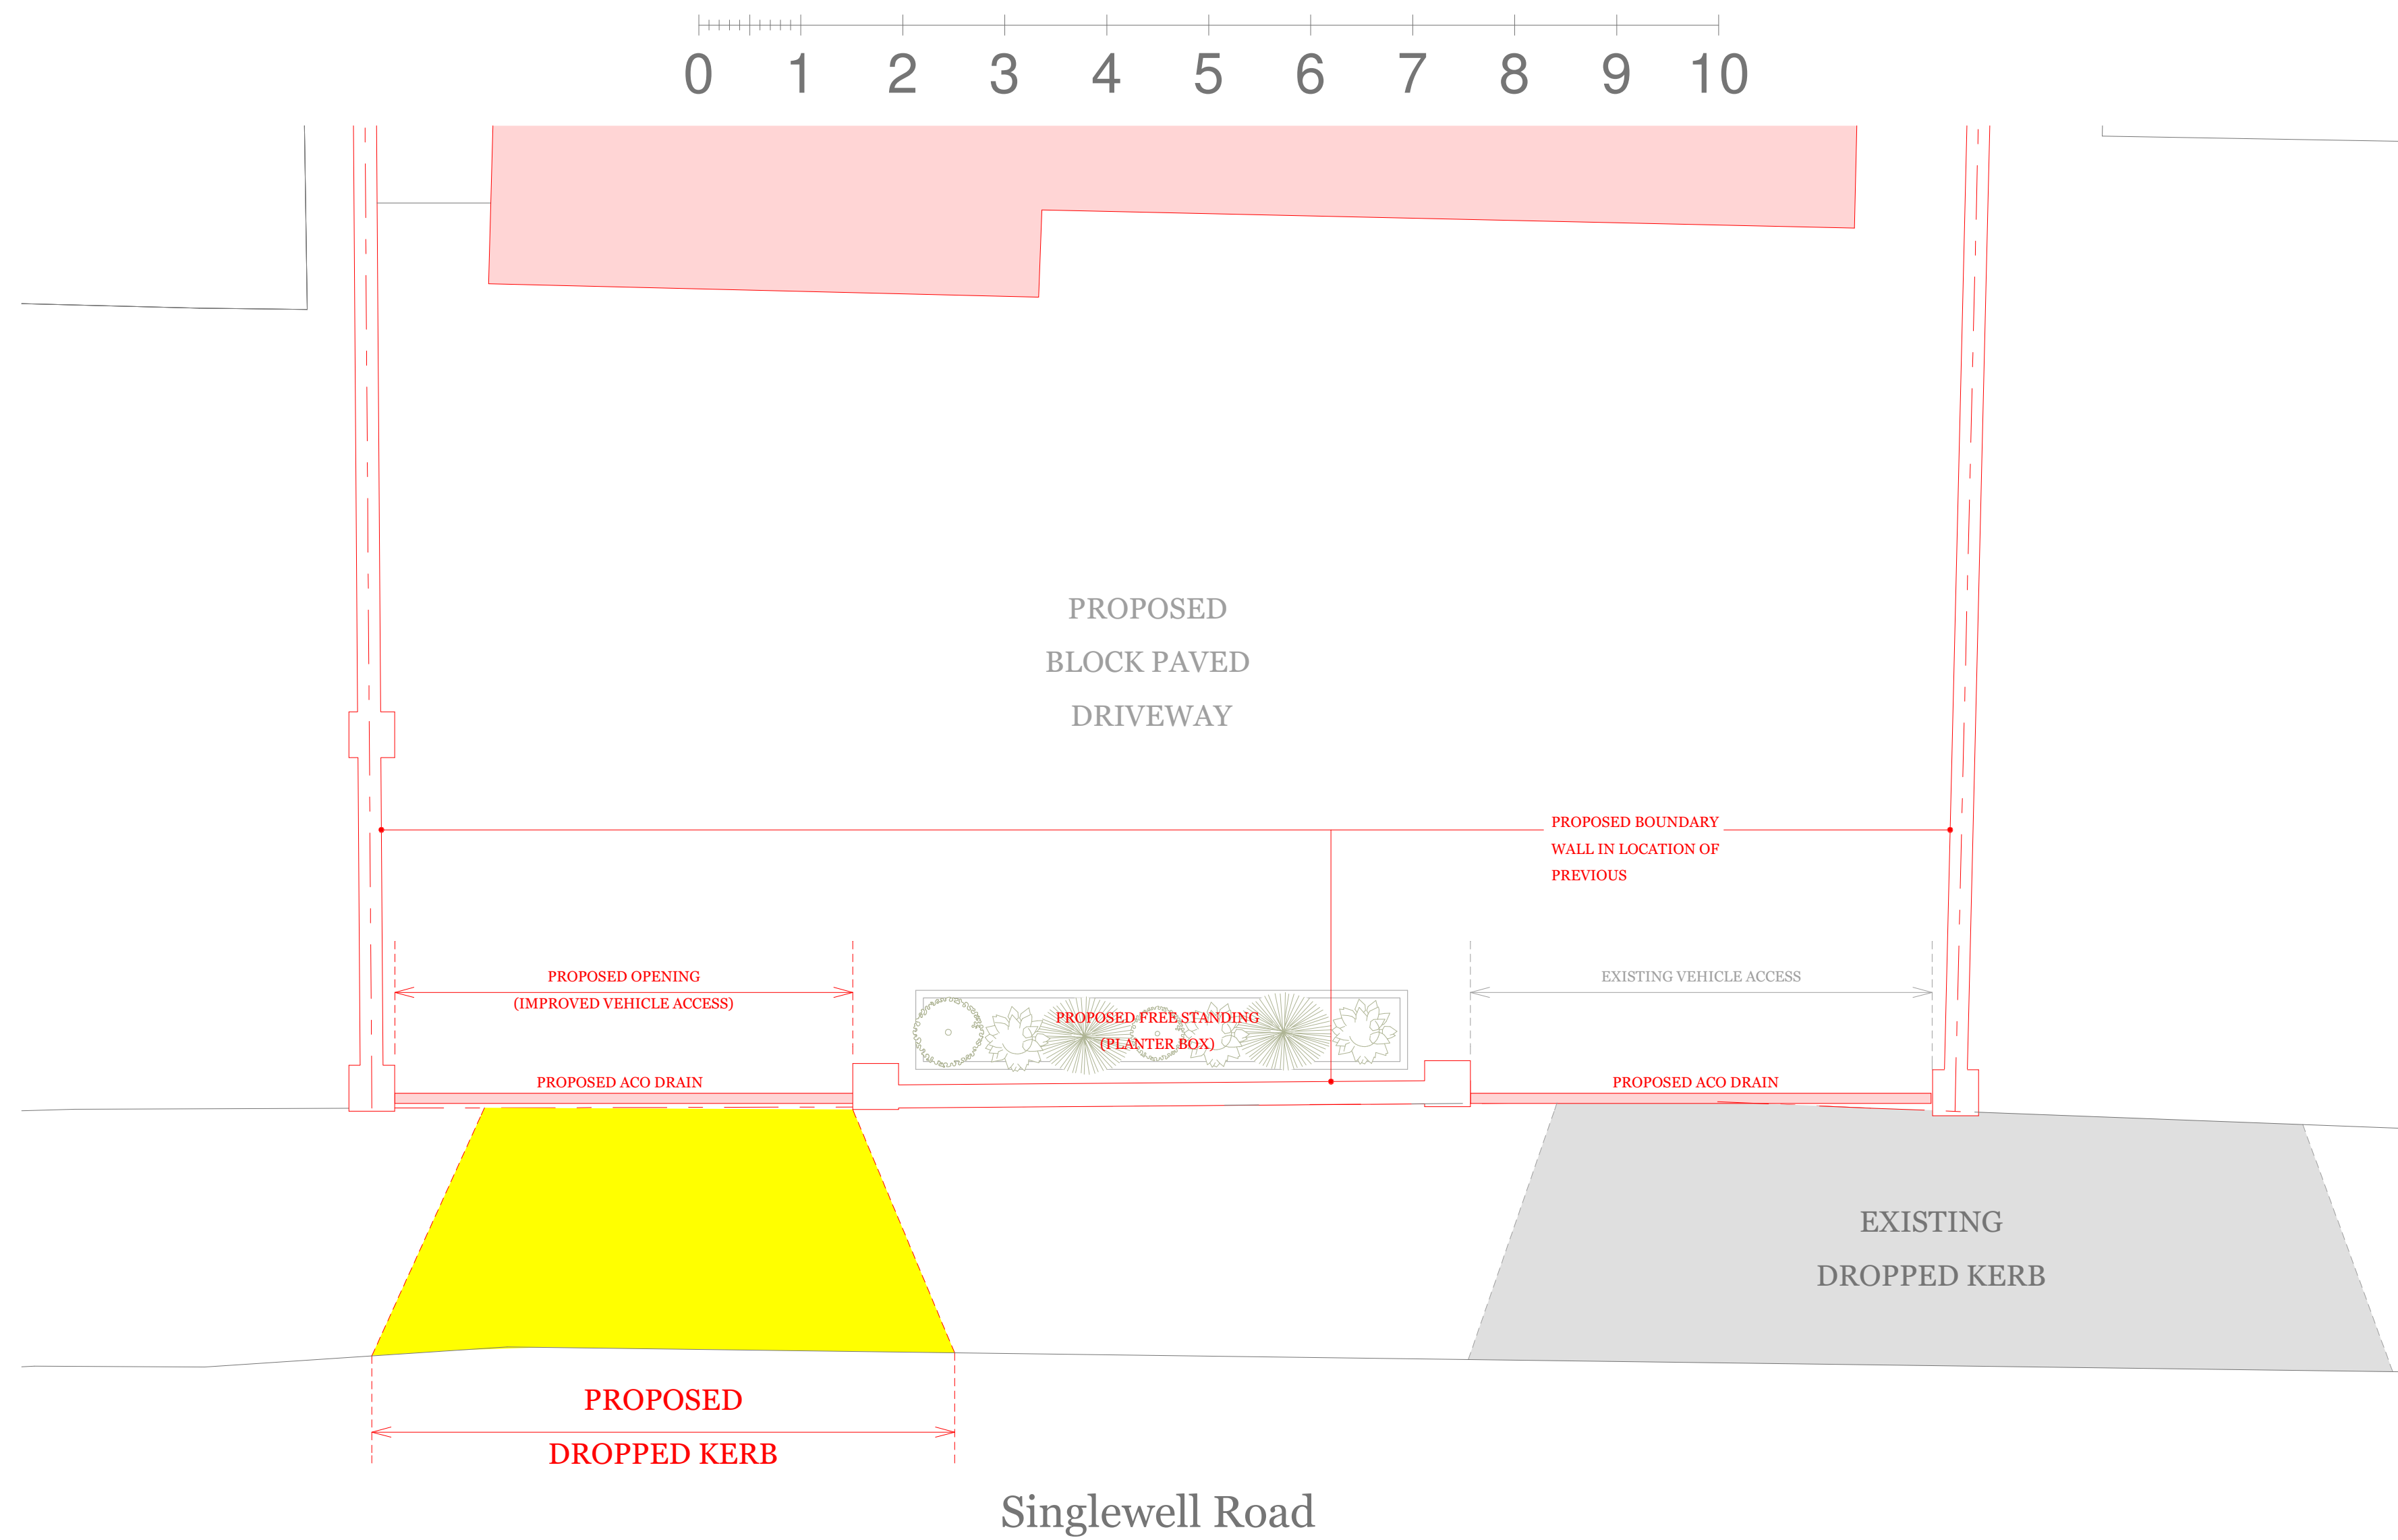


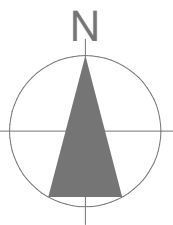

DRIVEWAY PLAN AS PROPOSED @ 1 : 50

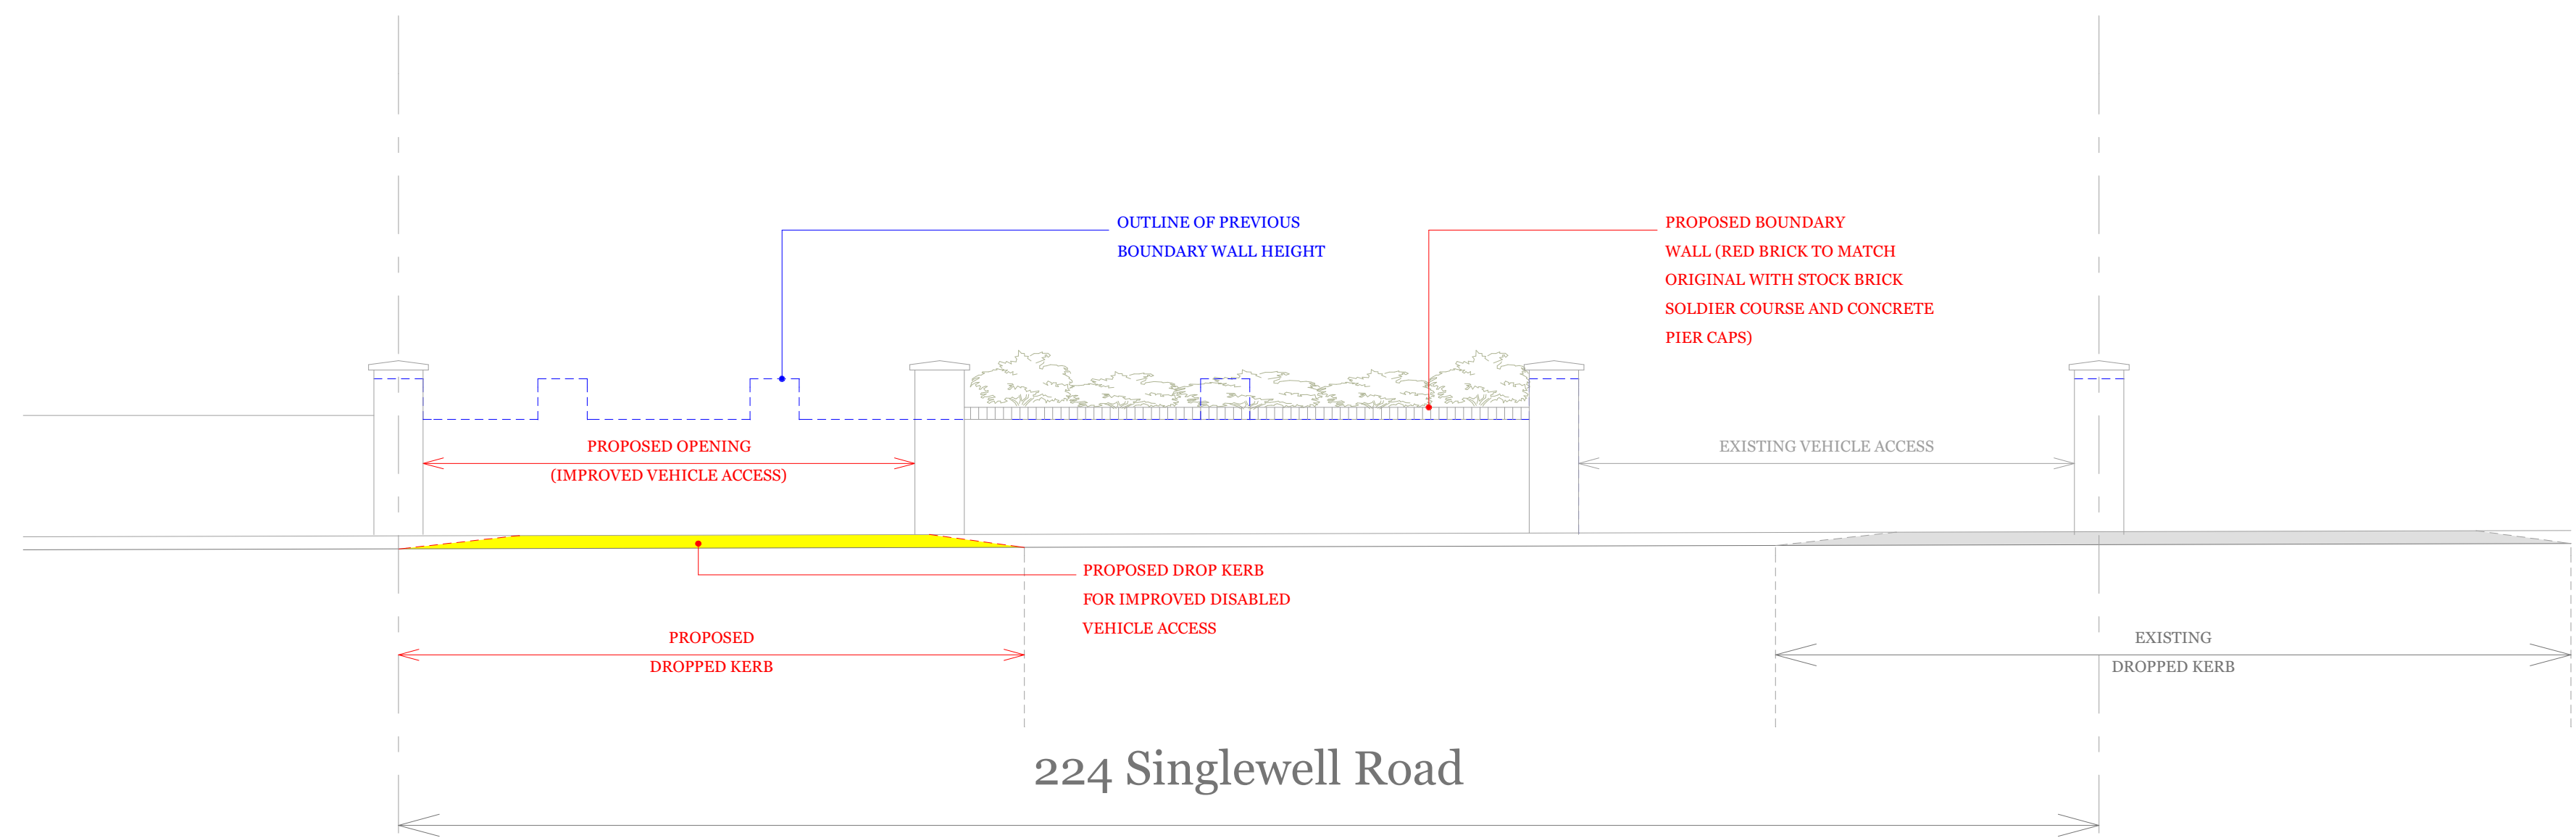

FRONT BOUNDARY WALL ELEVATION AS PROPOSED @ 1 : 50

Revision	Description