

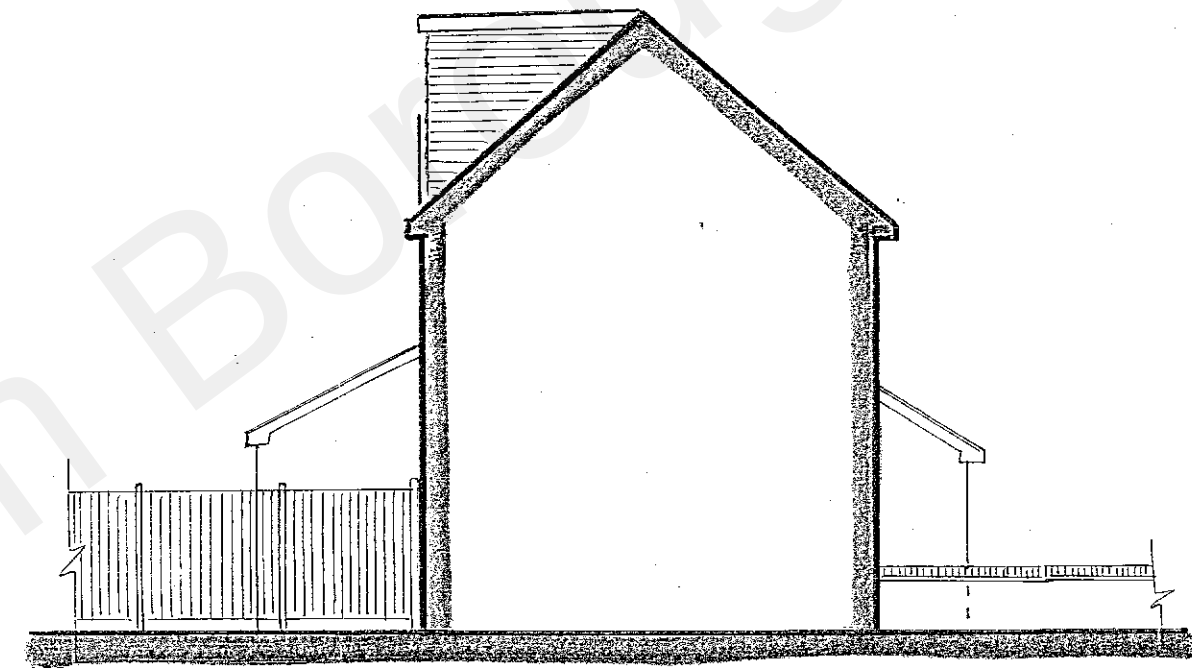
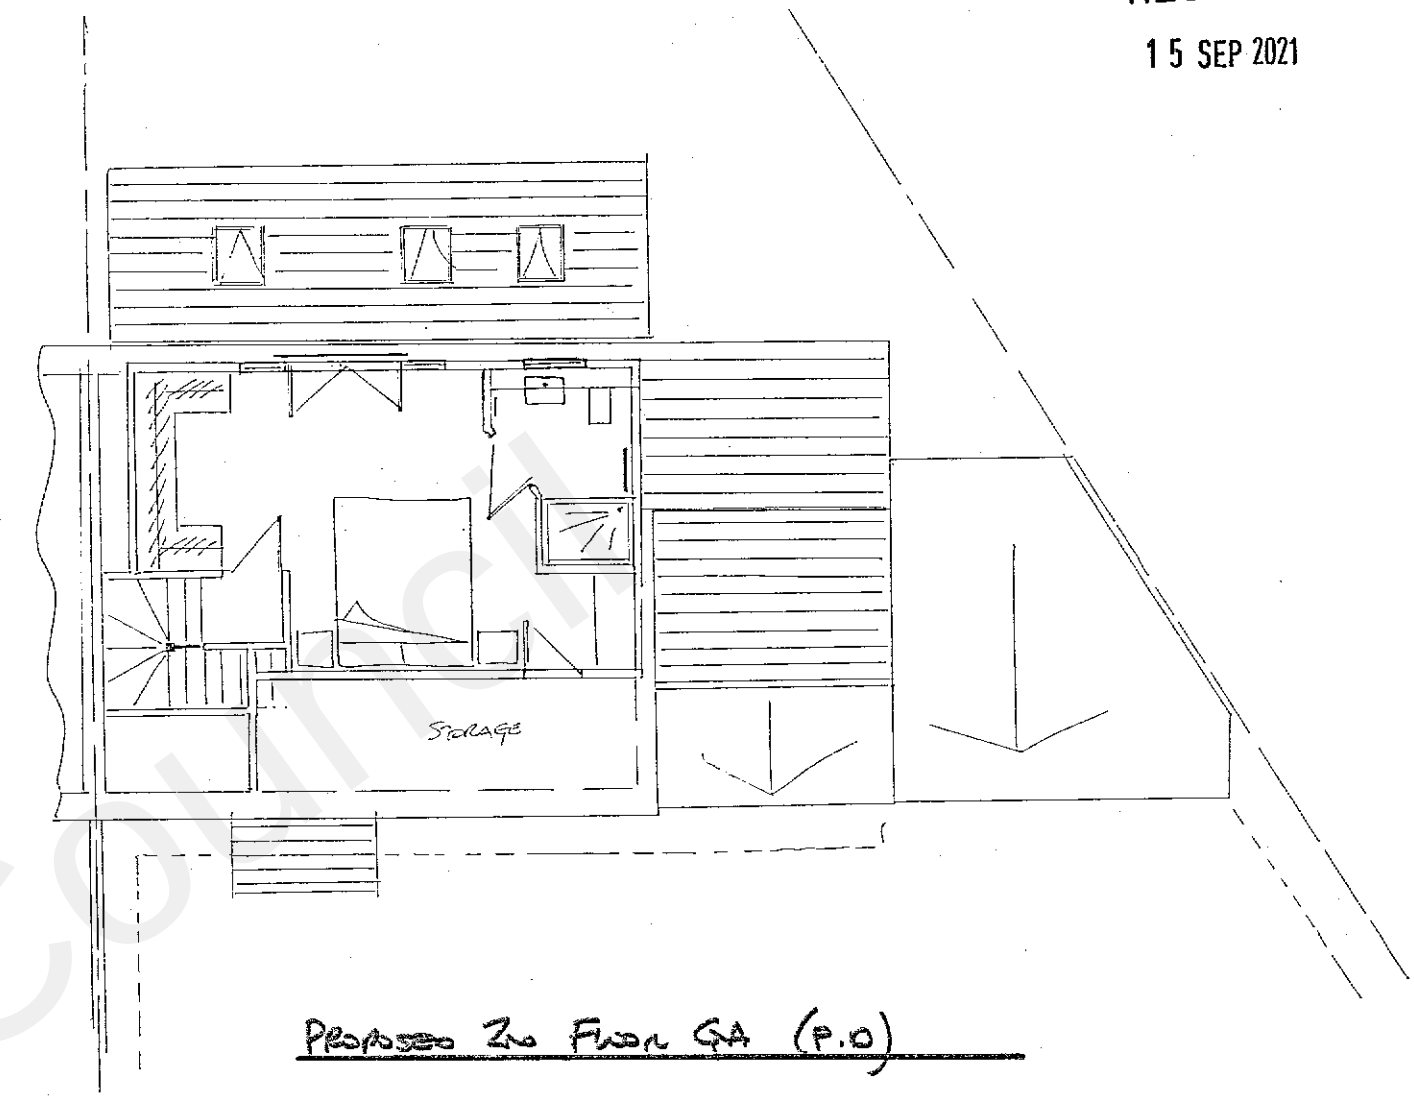
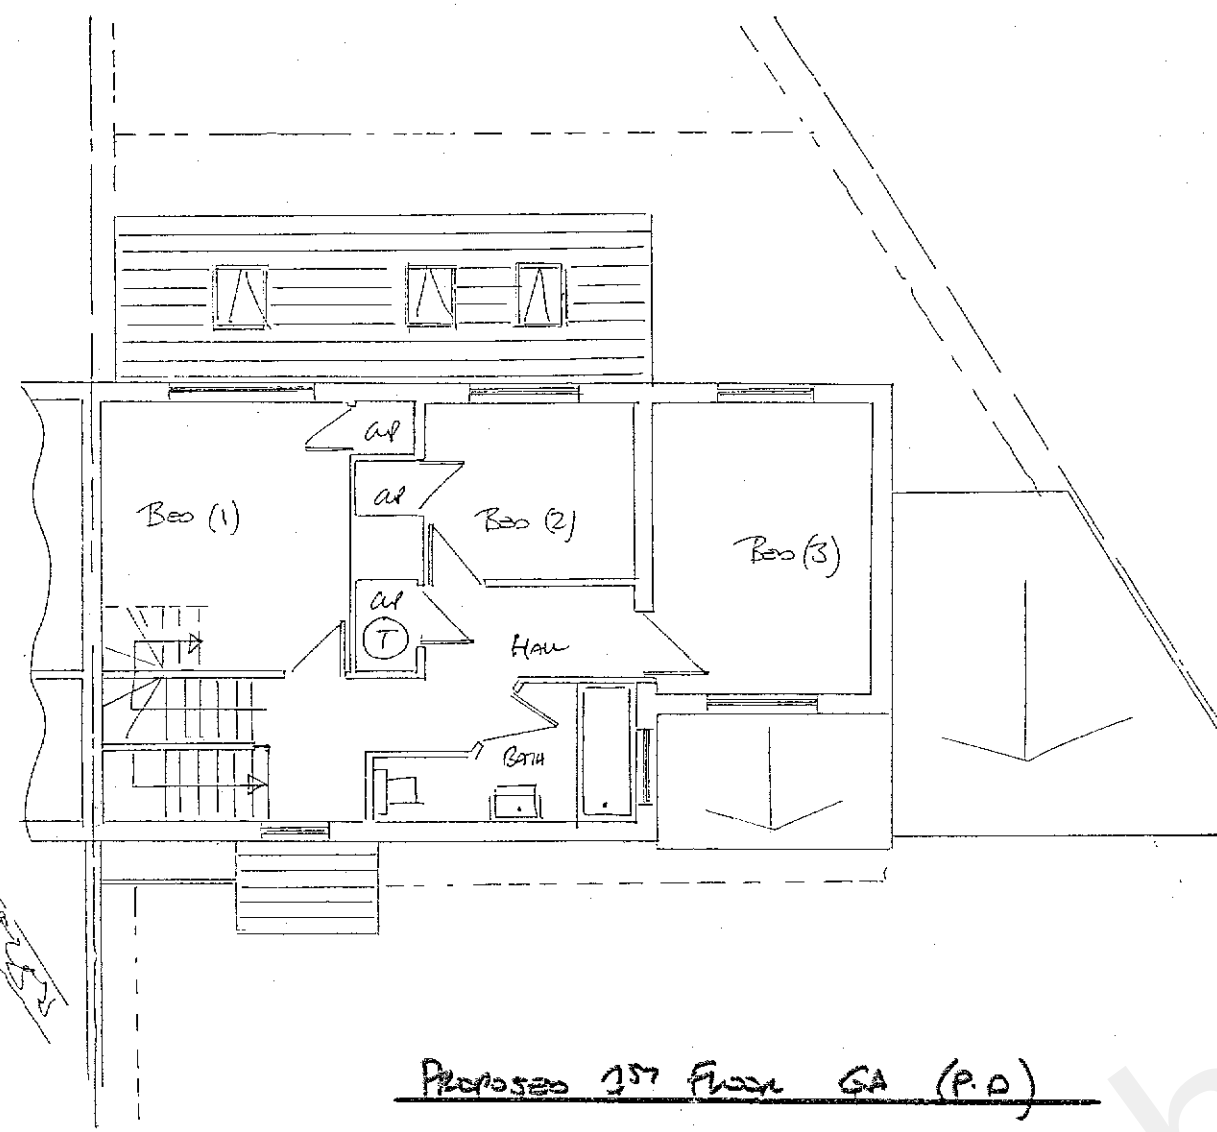


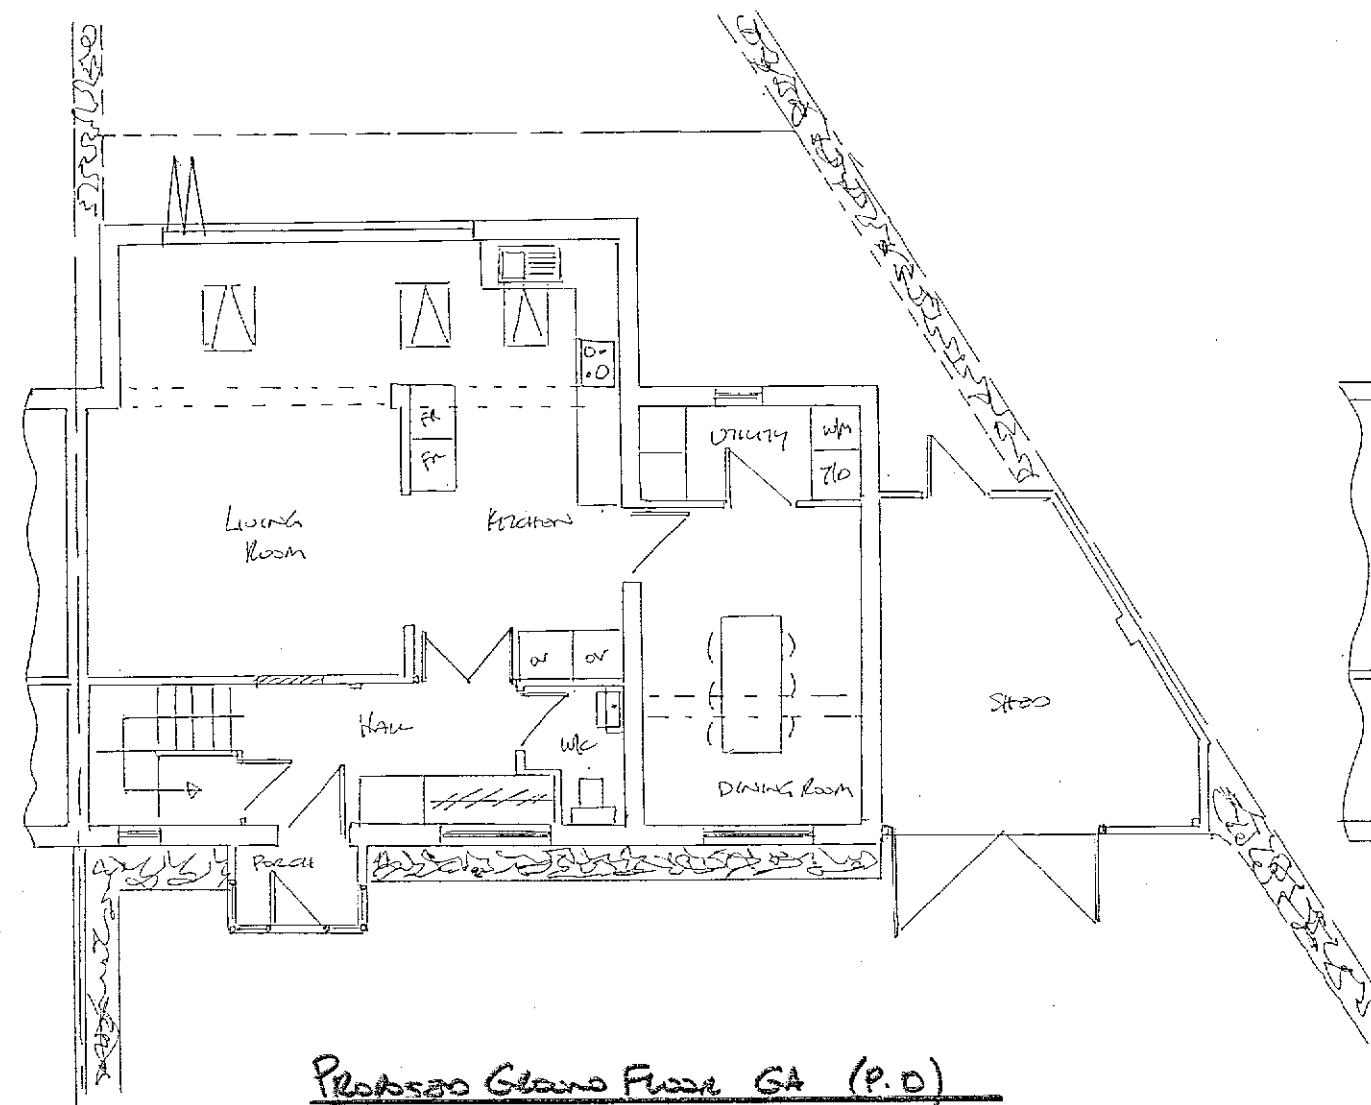

20211135

PROPLAN

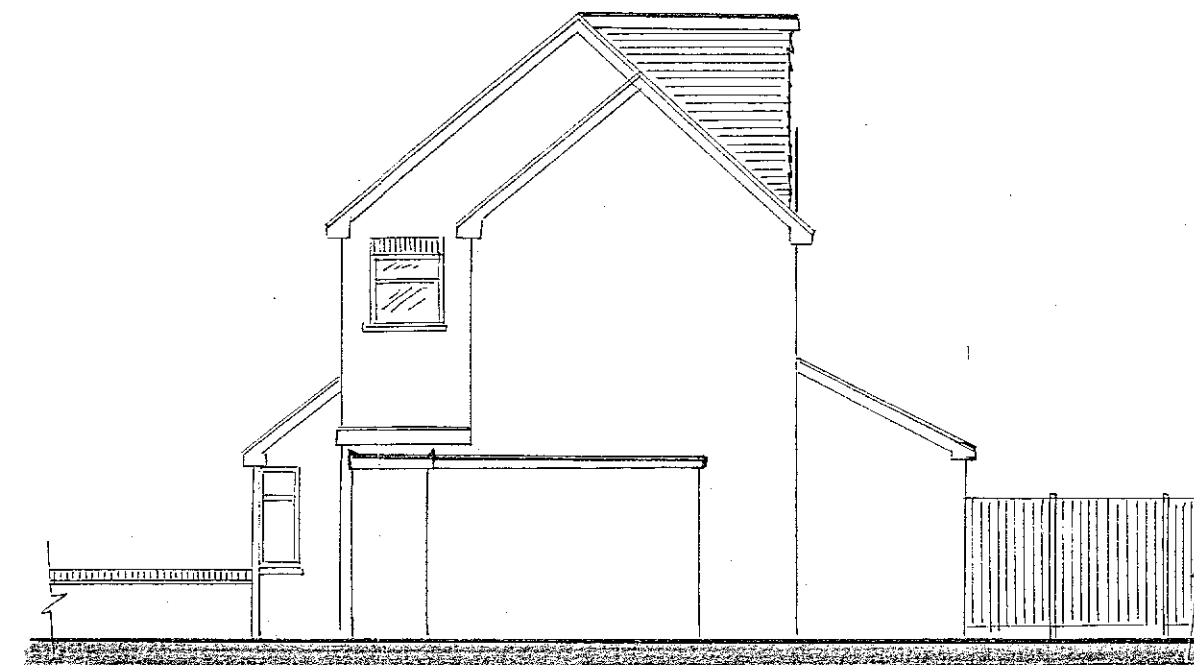

0 1 2 3 4 5 6 7 8
METRES

Rev 02 - Ground Floor
Changes to window
Rev 01 - Loft Room
Rev 00 - Draft

TITLE
Proposed Elevations
& GA's
FOR LAWFUL DEVELOPMENT

DATE
AUG/2021

SCALE
1:100 @A2

PROJECT
1/6 SCRATTON FIELDS
CROSLAND
GLAUCESHIRE
KENT DAIR BAS

DRAWING
DWM/7400/12/02