



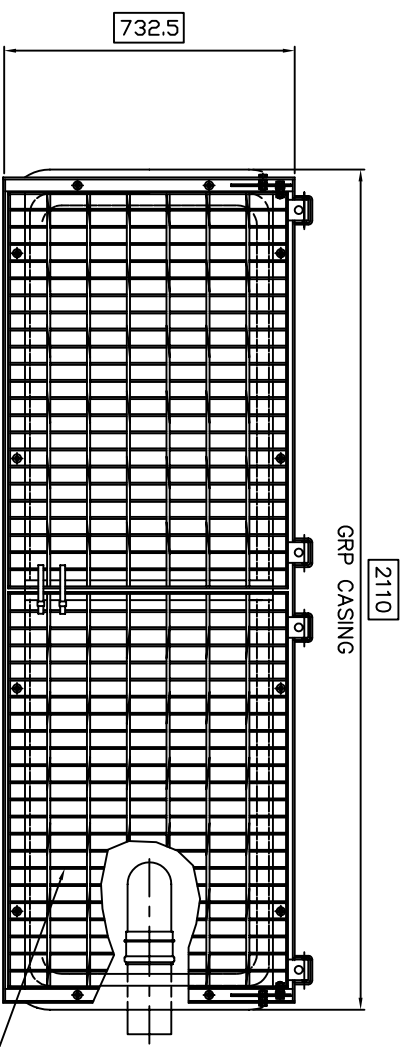



SEE NOTE (1).

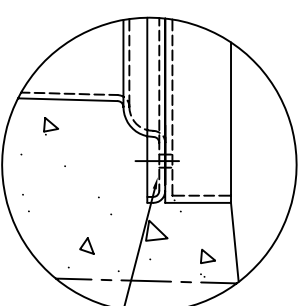

SCRAP VIEW

IMPORTANT TO TRANSFER ANY COVER LOADS THROUGH TO BACKFILL i.e. CONCRETE TO BE FREE OF ANY VOIDS UNDER G.R.P. TOP FLANGE.

SURROUNDING FLOOR SLAB SHOULD HAVE AN ADEQUATE FALL TO ALLOW WASTE WATER TO RUN INTO SILT TRAP

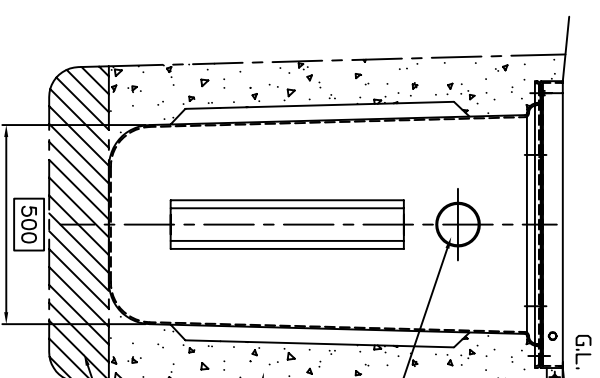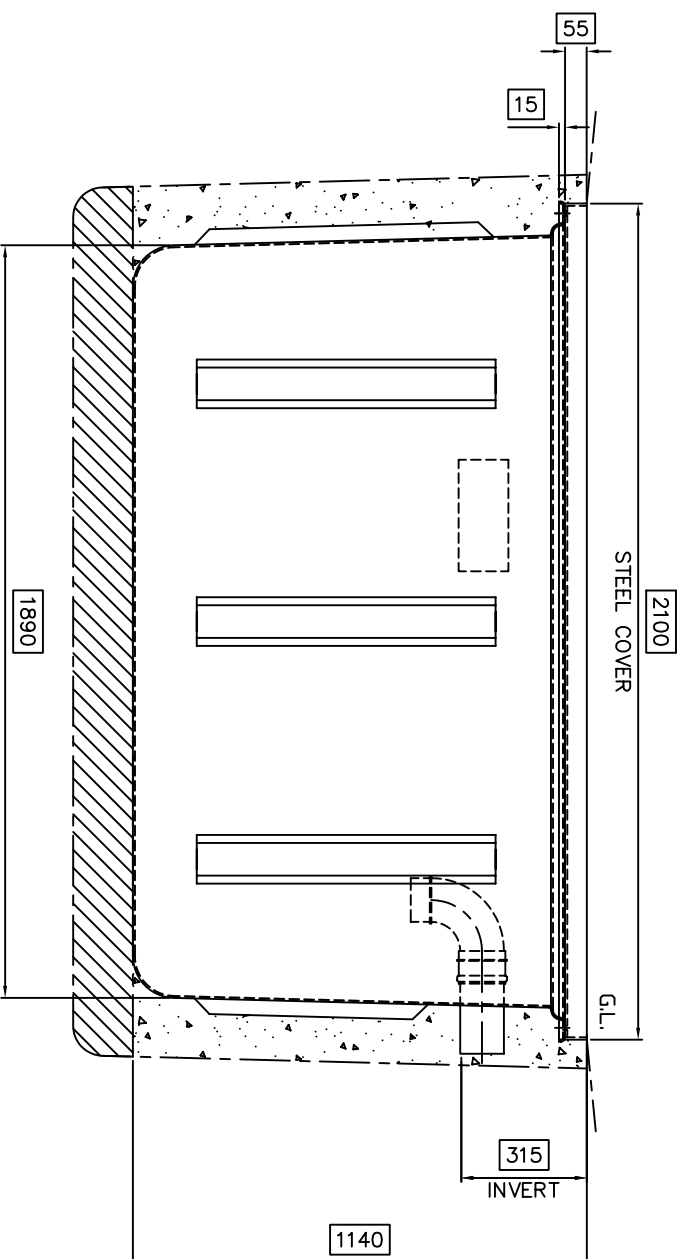

CONCRETE BACKFILL BY CLIENT TO SUIT SITE CONDITIONS

CONCRETE BASE SLAB CAST BY CLIENT TO SUIT SITE CONDITIONS.

110 (4'') UPVC. OUTLET PIPE

ALL DIMENSIONS ARE IN MILLIMETRES – DO NOT SCALE

TITLE

CAR WASH
SILT TRAP
CST1H (c/w COVER)
CUSTOMER DRAWING



SCALE 1:10 D.O. REF. A2

DRAWING No. DS0714P ISSUE 3

NOTES:-

- 1.) GALVANISED MESH COVERS.
DESIGNED TO FACTA 'B' LOADING – 5 TONNE SMWL.
- 2.) VOLUMES.
TOTAL VOLUME = 1150 Litres.
- 3.) TOTAL UNIT WEIGHT = 240kgs (EMPTY).

ISSUE	DATE	DRAWN	MODIFICATION
3	02.06.10	T.K.	CC896
2	30.10.09	P.T.C	CC774
1	10.12.08	J.C	INITIAL ISSUE

This drawing is copyright and may not be reproduced or used without the written permission of Kingspan.
KINGSPAN RESERVE THE RIGHT TO CHANGE SPECIFICATIONS WITHOUT NOTICE

