



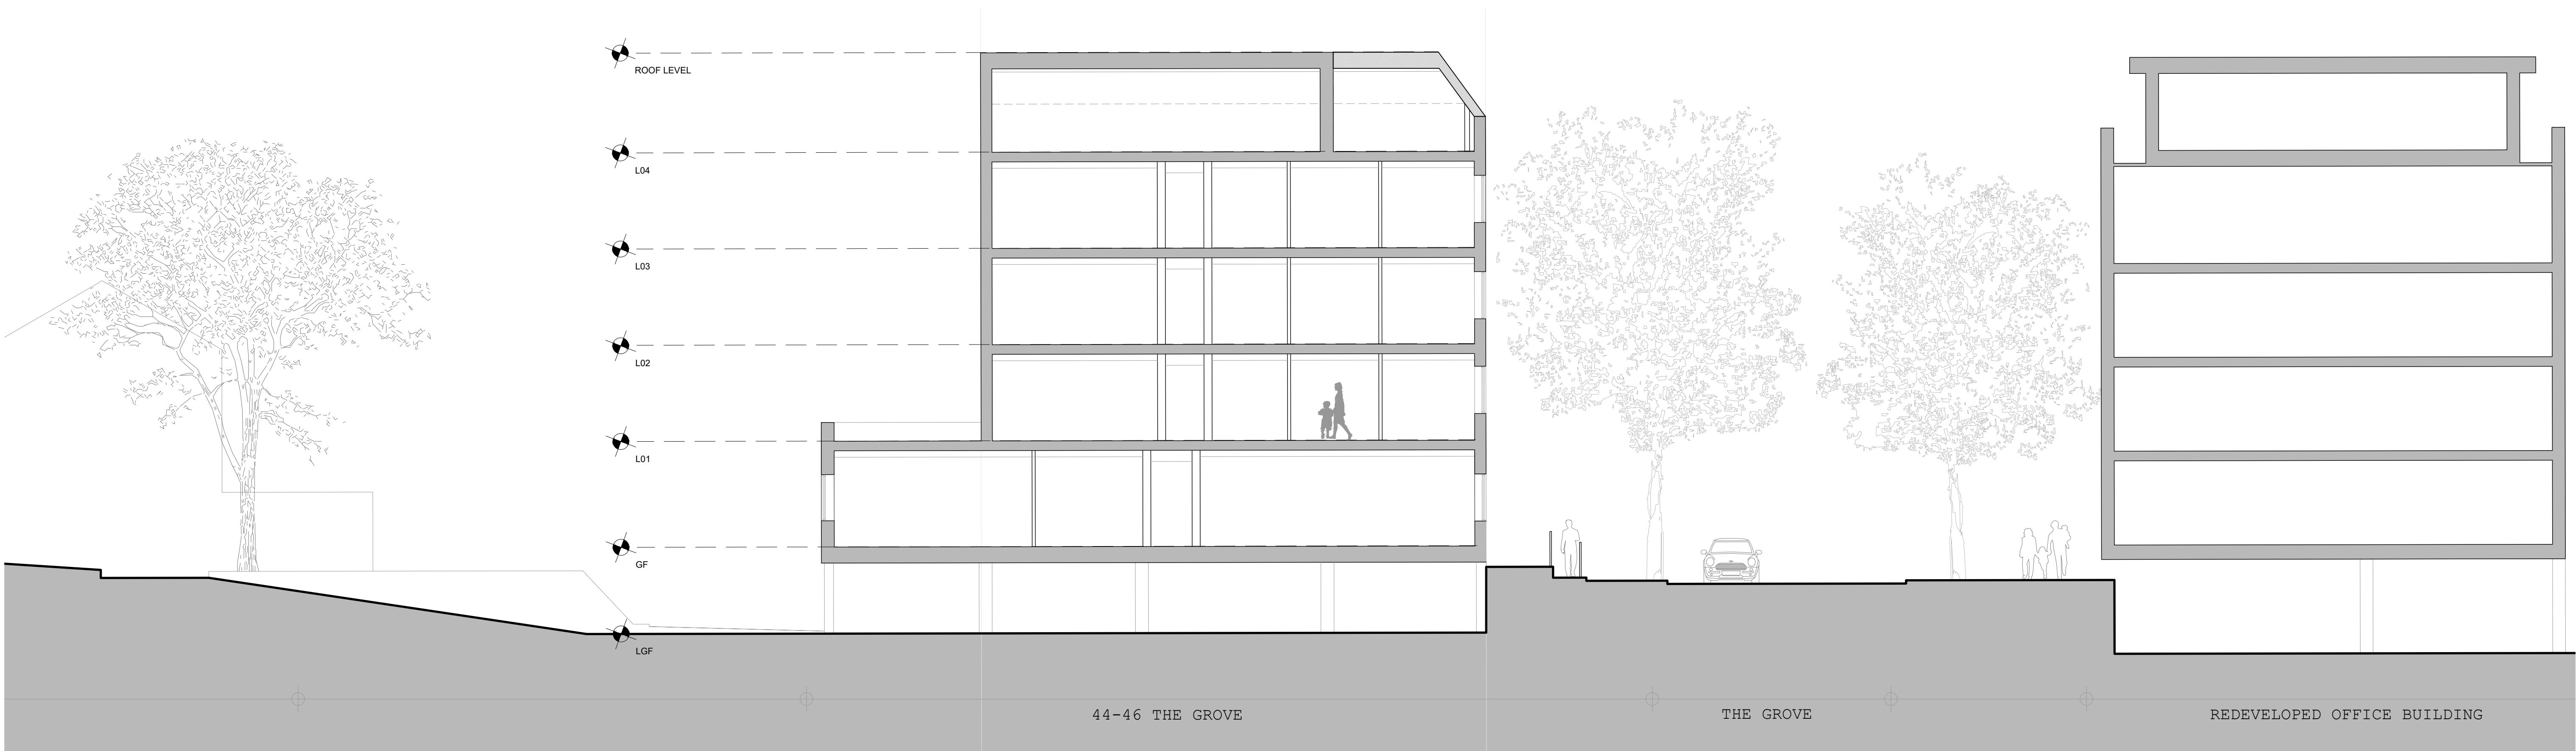

Proposed Section AA
Scale 1:100 @ A1

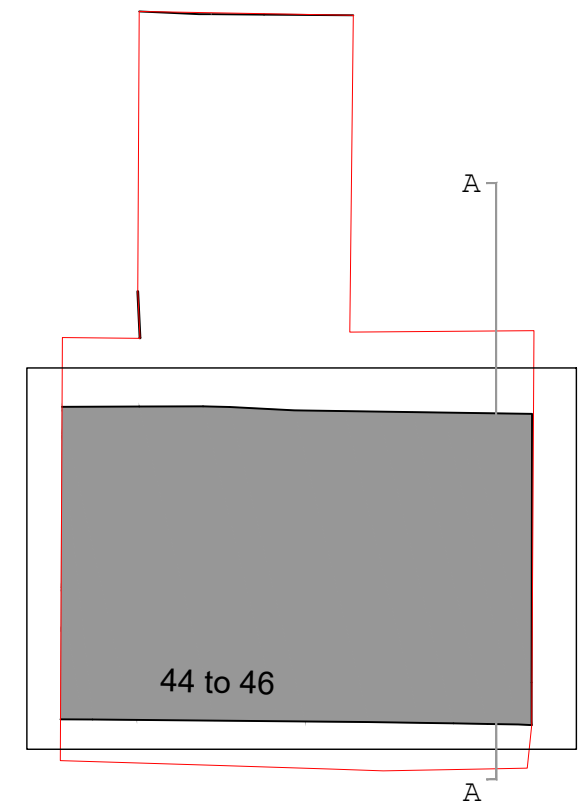

Key Plan
Scale 1:500 @ A1



Hollaway

London | 10a Acton Street | London | WC1X 9BG
T +44 (0) 20 7096 5425 | E london@hollawaystudio.co.uk | W www.hollawaystudio.co.uk
Kent | The Tramway Stables | Ramport Road | Rythe | Kent | CT21 5BG
T +44 (0) 1303 260 515 | E kent@hollawaystudio.co.uk | W www.hollawaystudio.co.uk

Project | 44-46 THE GROVE
GRAVESEND,----
Client | THE SUBSTANTIA GROUP
Title | PROPOSED SECTION
Status | PLANNING

Scale@A1 1:100 Date | JUL 25 Drawn | AD Chk'd | MWJ

Project Number Drawing Number Revision
22.0101 200.030 P0

This drawing is the copyright of Hollaway Studio and should not be copied or reproduced without written consent.
All dimensions are to be checked on site prior to fabrication and the architect notified of any discrepancy.
Do not scale from this drawing.

