


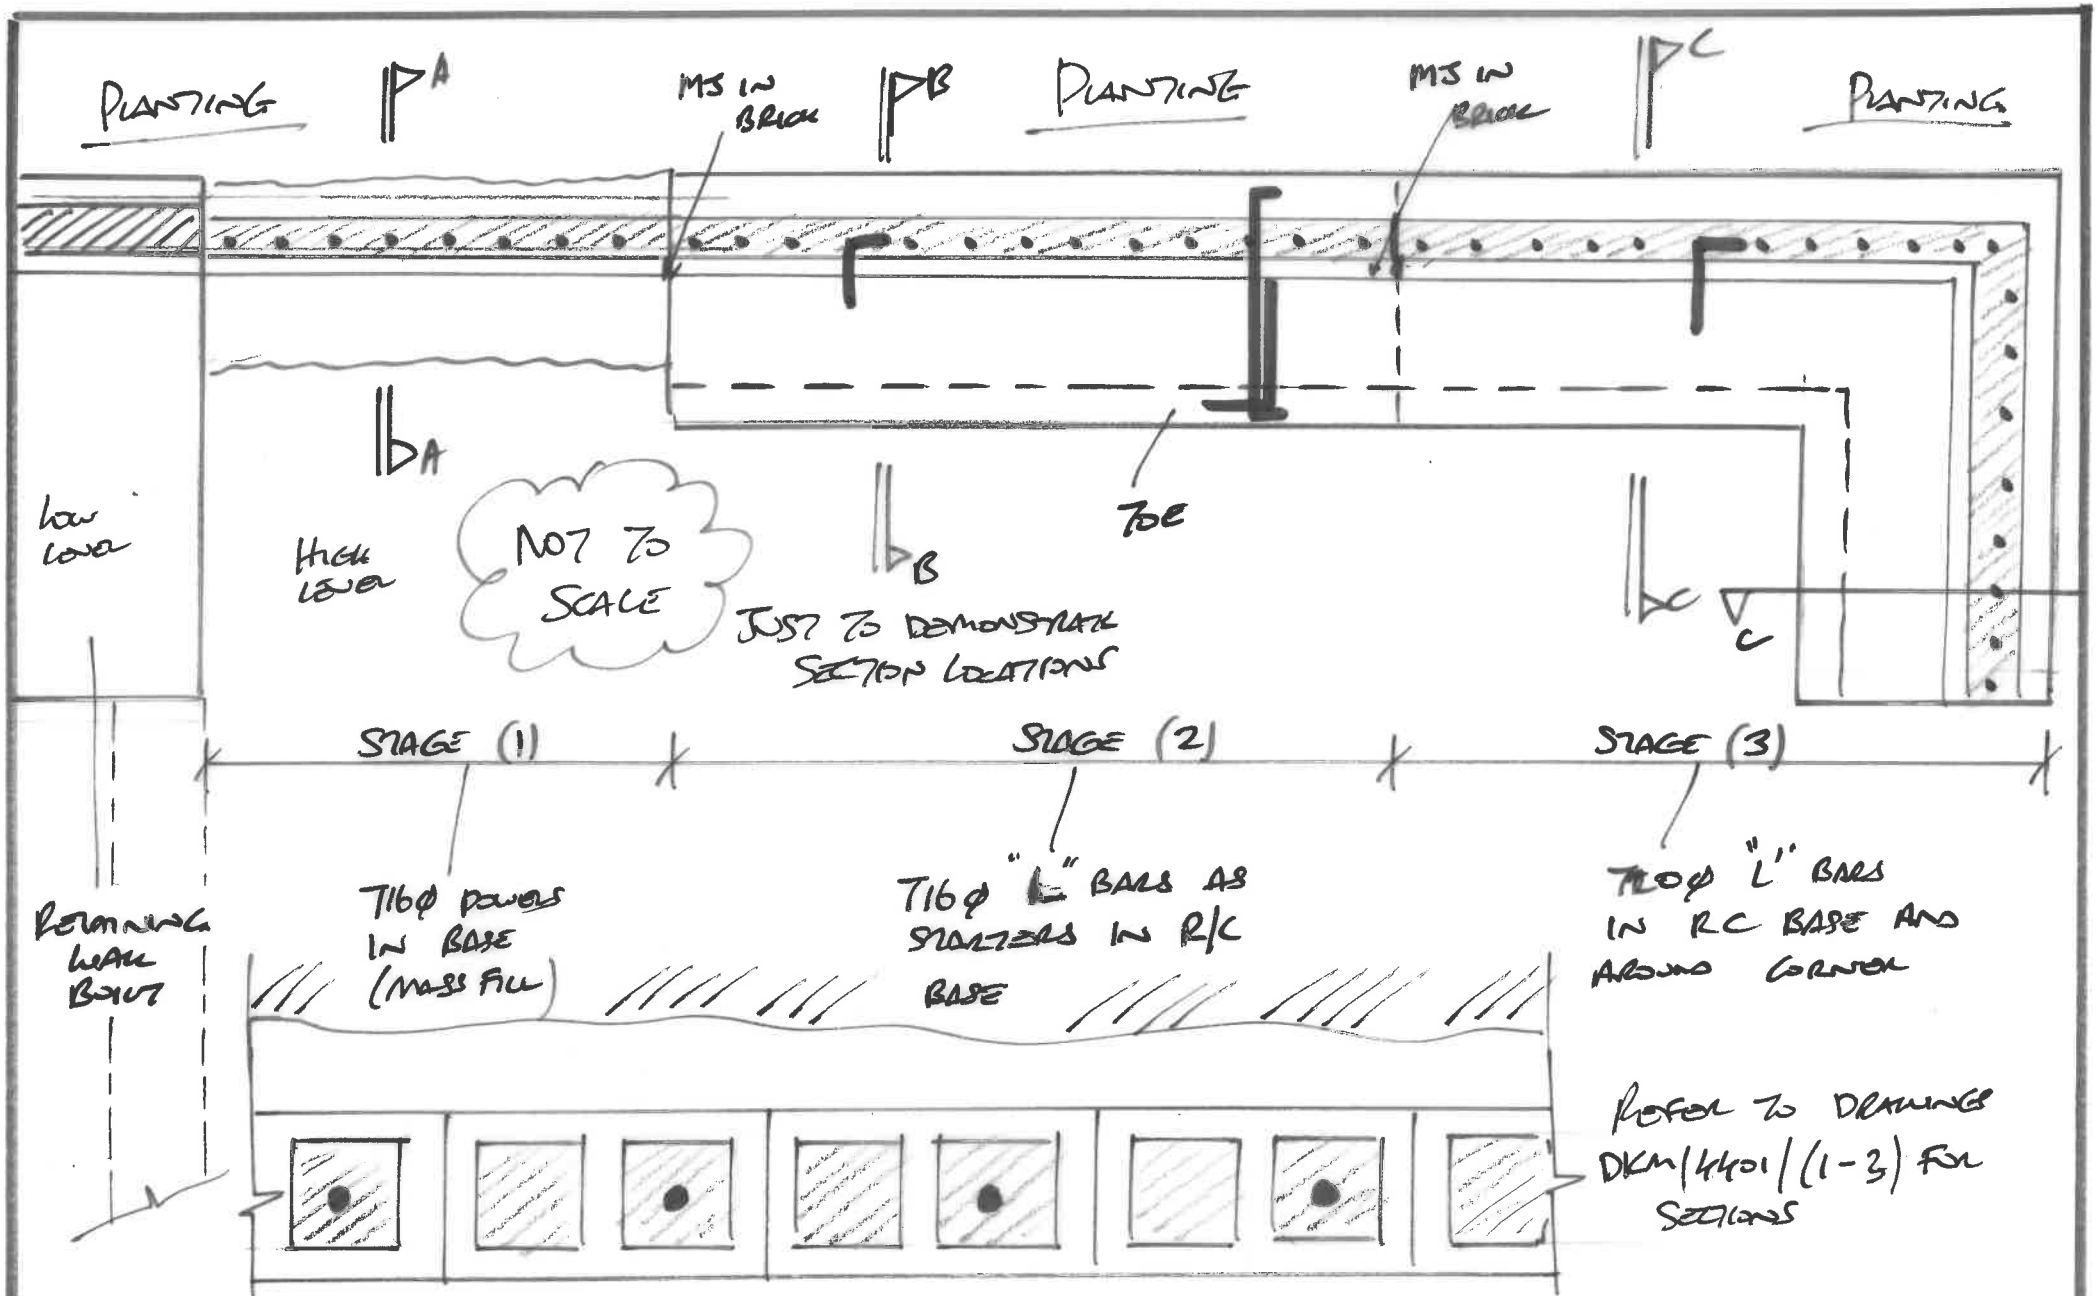

TRUE
FURZY LEA, STONE

TRUE
PLAN OF REMAINING WALL

DATE
FEB/2024

SCALE
N7.5

DRAWING
DKM/4401/04

REV
02