



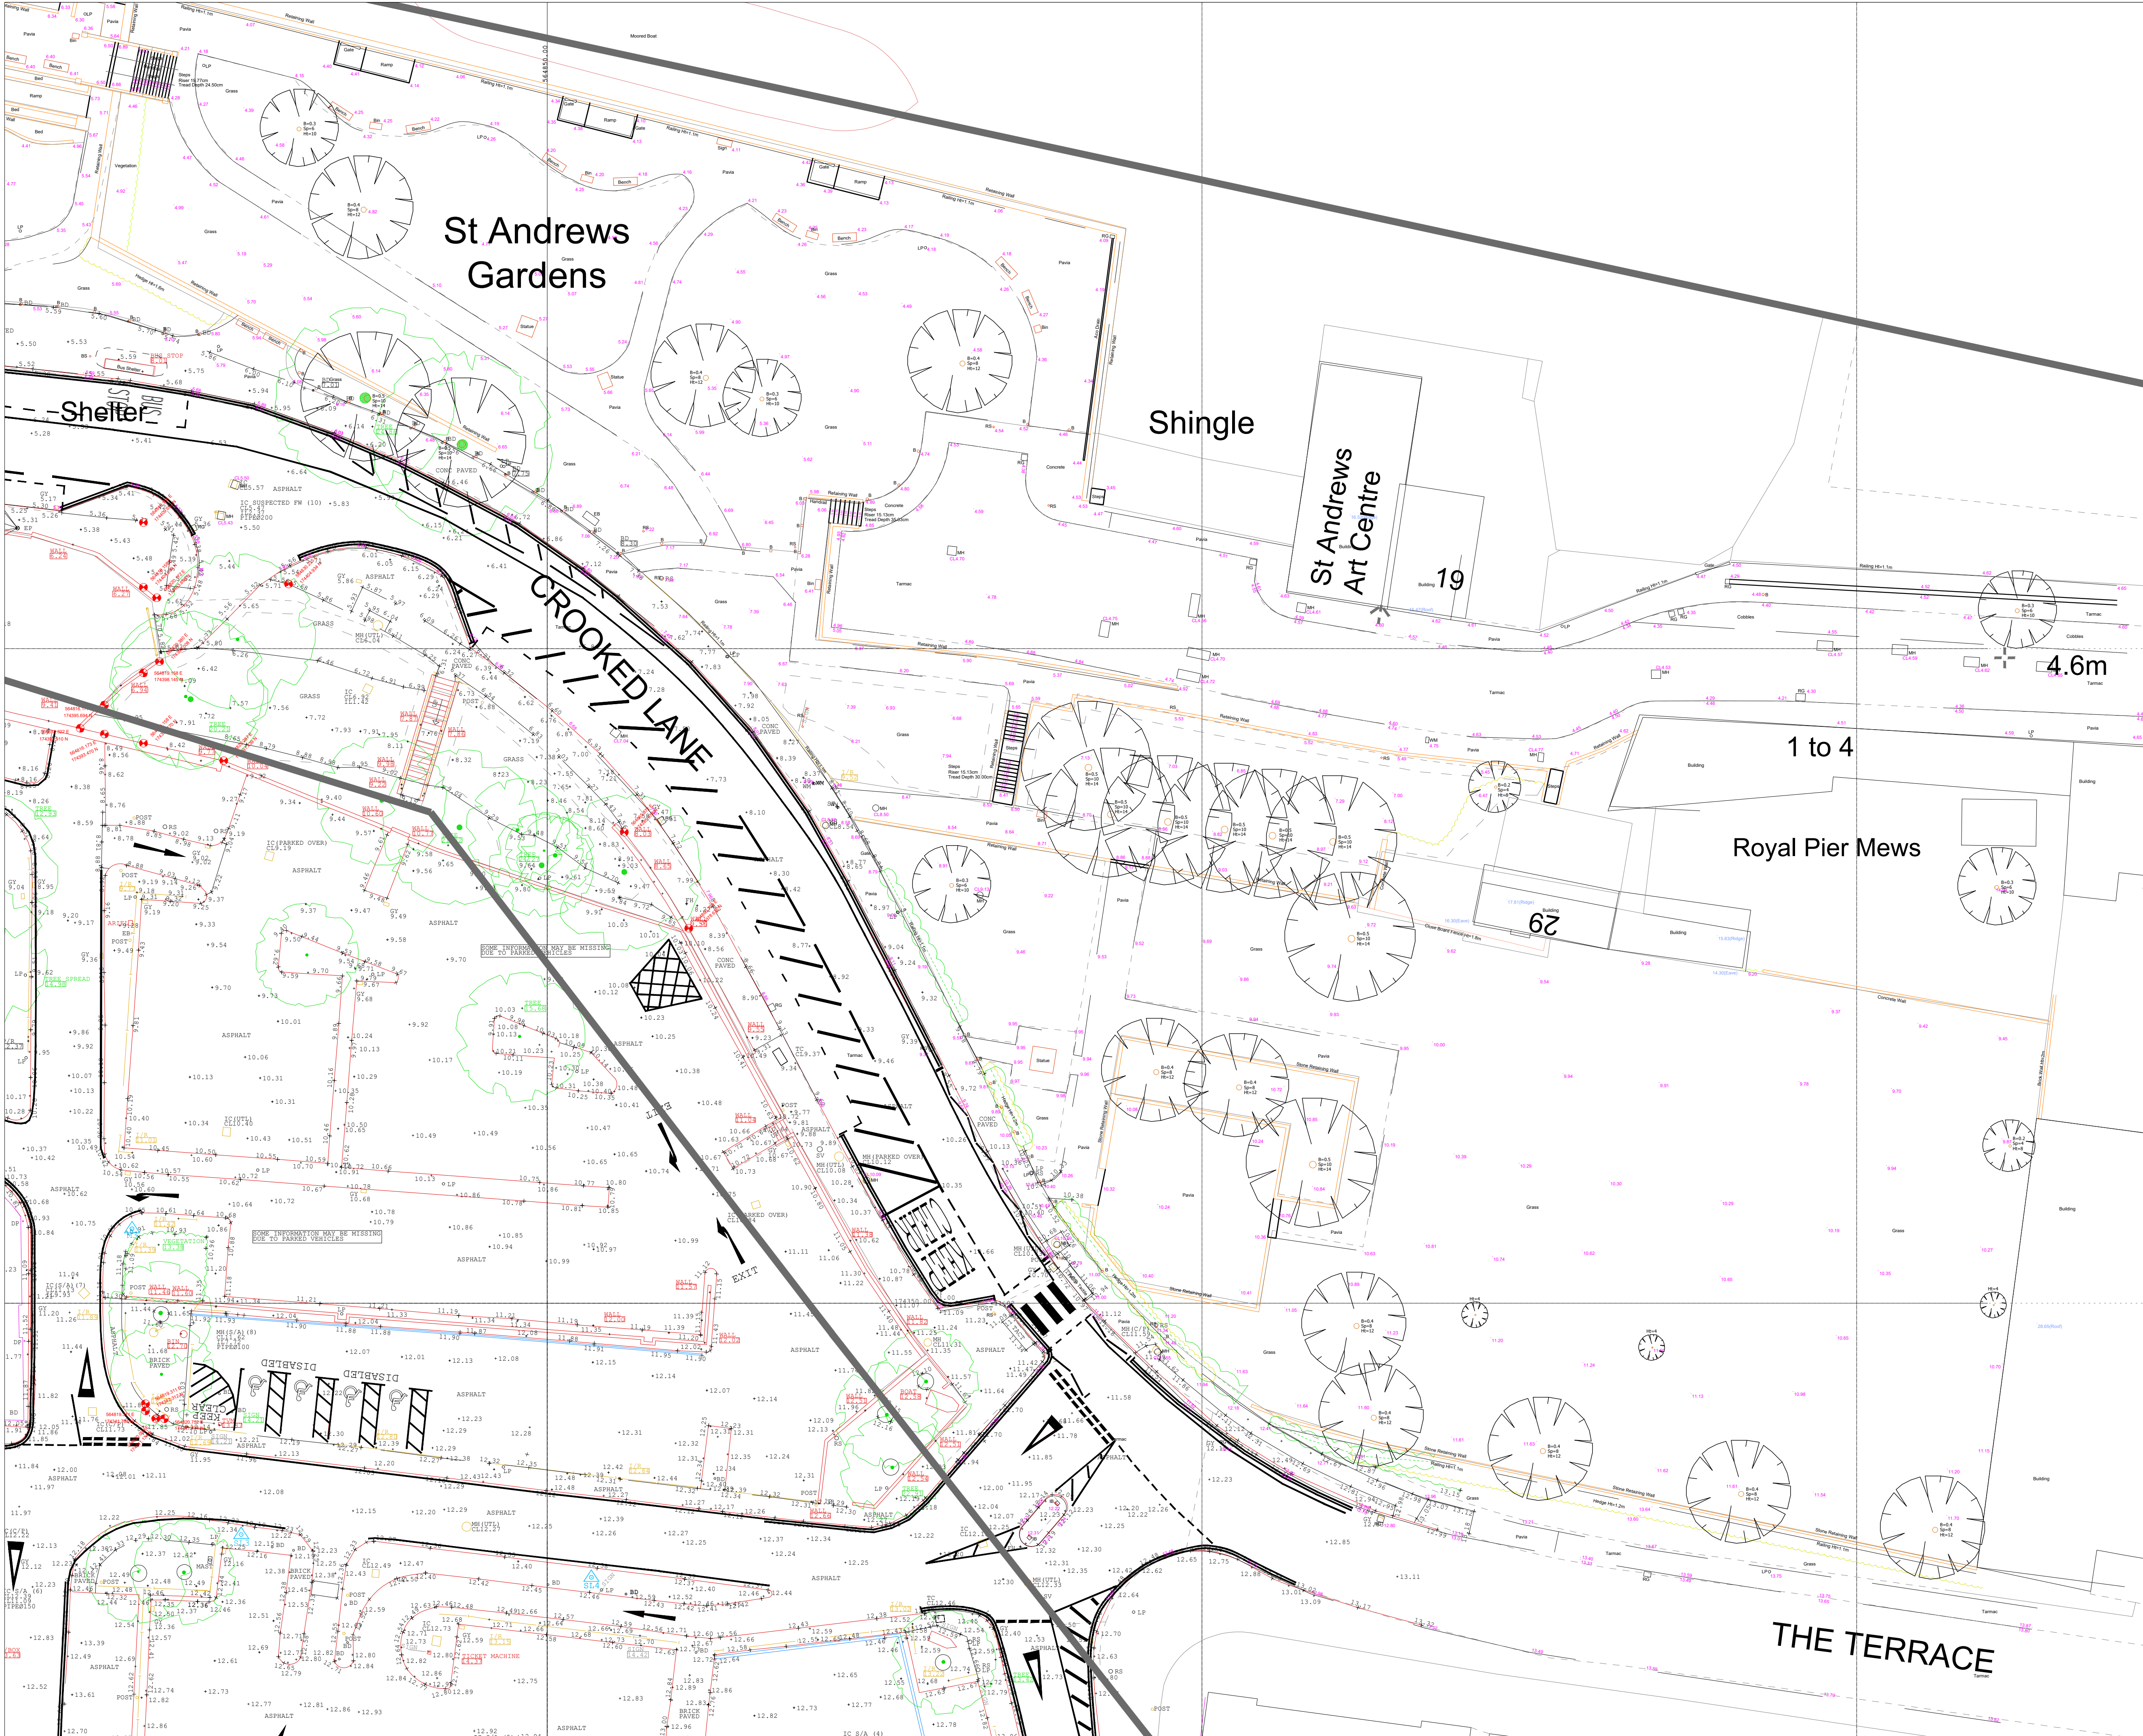

Co-ordinate Table			
Station	Type	Easting (mE)	Northing (mN)
SL1	PK Nail	564866.808	174286.868
SL2	PK Nail	564836.457	174308.715
SL3	PK Nail	564286.621	174332.324
SL4	PK Nail	564853.364	174329.056

SURVEY RELATED TO OSGB36(15) ORDNANCE SURVEY GRID CO-ORDINATES
TRANSFORMED FROM ETRS89 (WGS84) USING GEOTD MODELS OSGB15/GTN13

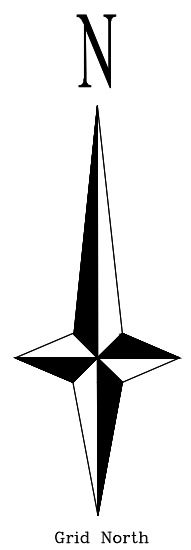

THE SURVEY ASSOCIATION

ICES Approved
Development Partner

worksafe contractor
SSIP

ISO 14001
REGISTERED FIRM

HAS
Accredited Contractor

ISO 9001
REGISTERED FIRM

Acclaim
Accreditation

Constructionline
A UK GOVERNMENT SUPPLY CHAIN SERVICE

NOTES

- GRID AND LEVELS RELATED TO ORDNANCE SURVEY GPS NETWORK
- ALL LEVELS ON KERB LINES ARE CHANNEL LEVELS UNLESS NOTED OTHERWISE.
- SERVICE ROUTES HAVE BEEN IDENTIFIED BY LIFTING OF INSPECTION COVERS & VISUAL INSPECTION FROM THE SURFACES.
- FOR SAFETY REASONS, DRAINAGE PIPE SIZES HAVE BEEN DETERMINED FROM THE SURFACE AND SHOULD BE TREATED AS APPROXIMATE ONLY.
- DRAINAGE PIPE SIZES ARE DIAMETERS AND ARE SHOWN IN MILLIMETERS.
- TREE SPECIES SHOULD BE CHECKED BY AN ARBORIST IF CRITICAL.

Revisions

A	MH INFO UPDATED 21/08/18
B	
C	

Drawing No: SJG2820

Surveyed By:-	Drawn By:-	Checked By:-	Sheet No:	Date
SJ	SJ	SJ	A1	17/07/2018

Client:-

Reef Estates Ltd

Scale:-

1:200

Project:-

Gravesend Eastern Quarter

SYMBOLS		LEGEND	
	Banking	AV Air Valve	MM Manhole
	Hedge	BD Bollard	MK Marker
	Tree	BR Borehole	NF Name Plate
	Bush	CB Cable Box	O/H Overhead
	Gate	CHY Chimney	OSBM Ordnance Bench Mark
	O/H Electric	CL Cover Level	P Post Or Pillar
	O/H Telecom	CONC Concrete	PM Parking Meter
	Control Station	CTV Cable TV	RE Rodding Eye
		DK Drop Kerb	RS Road Sign
		DP Down Pipe	SAP Sealing
		DR Drain	SC Stop Cock
		EUC Electricity	SL Sump Level
		EP Elec Pole	ST Stop Tap
		ER Earth Rod	SV Sluice Valve
		FB Flower Bed	TAR Tarmac
		FH Fire Hydrant	TC Telecom Cover
		FP Footpath	TCB Telephone Call Box
		GV Gully	TL Traffic Lights
		GP Gate Post	TP Telegraph Pole
		GV Gas Valve	TV Television Box
		IC Inspect. Cover	UTL Unable to lift
		IL Invert Level	VP Vent Pipe
		JB Junction Box	WB Water Level
		KO Kerb Outlet	WM Water Meter
		LB Letter Box	WO Wash Out
		LP Lamp Post	

FENCE TYPES
B/W Barbed Wire C/P Chestnut Paling P/S Palisade
C/B Close Boarded I/R Iron Railing P/W Post & Wire
C/I Corrugated Iron I/W Interwoven
C/L Chainlink P/R Post & Rail

BOX AROUND LEVEL INDICATES LEVEL AT TOP OF FEATURE - SEE DRAWING

SURVEYED BY:-

SJGEOMATICS
GPS - LAND - BUILDING - UNDERGROUND - BIM - SCANNING
SURVEYORS

48c Thoroughfare
Halesworth
Suffolk
IP19 8AR
Tel. 01986 872716 Fax. 01986 875175
email. mail@sjgeomatics.co.uk
web. www.sjgeomatics.co.uk
Company Registration Number 8081329