
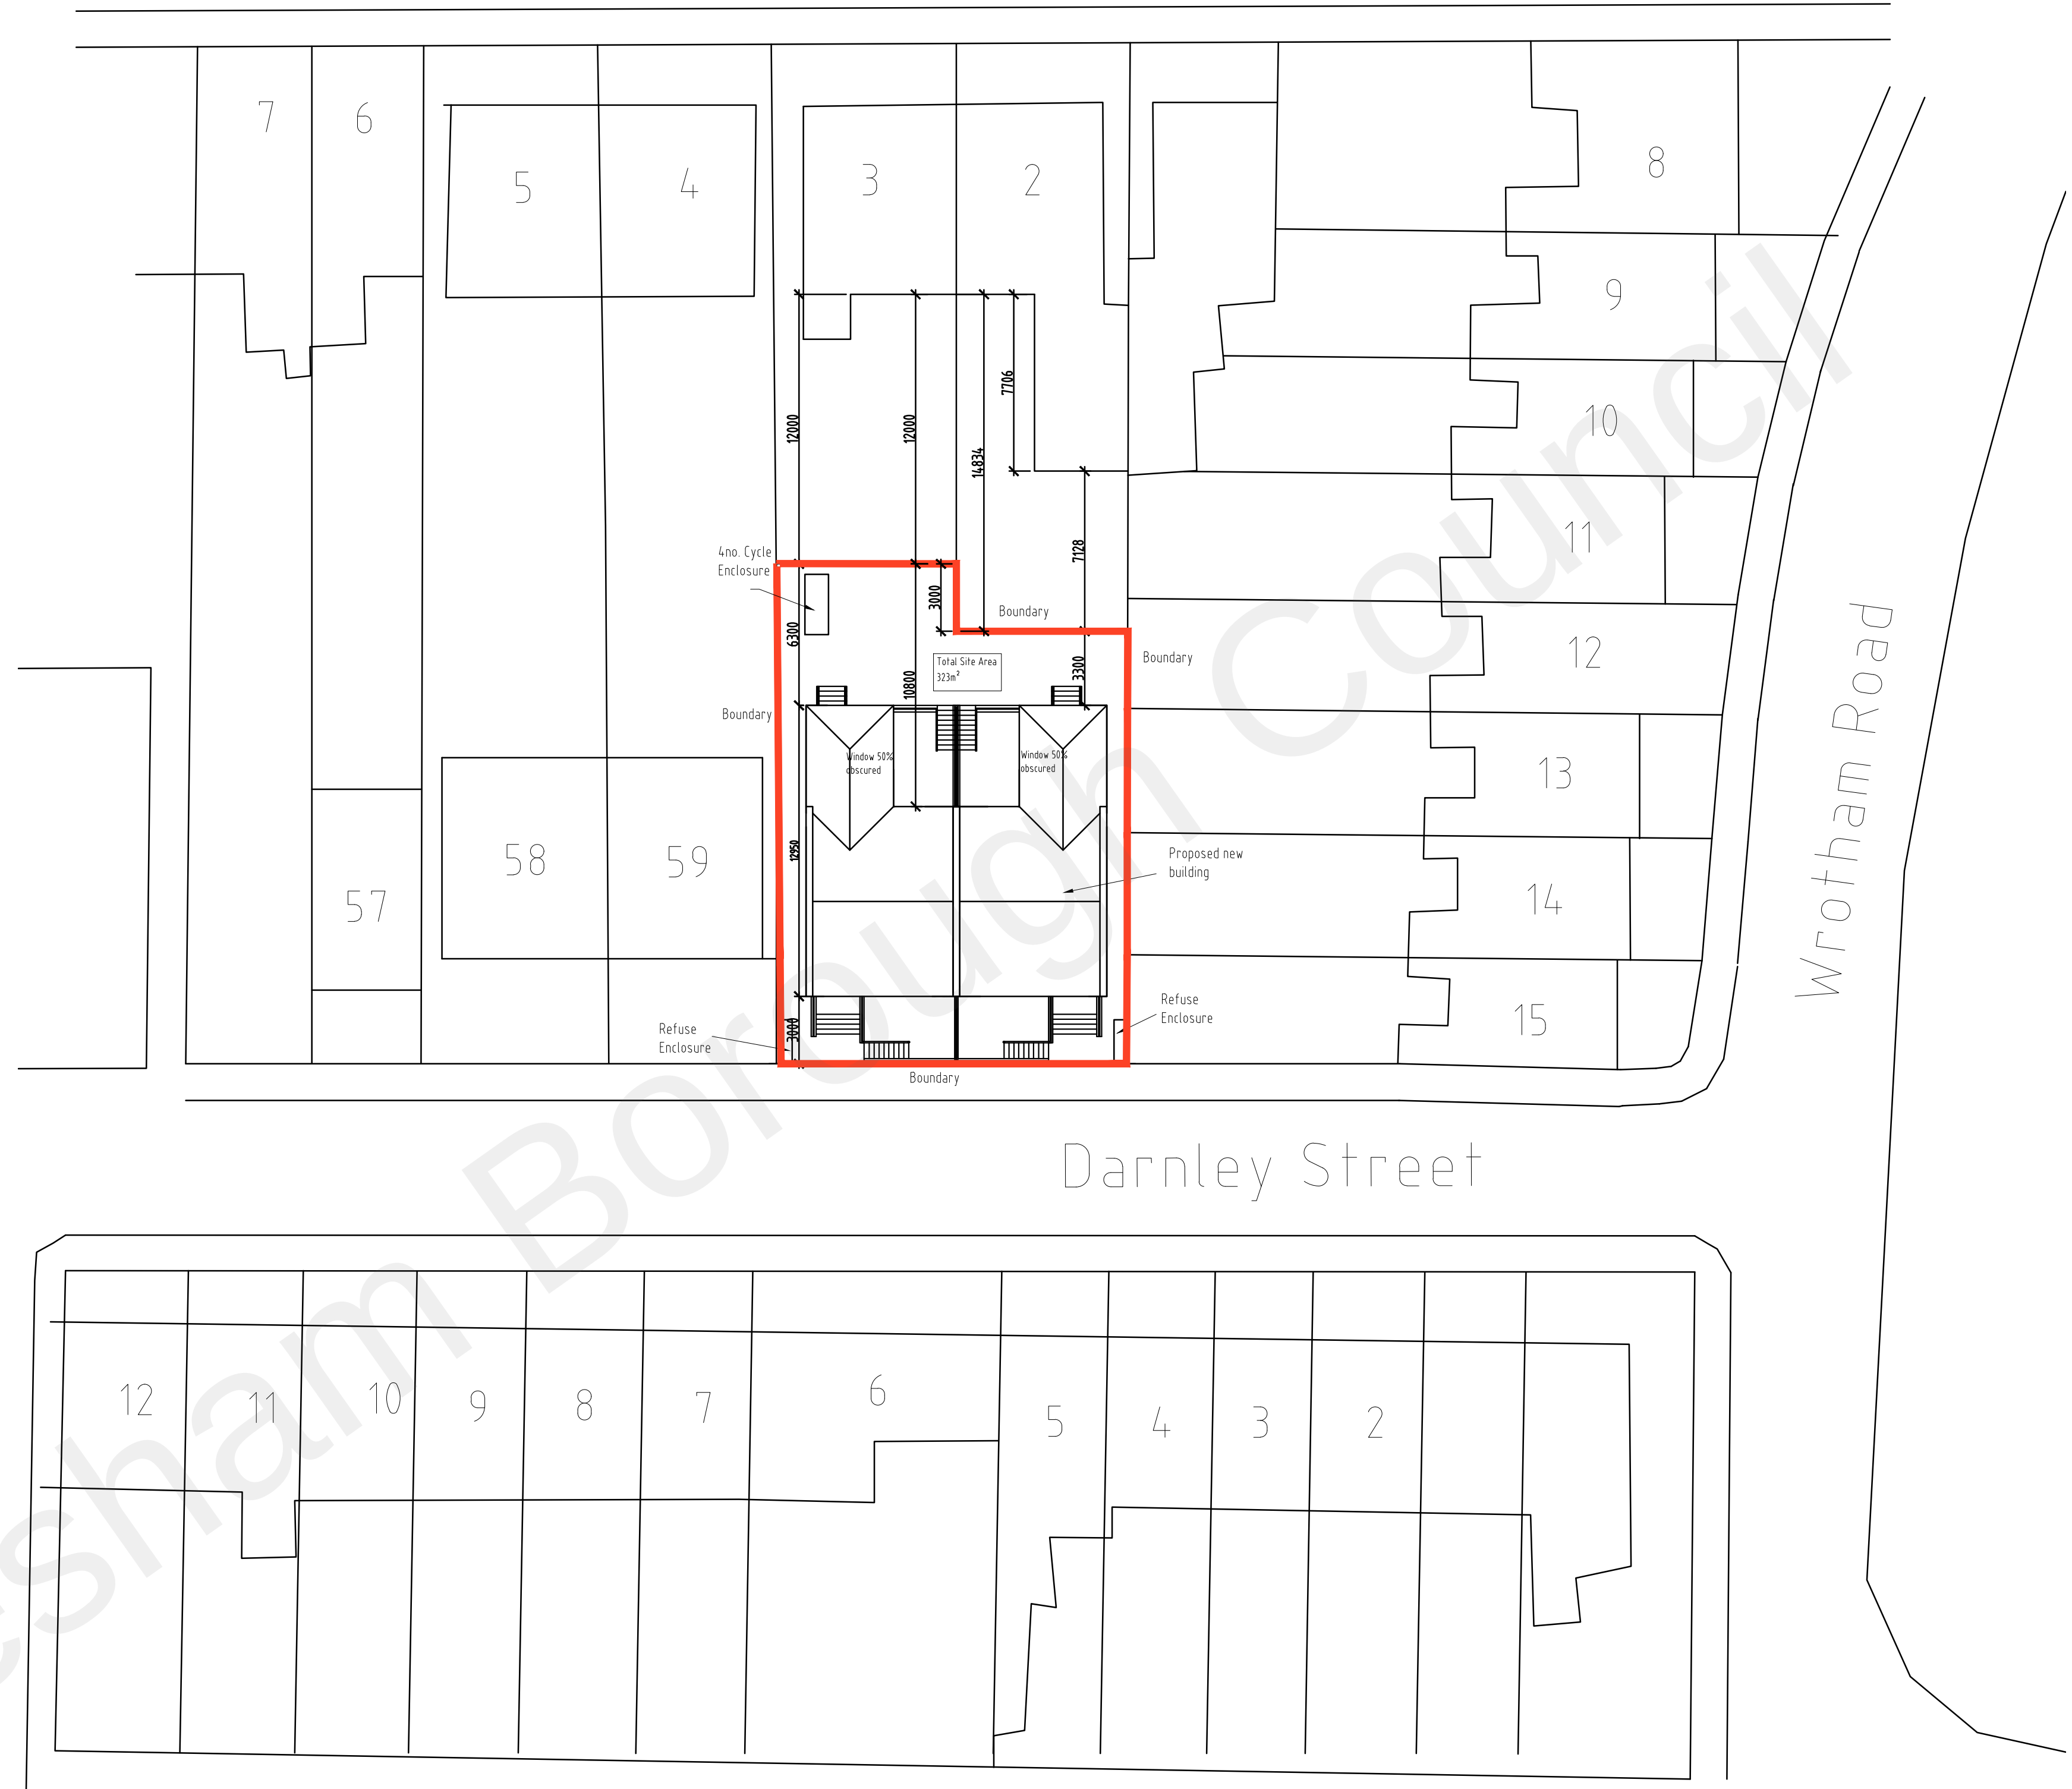


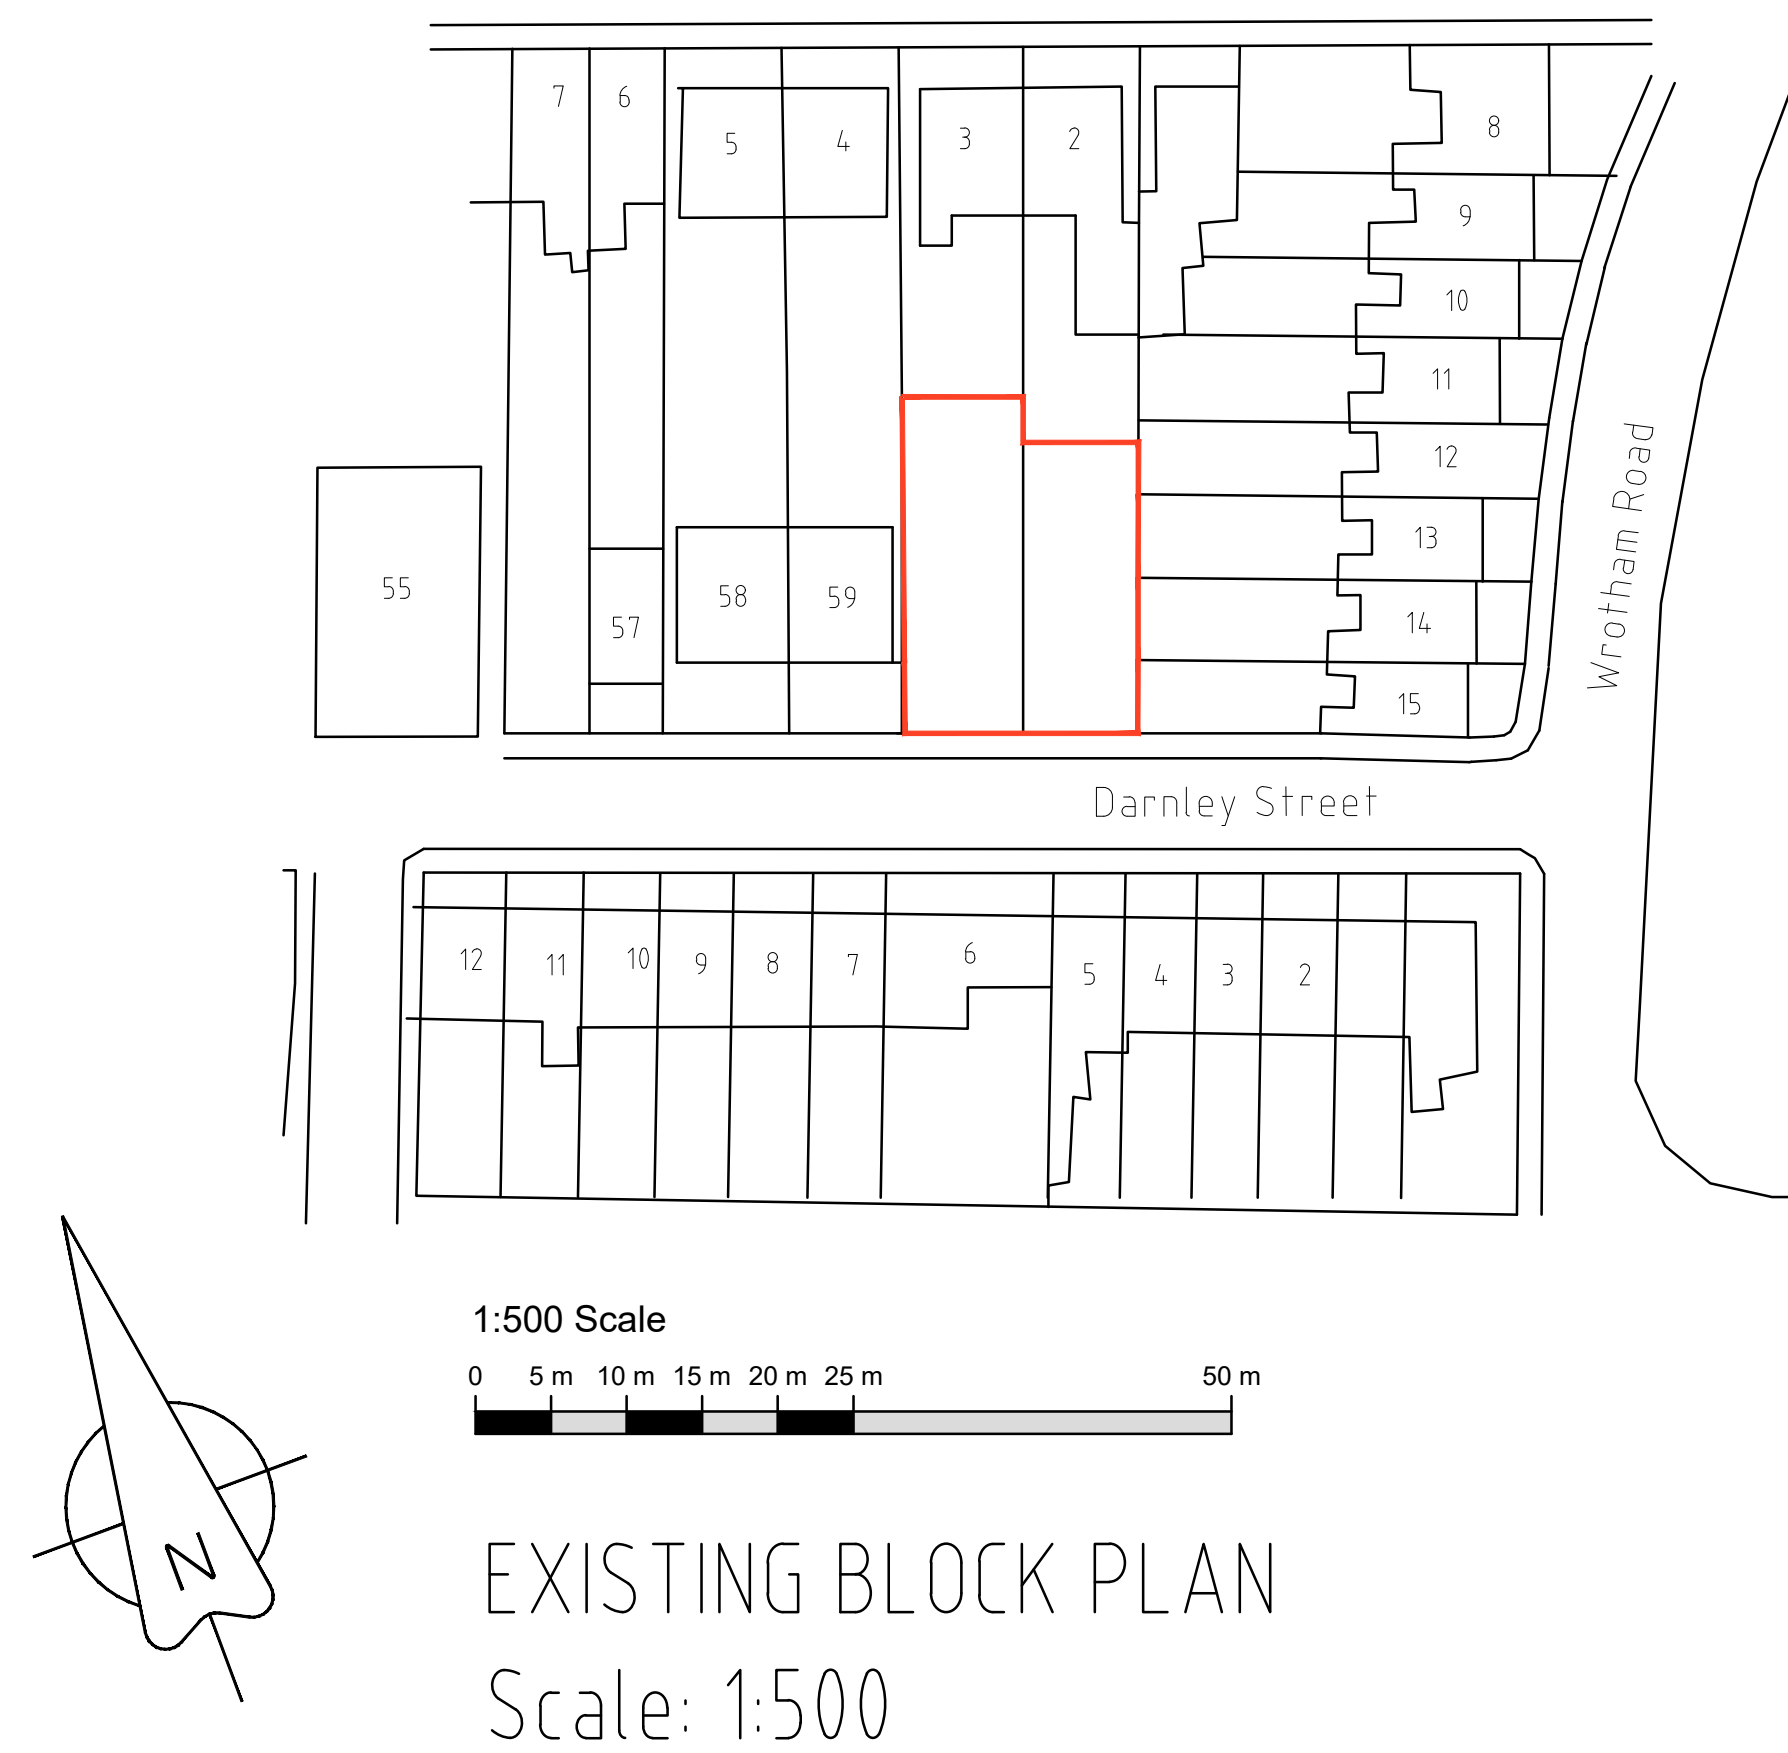

G	Updated generally.	May '22
F	Dims to read boundary updated to site dims.	April '22
E	Updated to client comments.	Feb '22
D	Updated to planners comments.	Oct '21
C	Updated to client comments.	July '21
B	Updated to client comments.	07.12.20
C	Updated to client comments.	27.08.20

REV	DESCRIPTION	DATE	INT	CHKD
STATUS	FOR INFORMATION			

Client
Mr T Panaser

Project
Land Rear Of 2-3 Cobham Street,
Gravesend, Kent, DA11 0SB

Title
Existing and Proposed Block Plans

Scale
1:500/200@A1

Date
25.08.20

Drawn
N/A

Checked
N/A

Project No:
2019/069

Drawing No.
211

Revision
G