Do not scale from this drawing.

All dimensions to be checked on site prior to work commencing or preparation of working drawings, any discrepancies should be notified immediately.

This drawing is the copyright of Wilson & Partners and should not be reproduced without prior written approval. This drawing is to be read in conjunction with all relevant specifications.

Notes


X Wall Mounted Luminaire (Letter Indicates Type)

Y Wall Mounted Luminaire (Letter Indicates Type)

Z Flush Wall Mounted Fitting

X		External	MINI100	Thorn LightPlus Mini 100 LED performance 4k 1000mm LED luminaire
Y		External	Rectilo Micro	Thorn LightPlus Rectilo Micro LED mounted luminaire
Z		External	13773	Ansell Cubo external recessed external wall light

Lighting to use existing circuitry

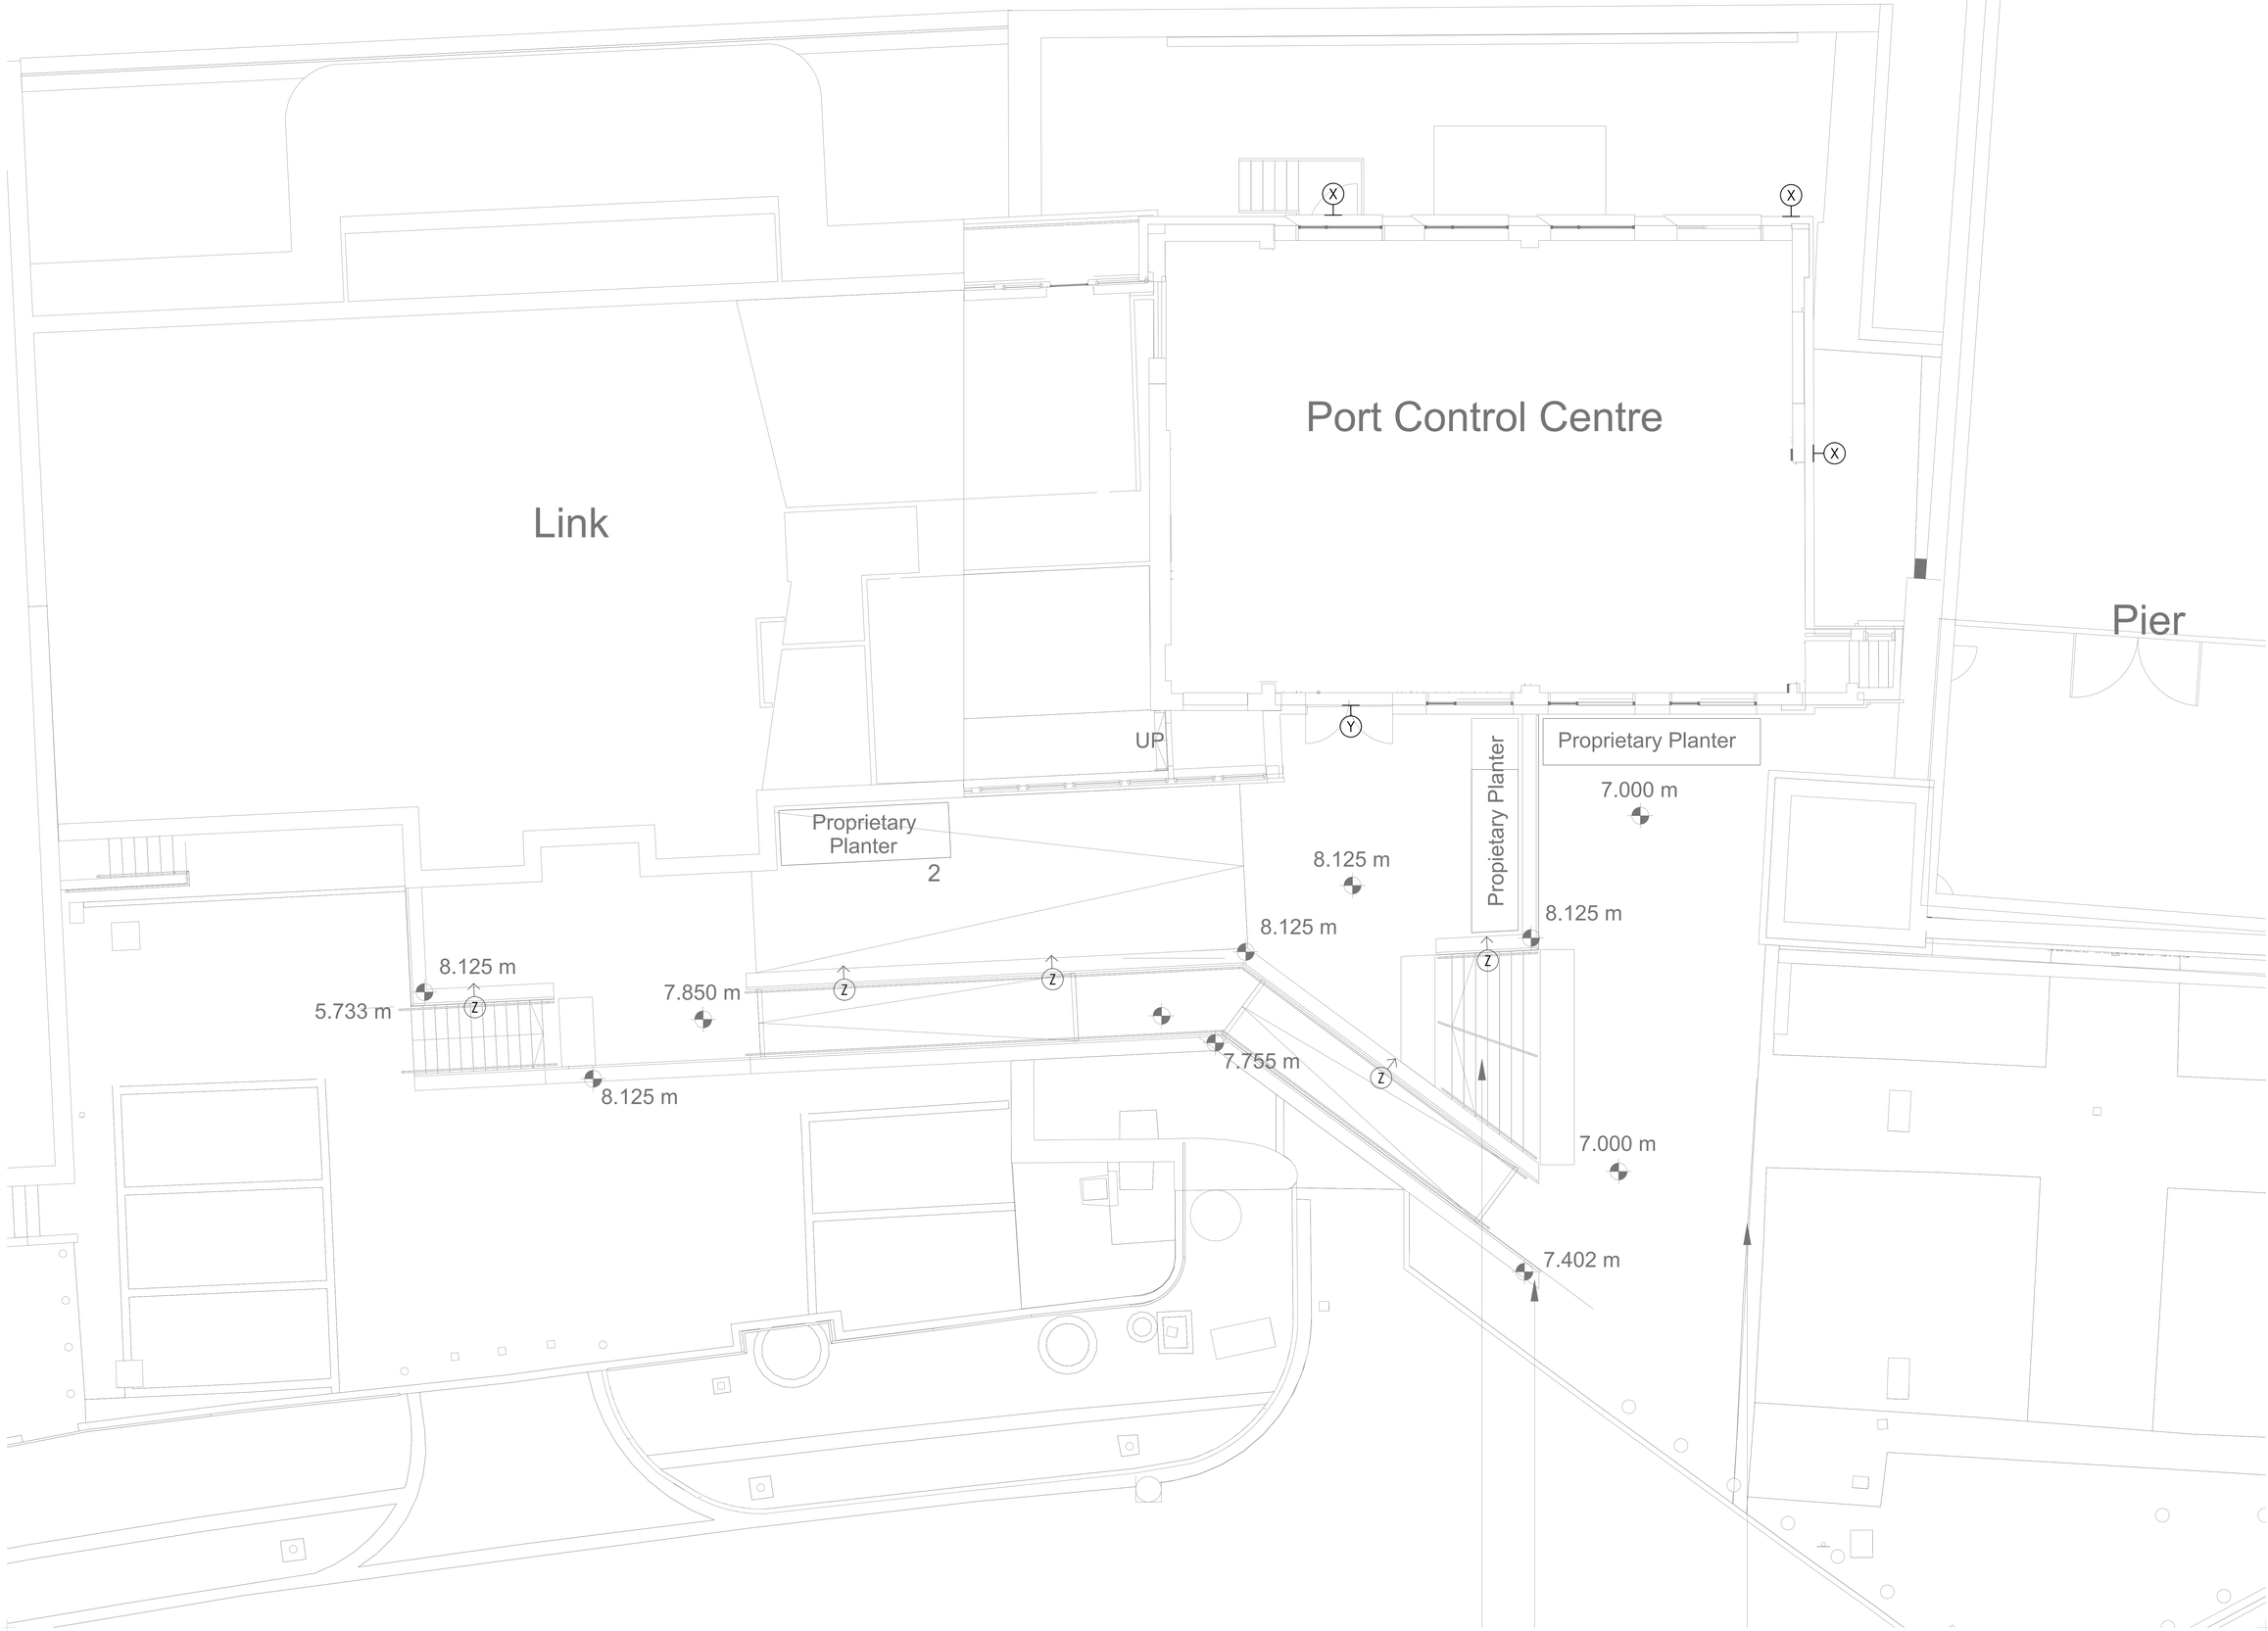

0 1 2 3 4
Scale 1:50 metres

Rev	Comment	By	Date	Ckd
C3	Updated to comments	CJ	22.05.26	DT
C2	Updated to comments	CJ	06.03.26	DT
C1	Construction Issue	CJ	13.01.26	DT
P1	Stage 3 Issue	CJ	22.05.25	DT

Wilson
Building Consultants
Wilson & Partners LLP
Studio 19, Canterbury Innovation Centre
University Road, Canterbury
CT2 7FG
T: 01227 696 100
www.wilsonpartners.co.uk

Client:
Port Of London Authority

Project Title:
Port Control Centre
Gravesend

Drawing Title:
External Lighting

Scale @A0	WP Ref	Suitability		Suitable for
1:50	2552	S2	-	Information

Construction Issue

Original Issue	Drawn	Designed	Checked	Approved
22.05.25	CJ	CJ	DT	LOB

Project No		Originator		Volume		Level
PCC	-	WIL	-	ZZ	-	ZZ
Type		**Role**		**Drg No**		**Revision**
DR	-	E	-	4500	-	C3