


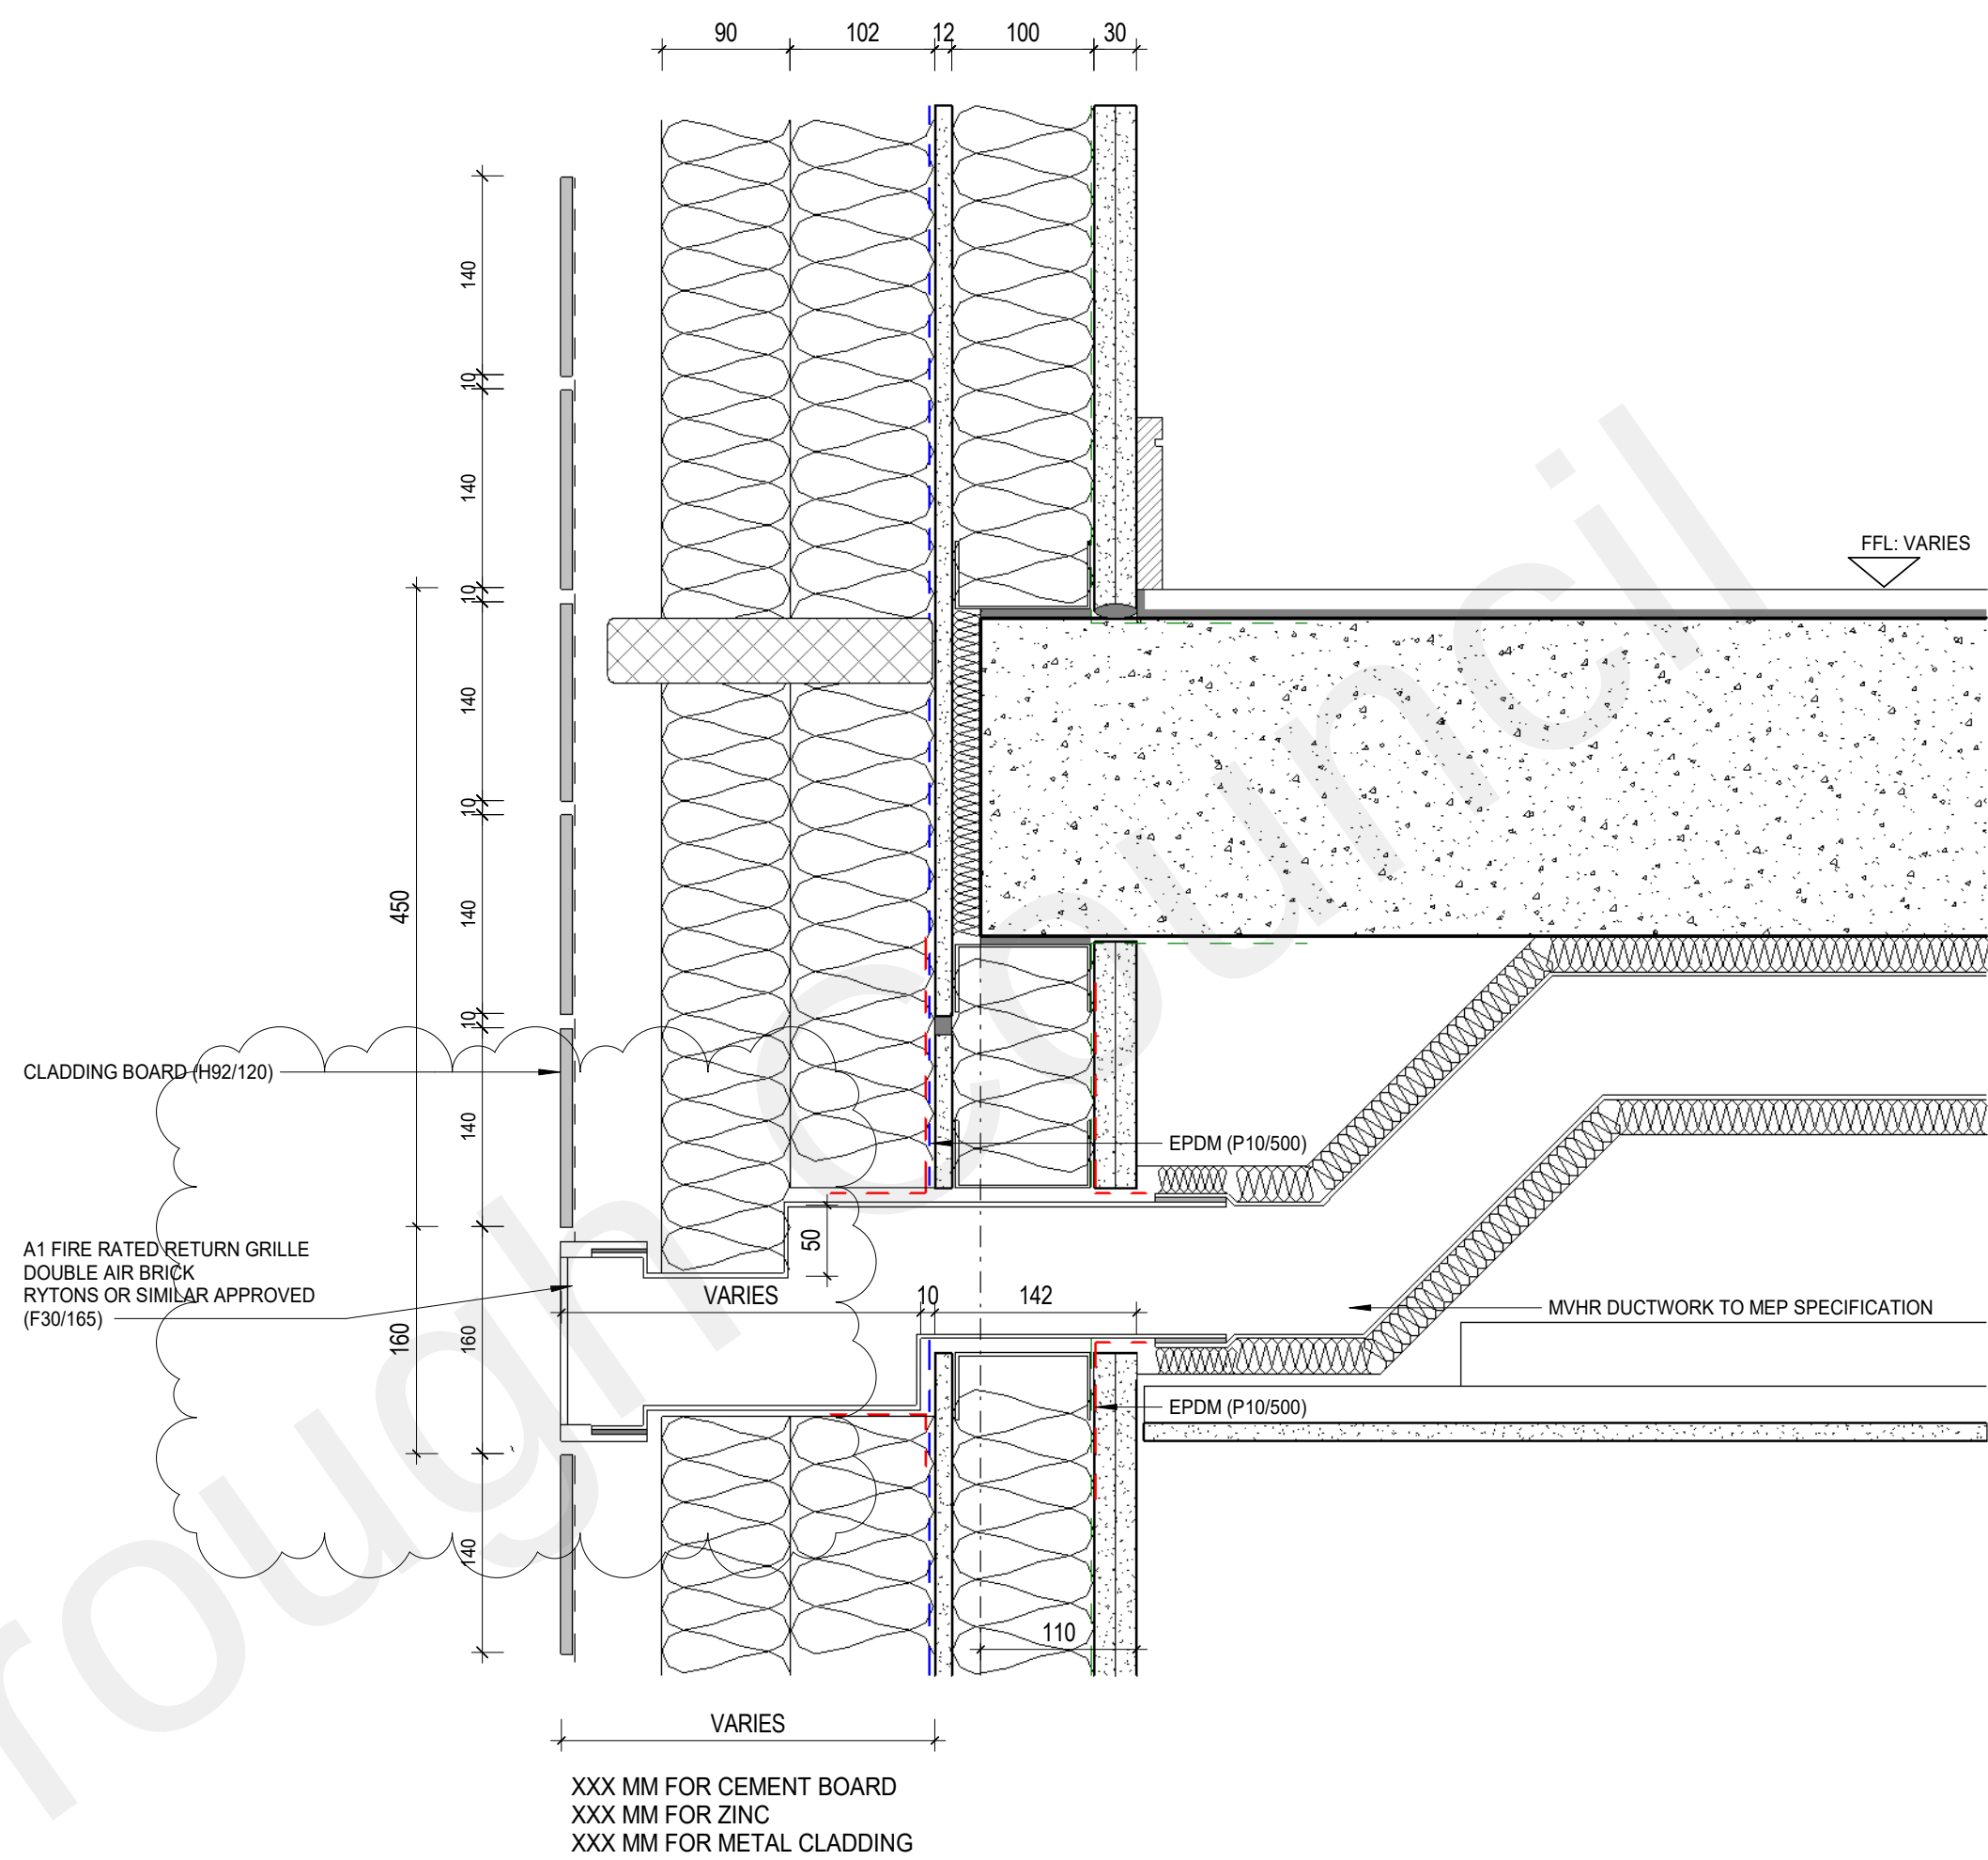

3 SITEWIDE VENTILATION GRILLE IN LIGHT WEIGHT CLADDING WALL



2 SITEWIDE FLANGED VENTILATION GRILLE IN ZINC AND METAL CLADDING ELEVATION
1:5

A5 CONTRACTUAL ISSUE		
revision:	code	description:
	C03	SCALE BAR ADDED