

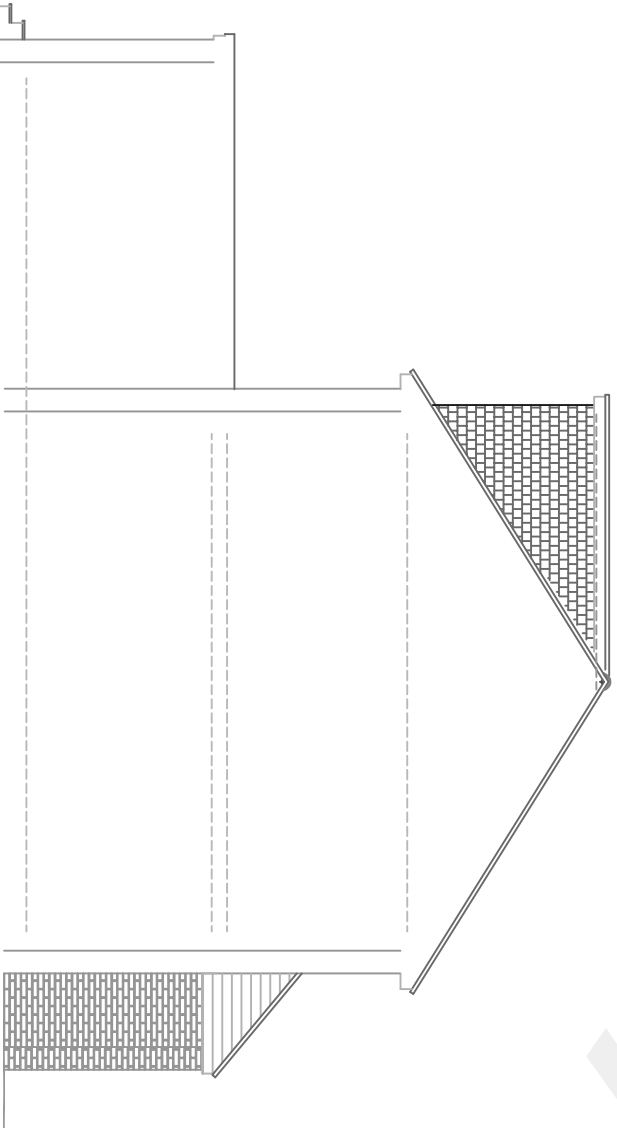
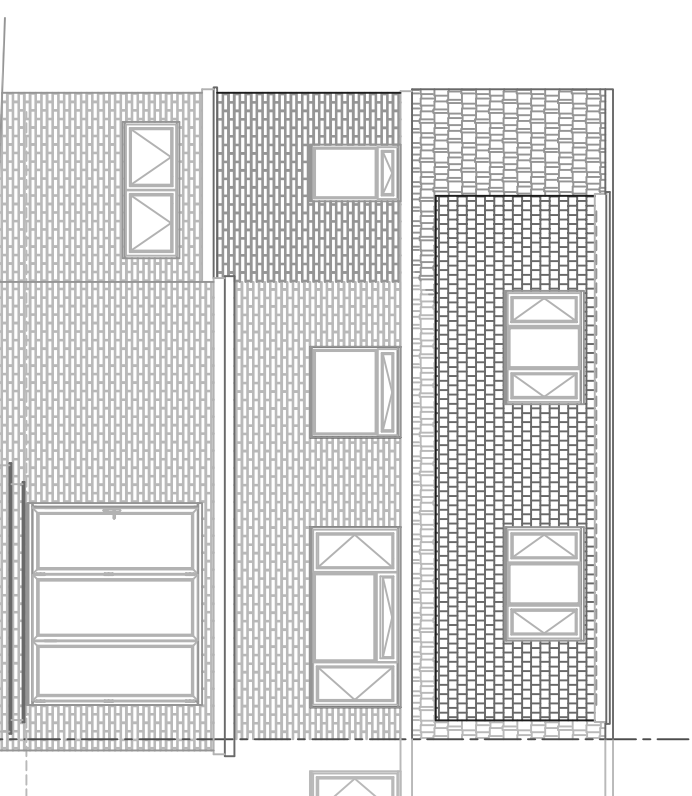
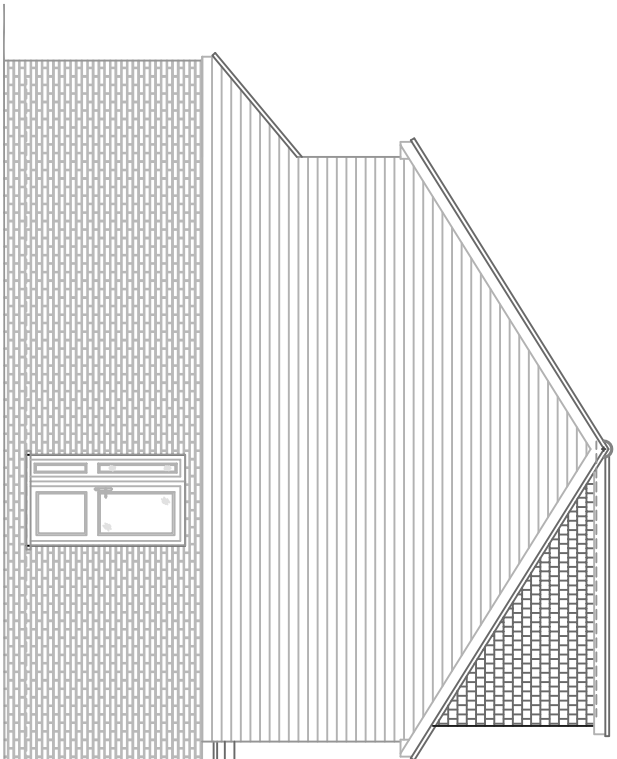
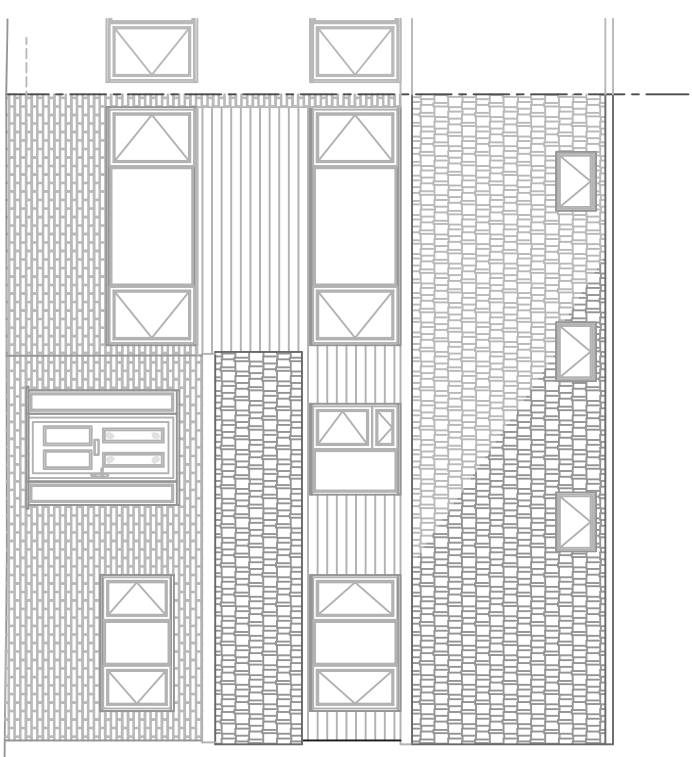
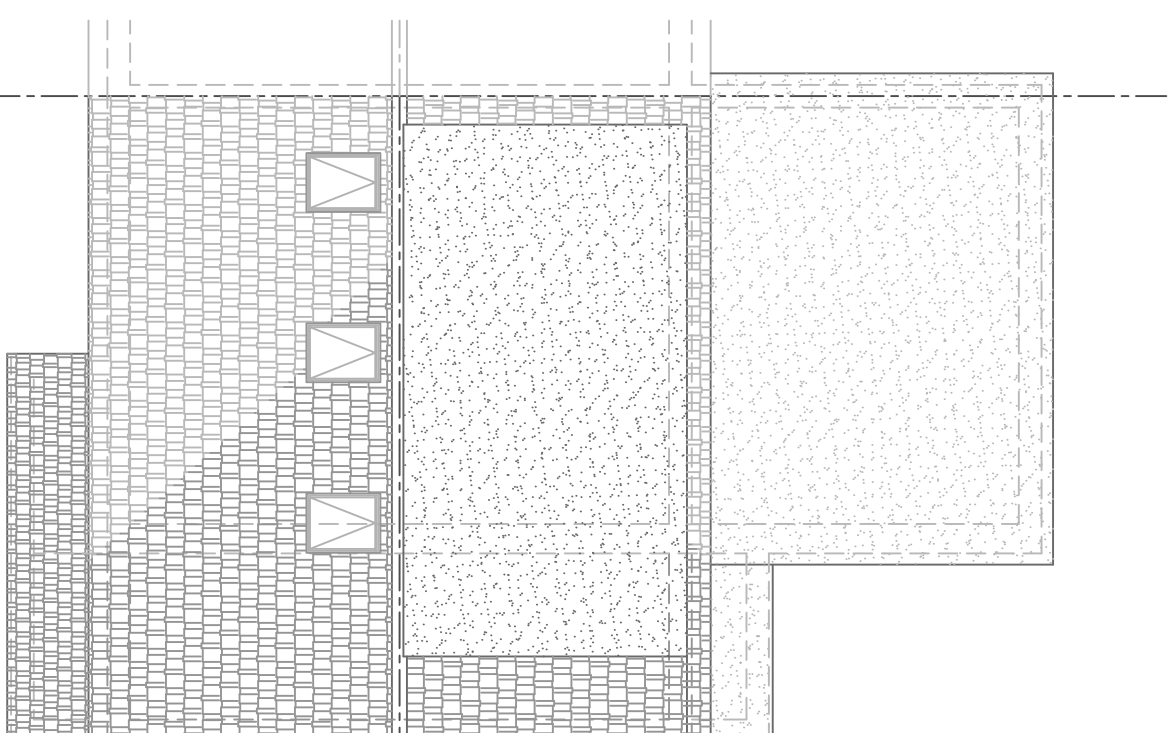
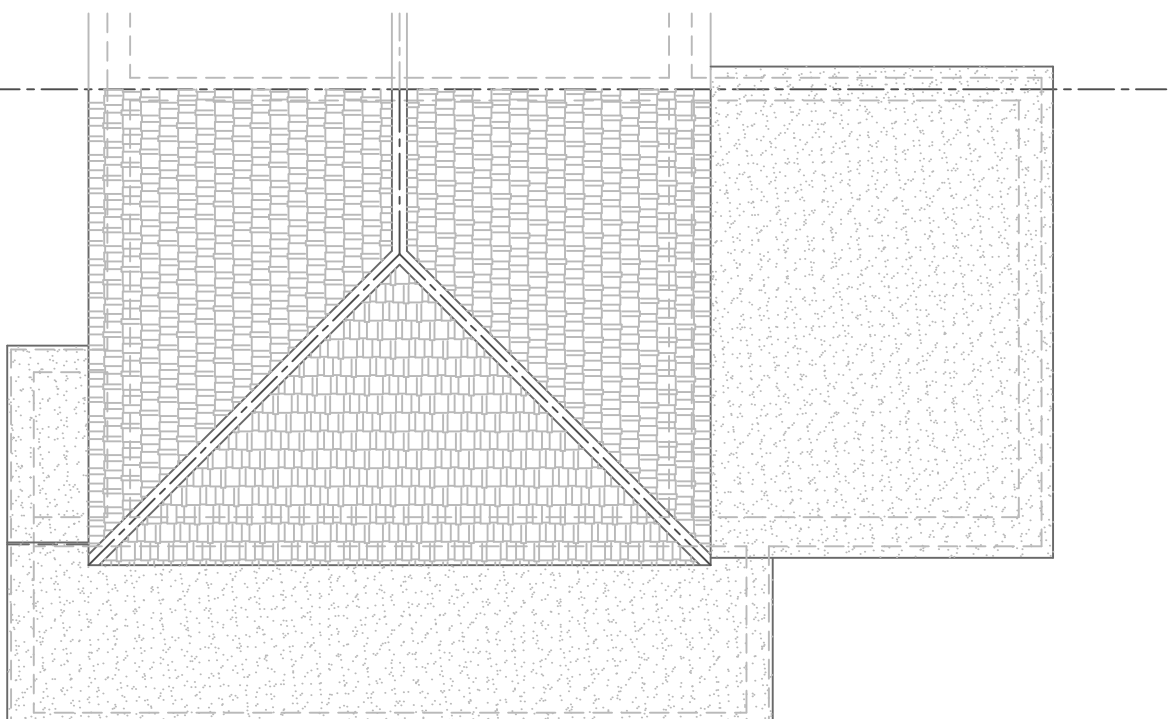
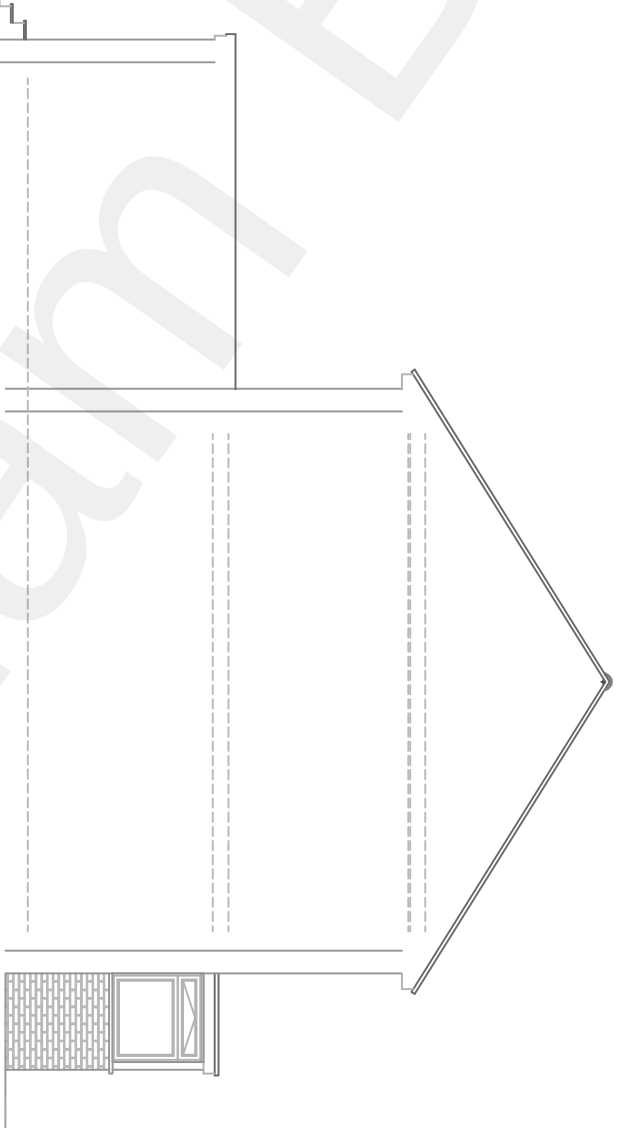
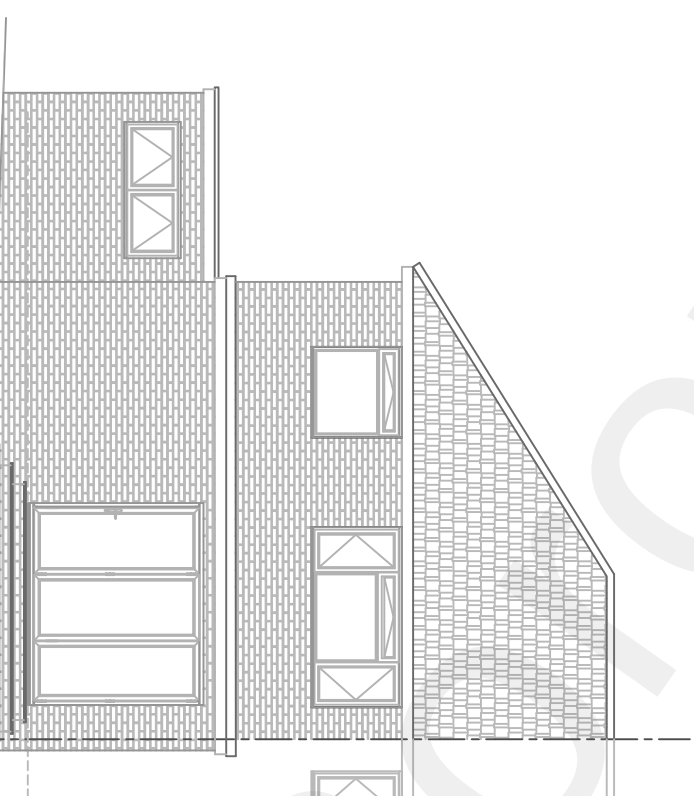
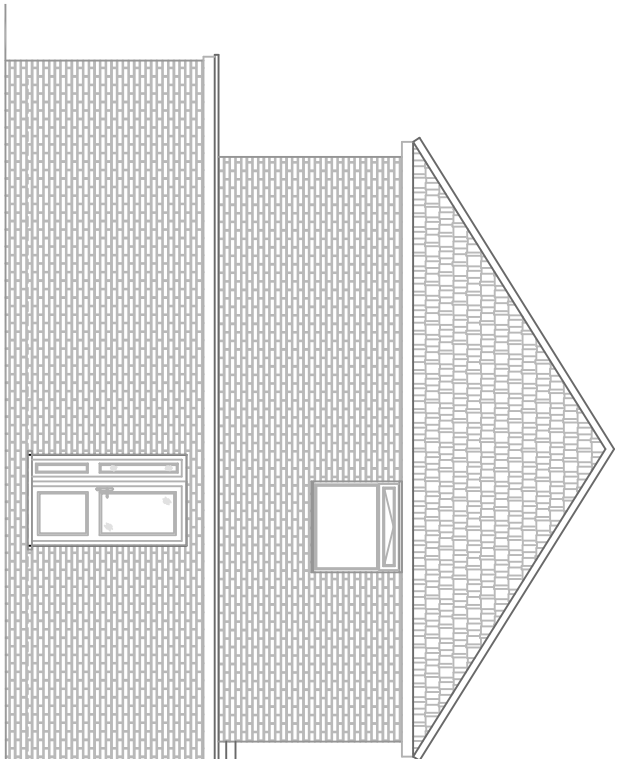
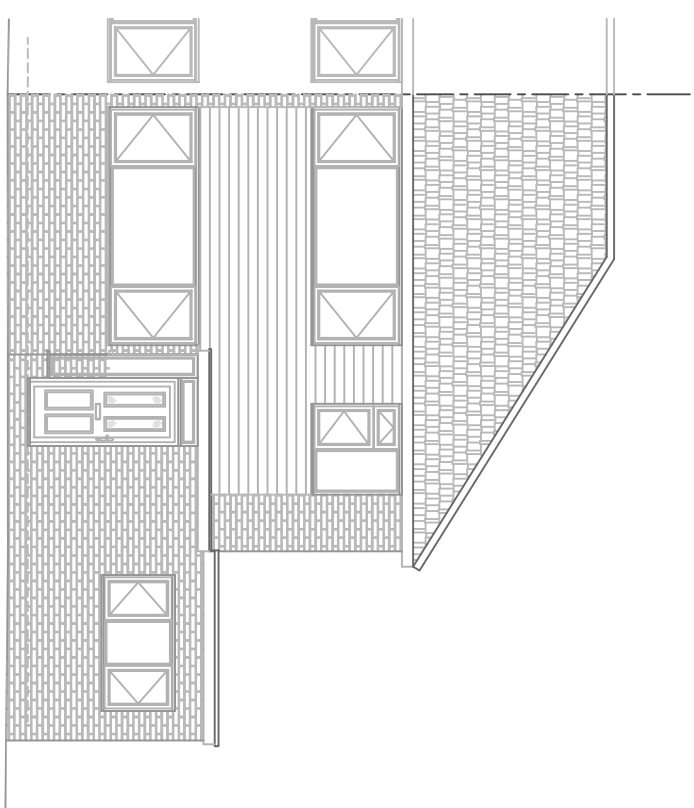
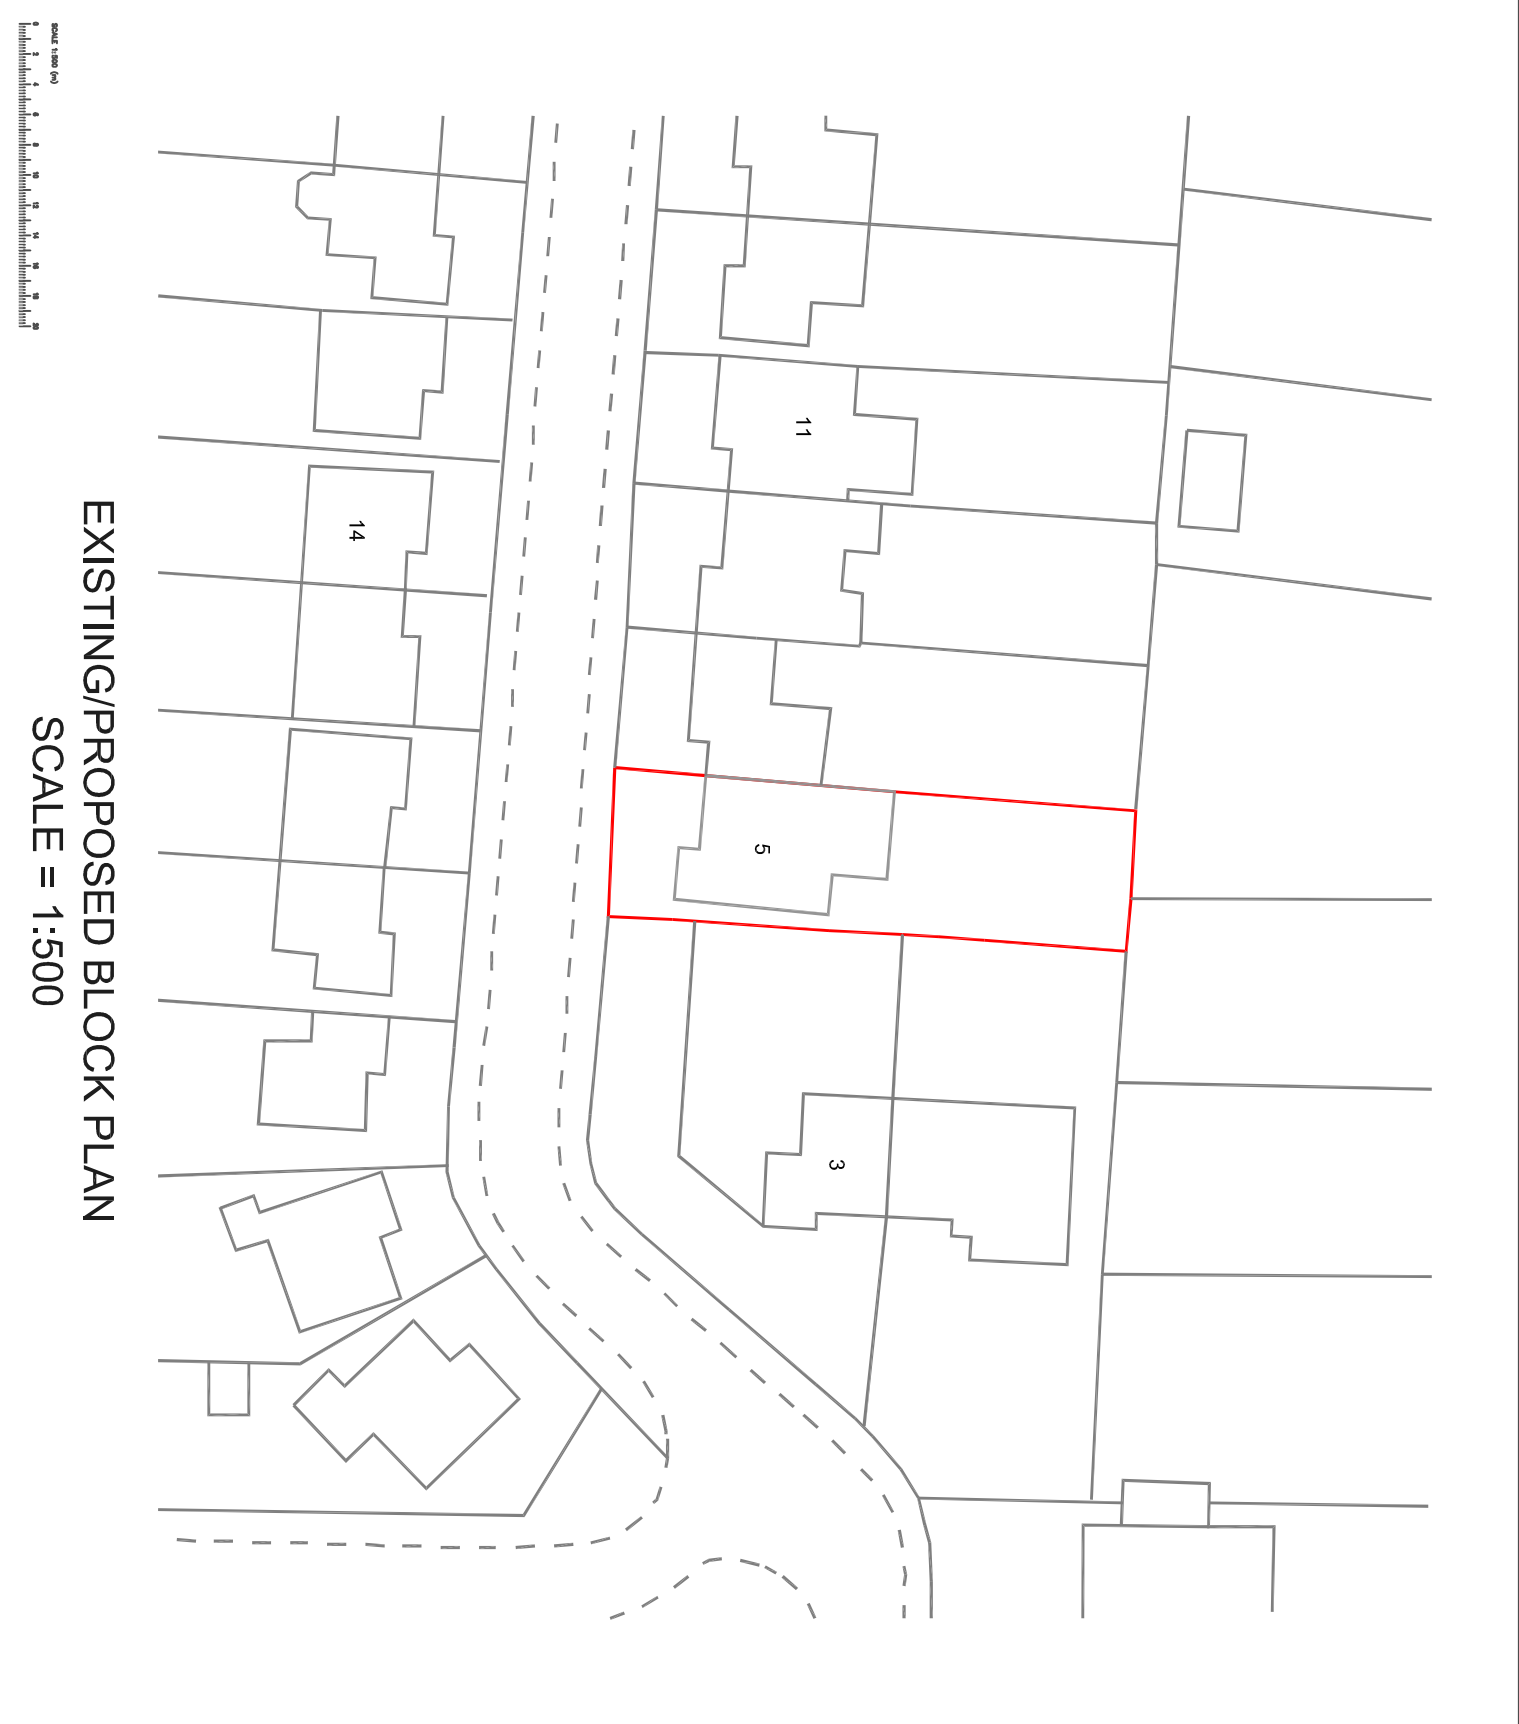
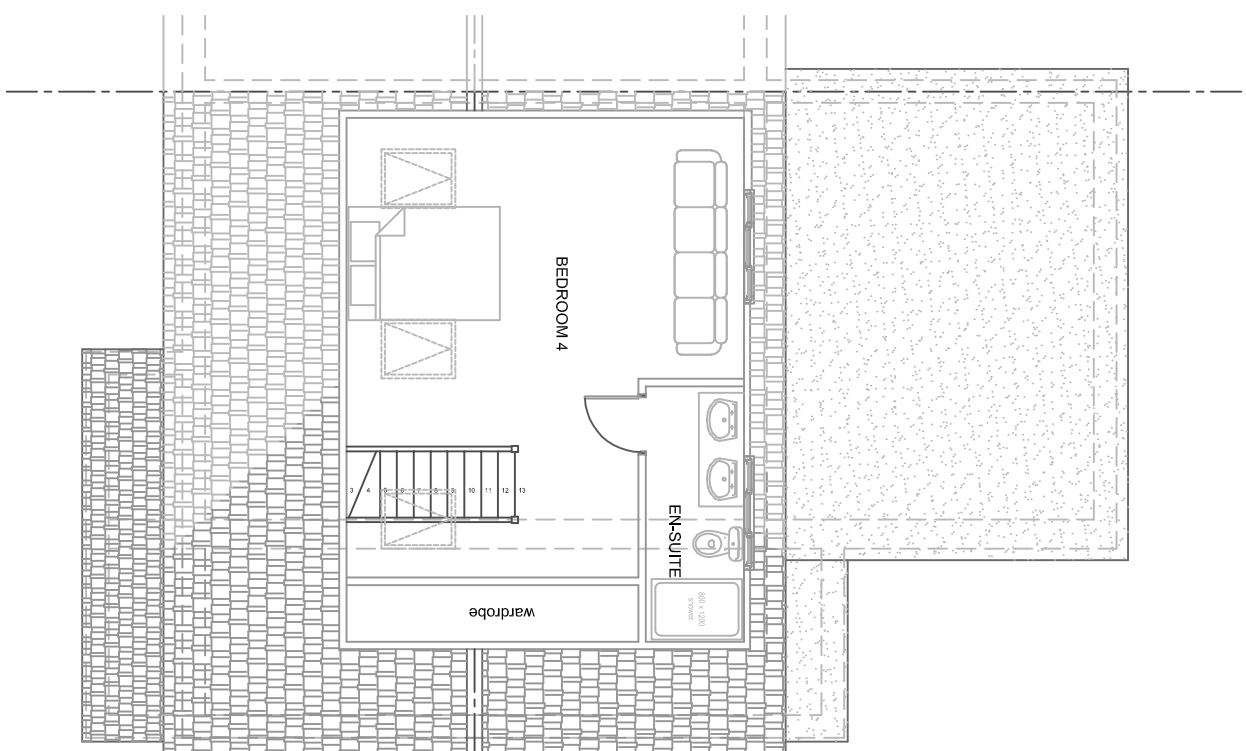
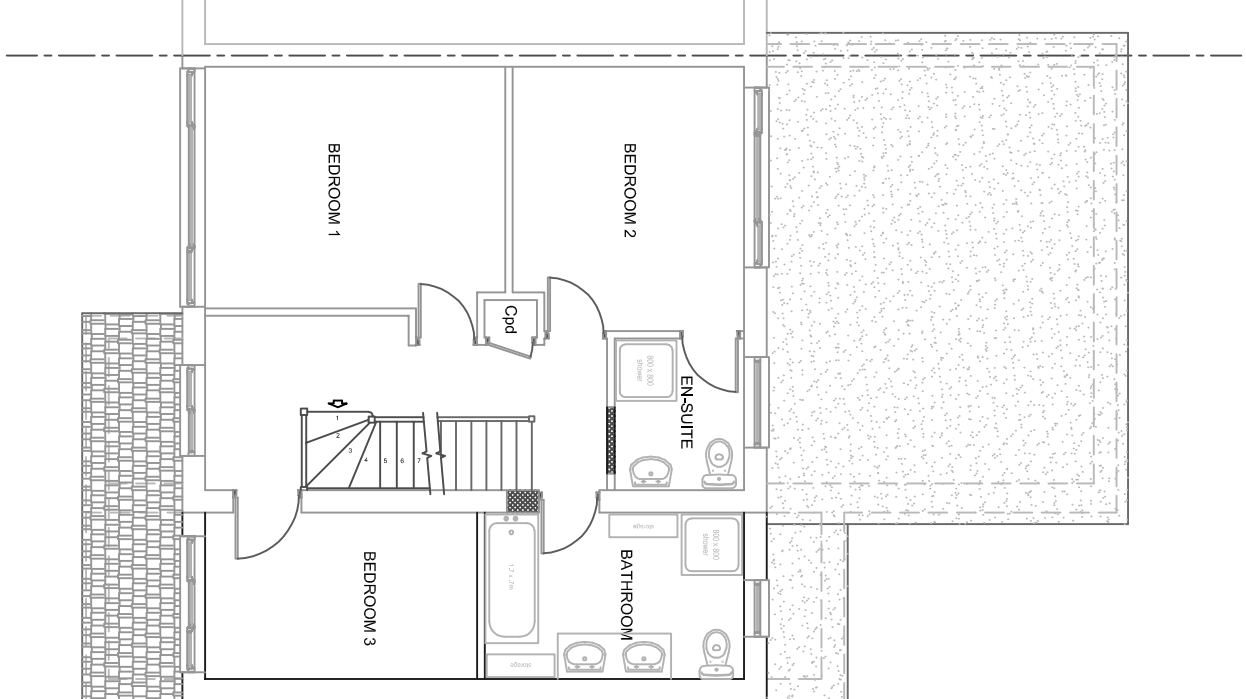
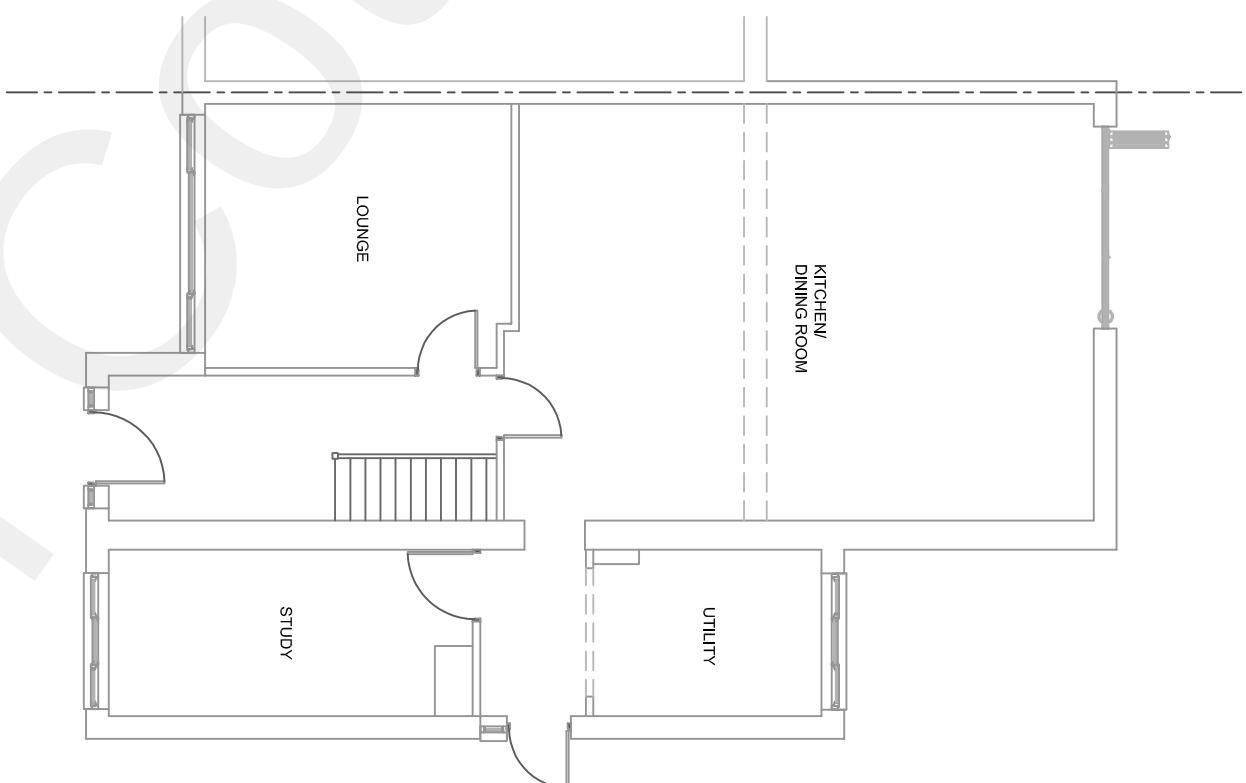


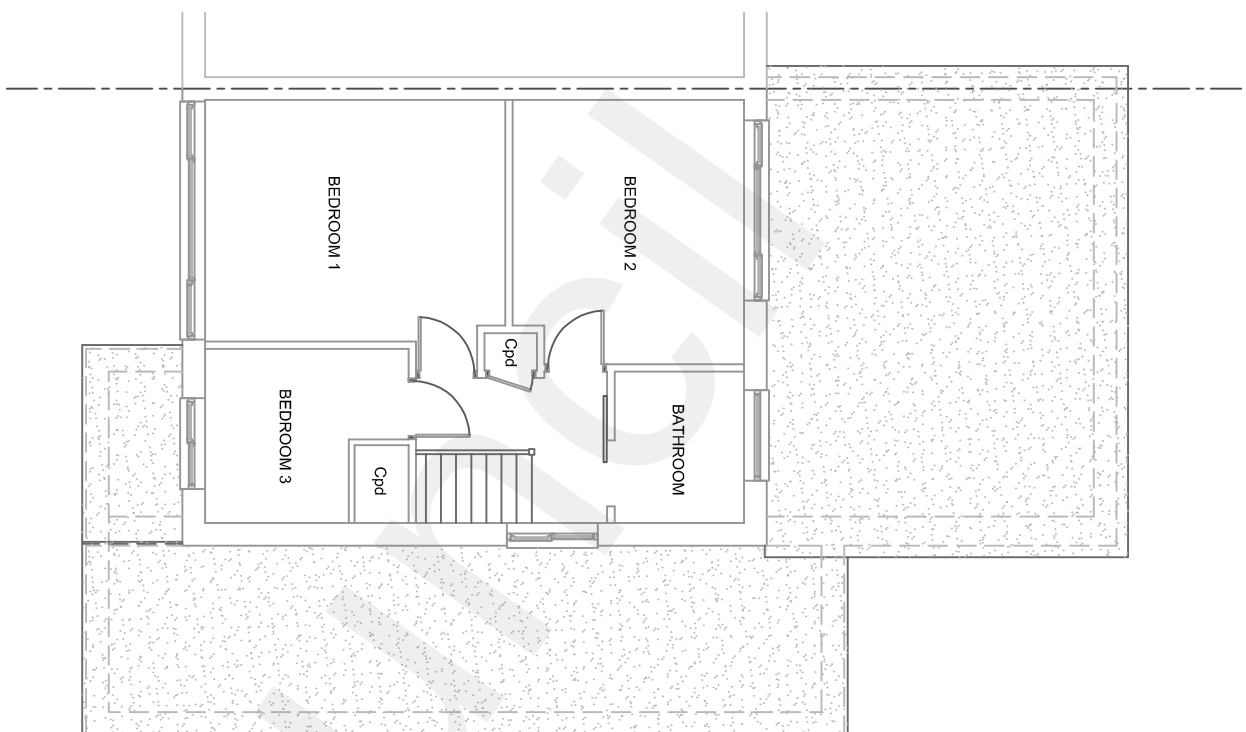

Jun 2022	REMOVED FOR RESUBMISSION	E
Mar 2022	BARN HIP ADDED TO ROOF EXTENSION	D
Nov 2021	BLOCK PLAN CORRECTED	C
Aug 2021	CLIENT REVISIONS	B
Aug 2021	ISSUED FOR DISCUSSION & APPROVAL BY CLIENT	A
DATE	REVISION	REVISION

TITLE
Mr & Mrs Down 5 Brookside Road Isled Rise Kent. DA13 9JJ
Proposed First Floor side extension and Loft Conversion at 5 Brookside Road Isled Rise Kent. DA13 9JJ

EXISTING & PROPOSED PLANS AND ELEVATIONS

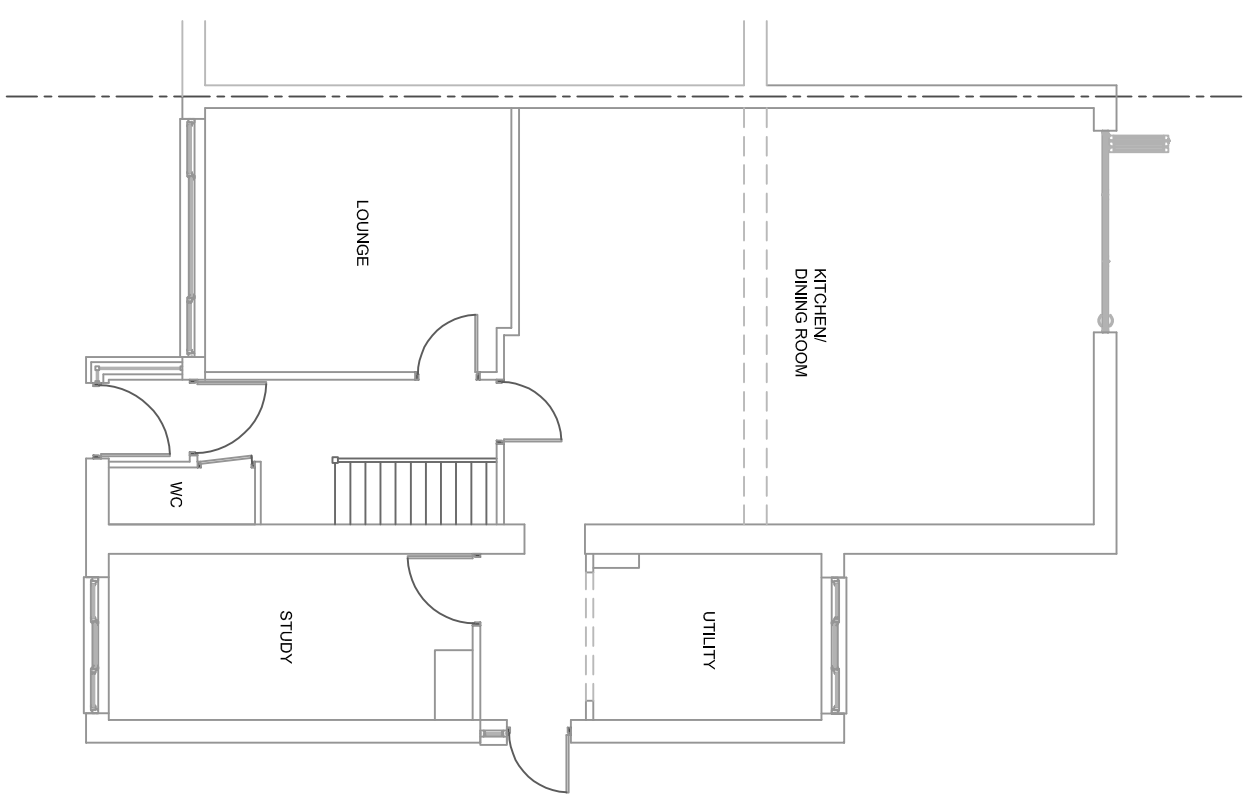

KENSINGTON DRAFTING SERVICES
(ARCHITECTURAL DIVISION)

1012 E. 10TH STREET
SUITE 200
DENVER, CO 80202

Telephone: (303) 733-8999
Fax: (303) 733-8998
E-mail: kensingtondrafting@comcast.net

DRAWN:	JTK/JS	CHECKED:	-
SHEET SIZE:	A1	DATE:	11/01/14
SHEET:		DATE:	August 2021

7356-P-01

E

© Copyright of the drawing is retained by Kensington Drafting Services. All rights reserved. No part of this drawing may be reproduced without the written permission of Kensington Drafting Services.

Sheet of 1 Issues:



LABCO