

NOTES:

1. This drawing is to be read in conjunction with all relevant contract documentation from the design team, with any conflicting information to be brought to the attention of Davis Landscape Ltd in writing before commencing on site.
2. The contractor is to check and verify all levels and dimensions before construction. Any discrepancies are to be brought to the attention of Davis Landscape Ltd in writing before commencing on site.
3. All dimensions in mm, unless otherwise stated.
4. Do not scale from this drawing.
5. All sub base and concrete specification, fixings, brackets & the like to Engineers' details & specification.
6. We are not liable for the detailed design of above ground drainage, ground drainage, sub-bases, foundations, retaining structures, fall from height barriers and building waterproofing details.
7. All proprietary products shall be installed in accordance with manufacturers written instructions.
8. Submit Shop drawings for Davis Landscape Ltd approval before constructing any bespoke landscape item.

Key:

- Existing trees
- Proposed trees. Refer to planting schedule for tree species. Drawing number L1007L01
- Native Planting Mix 3
- Native Planting Mix 4
- Native Planting Mix 5
- Native Planting Mix 6

All the planting and trees should be sourced from reputable UK suppliers.

Rev	Description	Date	By

Davis Landscape Architecture
15 Iliffe Yard, London, SE17 3QA
020 7277 1035
mail@davisla.com | www.davisla.com

Client
Oakwood Building Contractors


Job Title
St.Columbas Close, Gravesend

Drawing Title
Proposed Planting Plan - Native planting Mix 3,4,5 & Herb Garden Mix 6

Scale : 1:200@A0 Drawn : BA

Date : 18/04/2024 Checked : JD

Drawing No. : L1007L03 Rev. : -

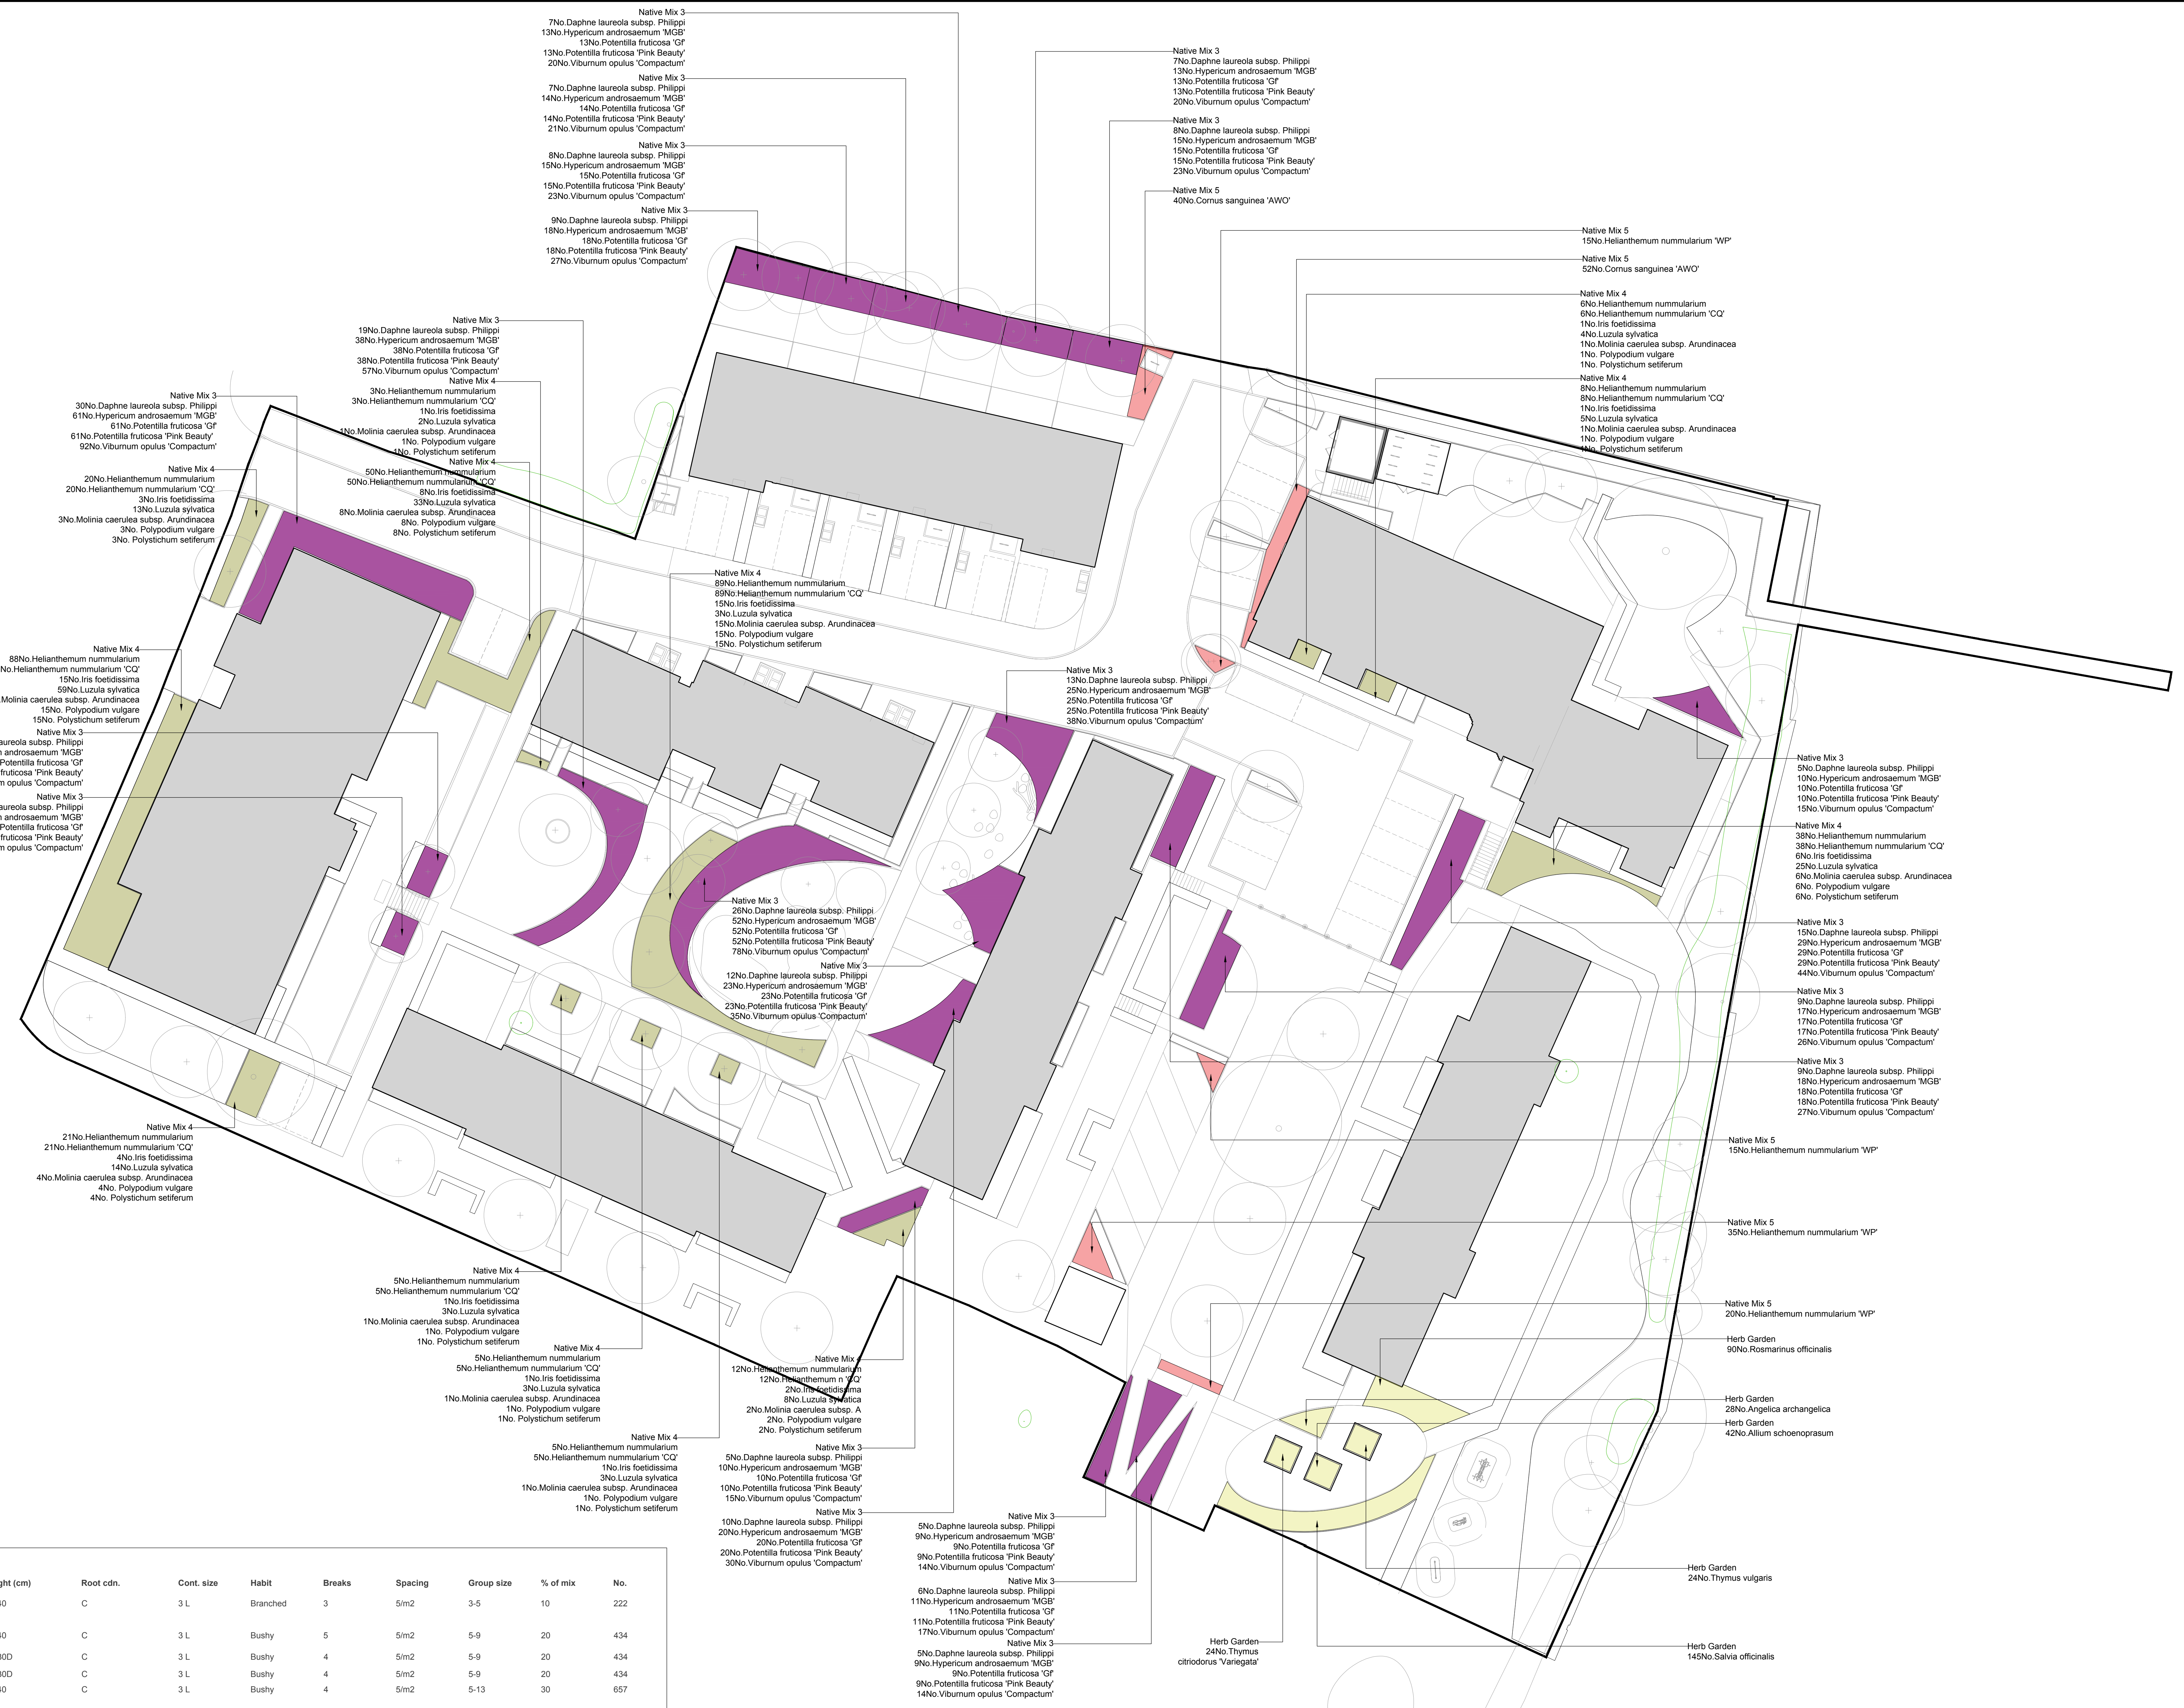

Native Mix 3										
Name	Height (cm)	Root cdn.	Cont. size	Habit	Breaks	Spacing	Group size	% of mix	No.	
Daphne laureola subsp. Philippi	30-40	C	3 L	Branched	3	5m2	3-5	10	222	
Hypericum androsaemum 'Mrs Gladis Brabazon'	30-40	C	3 L	Bushy	5	5m2	5-9	20	434	
Potentilla fruticosa 'Goldfinger'	20-30D	C	3 L	Bushy	4	5m2	5-9	20	434	
Potentilla fruticosa 'Pink Beauty'	20-30D	C	3 L	Bushy	4	5m2	5-9	20	434	
Viburnum opulus 'Compactum'	30-40	C	3 L	Bushy	4	5m2	5-13	30	657	

Native Mix 4										
Name	Height (cm)	Root cdn.	Cont. size	Habit	Breaks	Spacing	Group size	% of mix	No.	
Helianthemum nummularium	15-20	C	2 L	Bushy	5	5m2	3-15	30	350	
Helianthemum nummularium 'Cense Queen'	15-20	C	2 L	Bushy	5	5m2	3-15	30	350	
Iris foetidissima	-	C	2 L	-	-	5m2	1-3	5	59	
Luzula sylvatica	-	C	2 L	-	-	5m2	3-9	20	175	
Molinia caerulea subsp. Arundinacea	-	C	2 L	-	-	5m2	1-3	5	59	
Polypodium vulgare	-	C	2 L	-	-	5m2	1-3	5	59	
Polystichum setiferum	-	C	2 L	-	-	5m2	1-3	5	59	

Native Mix 5										
Name	Height (cm)	Root cdn.	Cont. size	Habit	Breaks	Spacing	No.			
Cornus sanguinea 'Anny's Winter Orange'	40-60	C	3 L	Branched	4	4m2	92			
Helianthemum nummularium 'Wisley Pink'	15-20	C	2 L	Bushy	5	5m2	85			

Herb Garden Mix 6										
Name	Height (cm)	Root cdn.	Cont. size	Habit	Breaks	Spacing	No.			
Allium schoenoprasum	-	C	1 L	-	-	9m2	42			
Angelica archangelica	-	C	1 L	-	-	5m2	28			
Rosmarinus officinalis	20-30	C	2 L	Bushy	3	5m2	90			
Salvia officinalis	20-30	C	2 L	Branched	3	5m2	145			
Thymus citriodorus 'Variegata'	-	C	1 L	-	-	5m2	24			
Thymus vulgaris	-	C	1 L	-	-	5m2	24			