
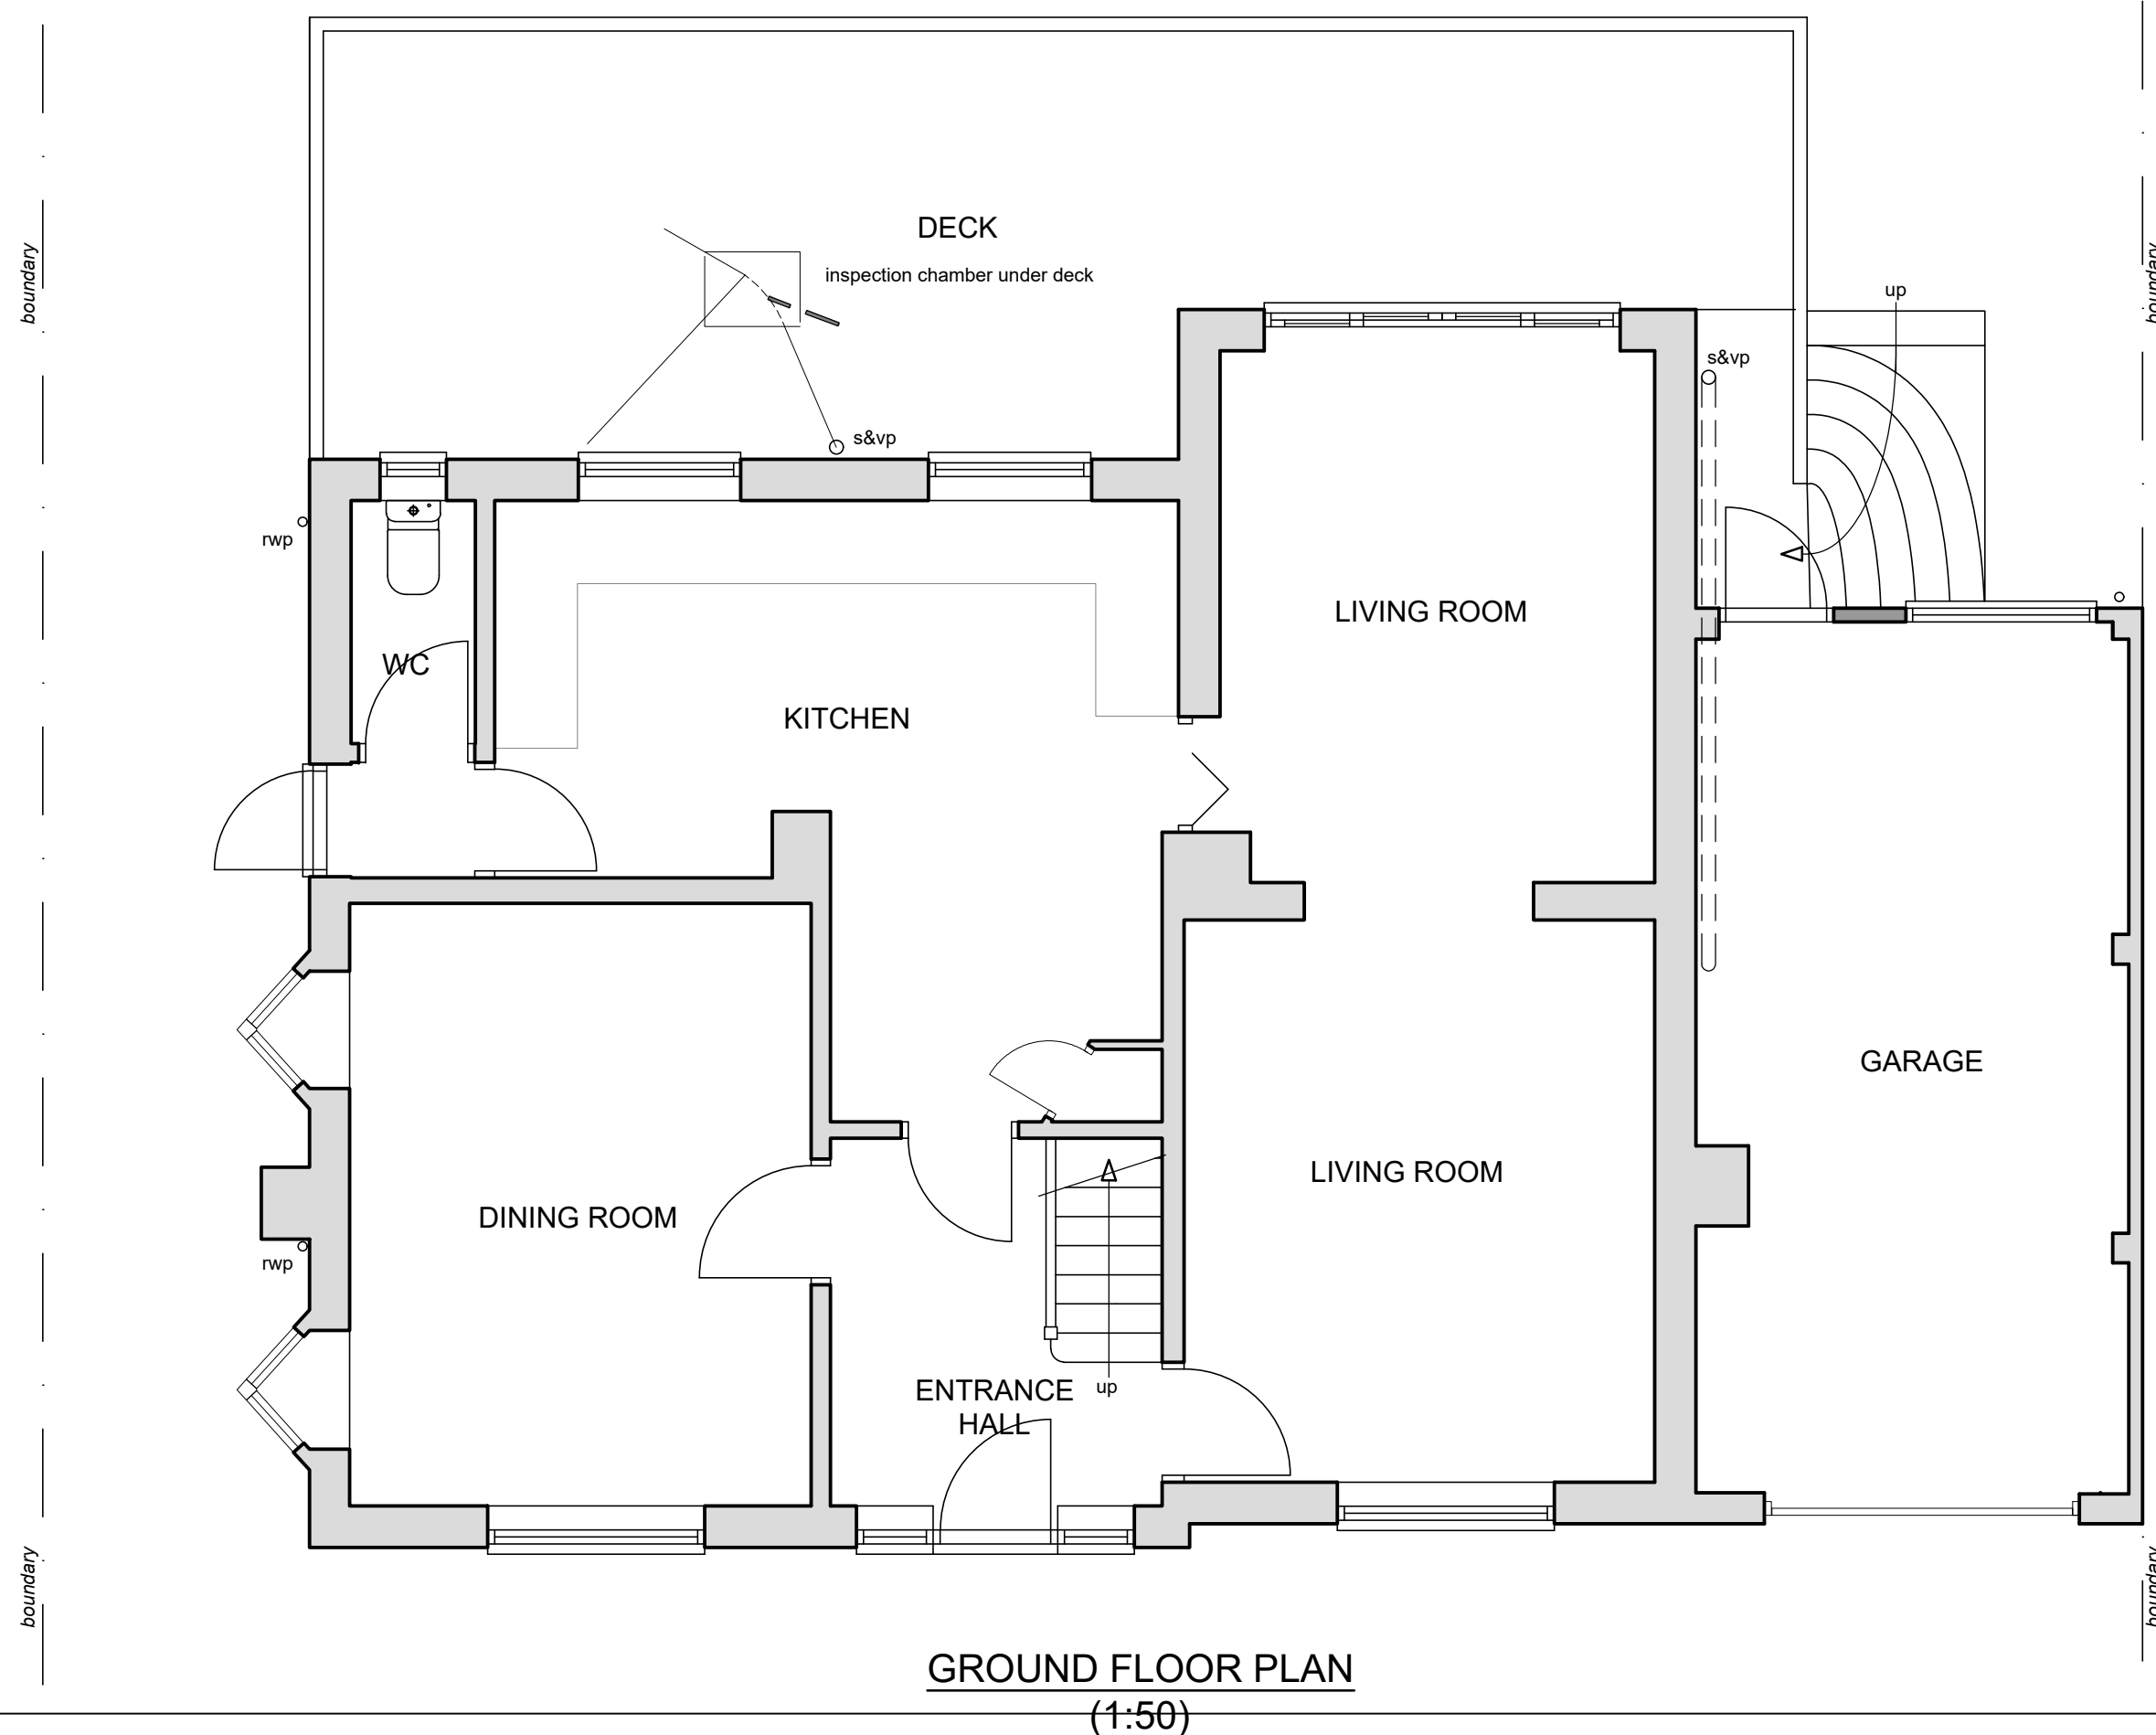
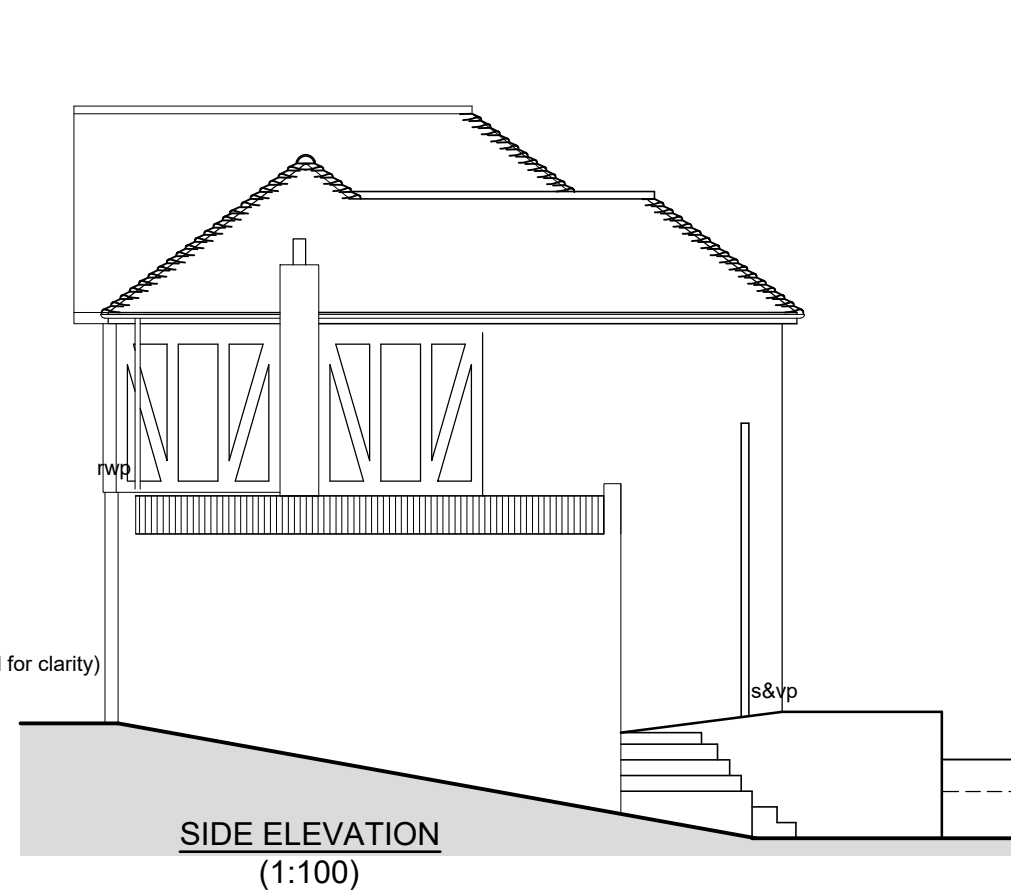


C This drawing is protected by copyright and must not be copied or reproduced without the written consent of Penfold Project Services

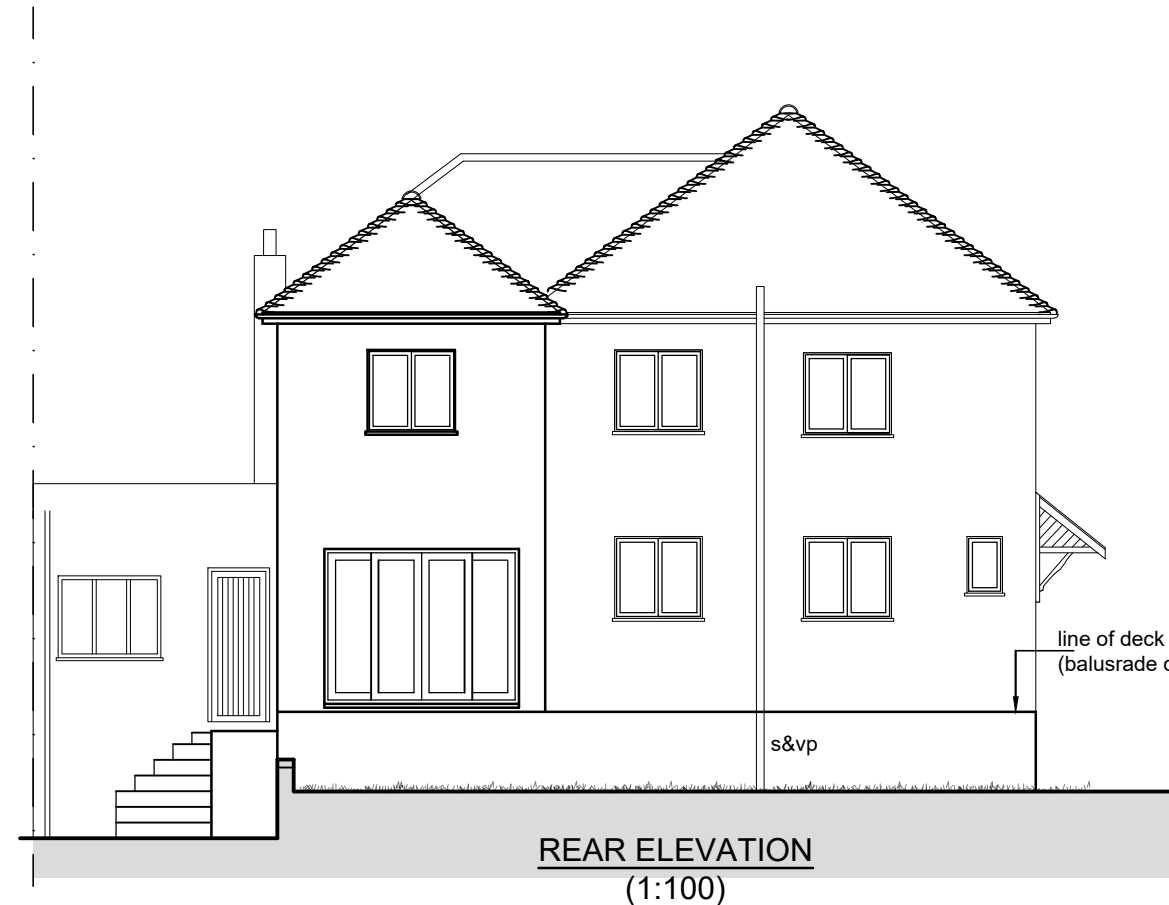

Date	No	Revision
Penfold Project Services		
Epmarket, Wrotham Road, Meopham, Kent, DA13 0JH Telephone: 01474 816690 e-mail: apenfold448@btinternet.com		
Job Title:	84 LEWIS ROAD ISTEAD RISE GRAVESED KENT DA13 9JG	
Dwg Title:	PLAN & ELEVATIONS AS EXISTING	
Scale:	1:50 & 1:100 @ A2	
Dwg No.:	01	
Date:	February 2025	