



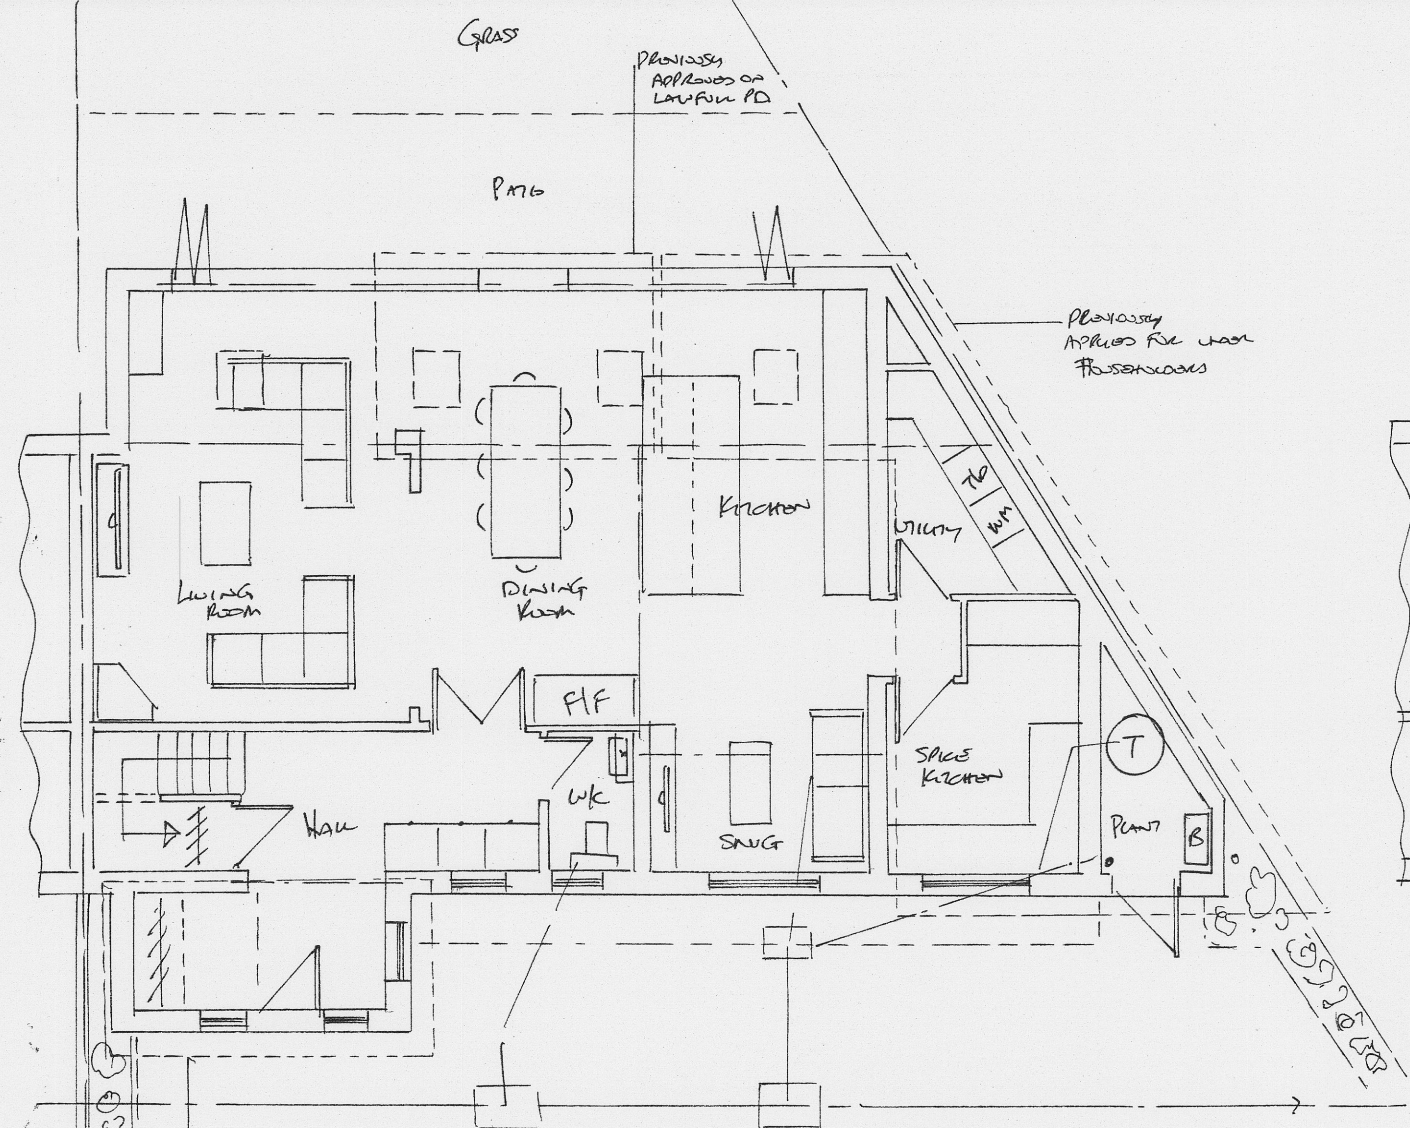

Proposed Ground Floor GA

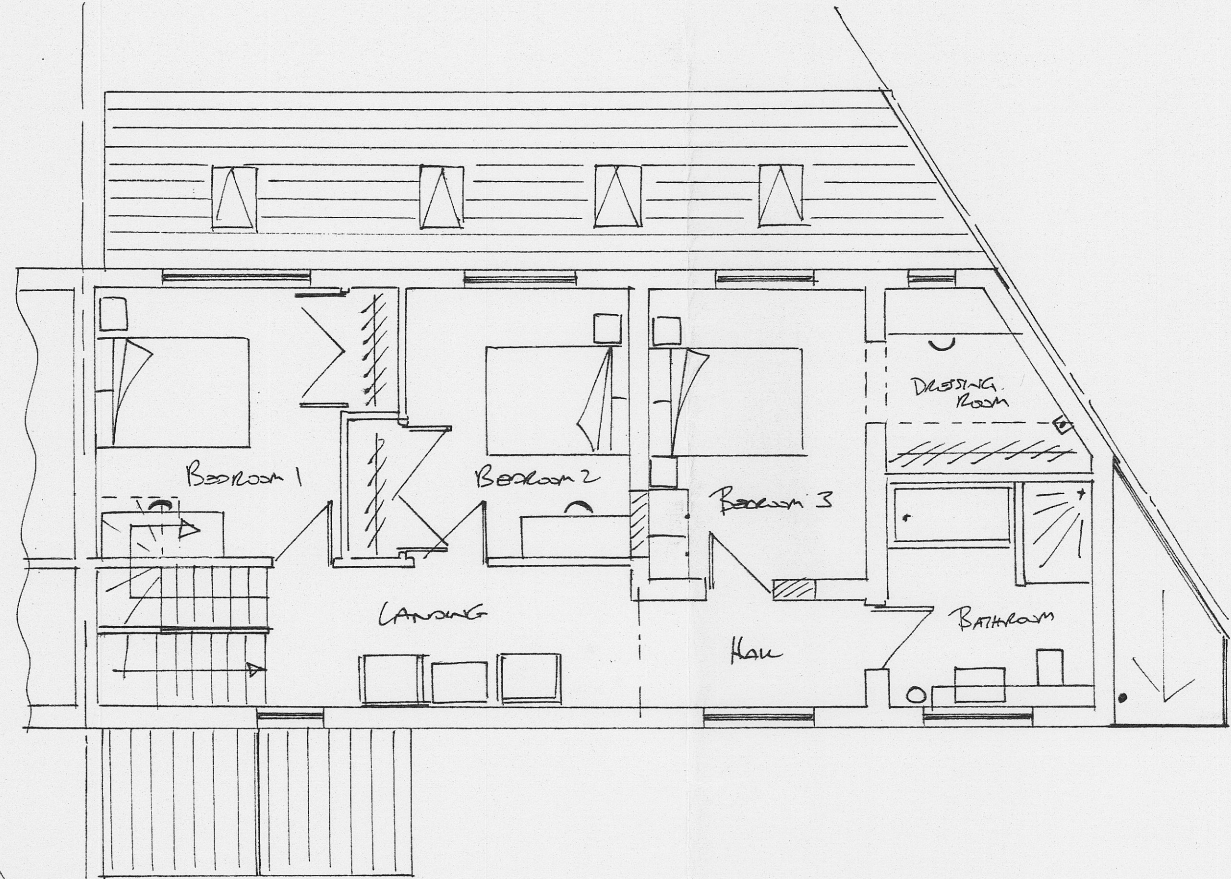

Proposed First Floor GA

