


165875N

564650E

564676E

165875N

Whitehill Road

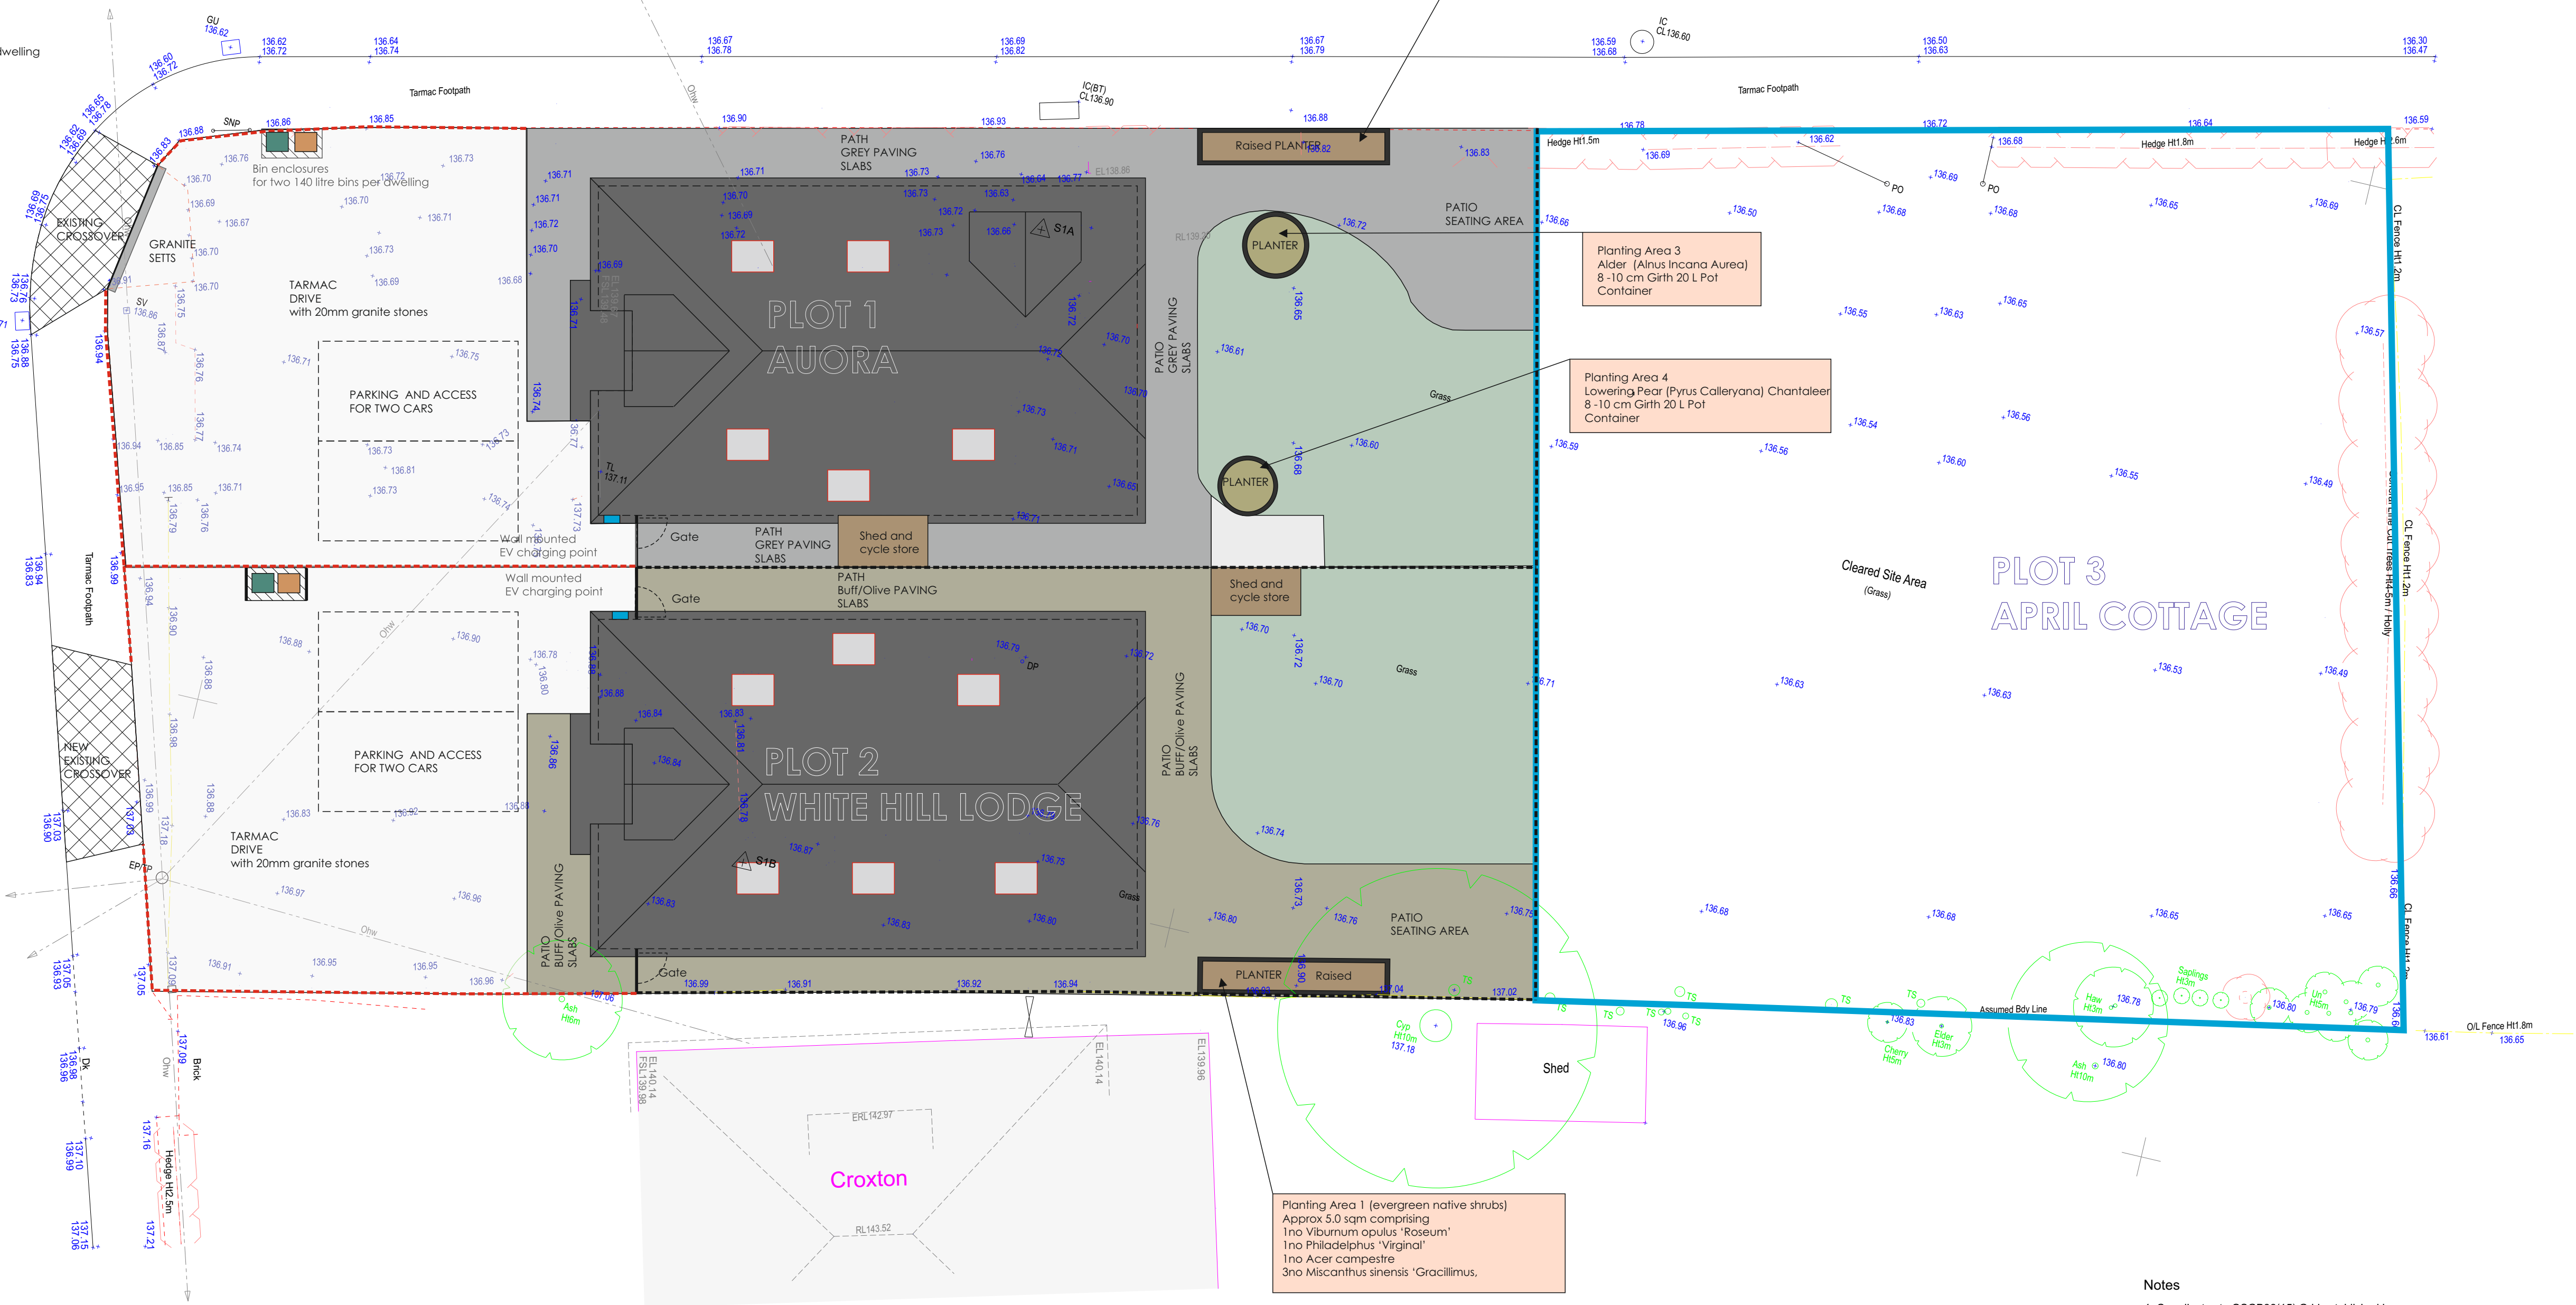

Proposed Topographical Site Plan - 1:100

564650E

564650E

Legend


- LC - Lighting Column
- EP - Electricity Pole
- TP - Telegraph Pole
- SNP - Street Name Plate
- DP - Downpipe
- SVP - Soil Vent Pipe
- PO - Post
- SV - Stop Valve
- IC - Inspection Cover
- BT - British Telecom
- GU - Gully
- OHW - Overhead Wire
- DK - Drop Kerb
- TS - Tree Stump

Fences

- CB - Closed Boarded
- CP - Chestnut Paling
- CL - Chain Linked
- OL - Overlap
- PR - Post/Rail
- PVR - Post V/Rail

Levels

- FL - Floor Level
- TL - Threshold Level
- RL - Ridge Level
- EL - Eaves Level
- ERL - Edge Roof Level
- FSL - Fascia Soffit

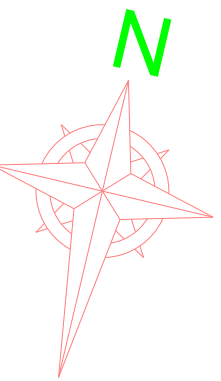

35


LEGEND

- Grey concrete paving slabs
- Buff/olive concrete paving slabs
- Tarmac driveways with 20mm granite stones
- Grass
- 200mm high close board panel fencing with concrete posts
- 1200mm high close board panel fencing with concrete posts

Notes

- Coordinates to OSGB36(15) Grid established by GPS Observations using the OS Active Network
- Levels based on OS(GPS) Datum established by GPS Observations using the OS Active Network
- Tree Girths plotted to scale with approx heights indicated. Species may require expert verification

SURVEY STATIONS			
Name	Easting	Northing	Height
S1	564610.614	165859.448	136.845
S2	564657.793	165860.615	136.753
S1A	564642.885	165860.286	136.680
S1B	564639.224	165849.146	136.801

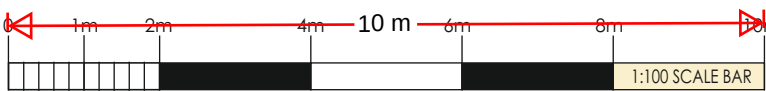

- D. Hard and soft landscaping added
- C. Finalised proposal
- B. Revised roof configuration
- A. Revised layout

REVISIONS	DATE	BY	CHKD
1	1:100	165850N	RFW
2	January 2026		RFW

Proposed Topographical Site Plan

PROJECT
Proposed 2 No New Dwellings
Under Whitehill Road Meopham Kent
Kent DA13 0NY
for: Mr K and Mr M Gilleeny

WARD + ASSOCIATES
LIME TREE HOUSE PROSPECT ROAD
HYTHE KENT C121 5NN

M: 07771 863940
E: roger@wardassociates.co.uk W: www.wardassociates.co.uk

0720.WD.02b