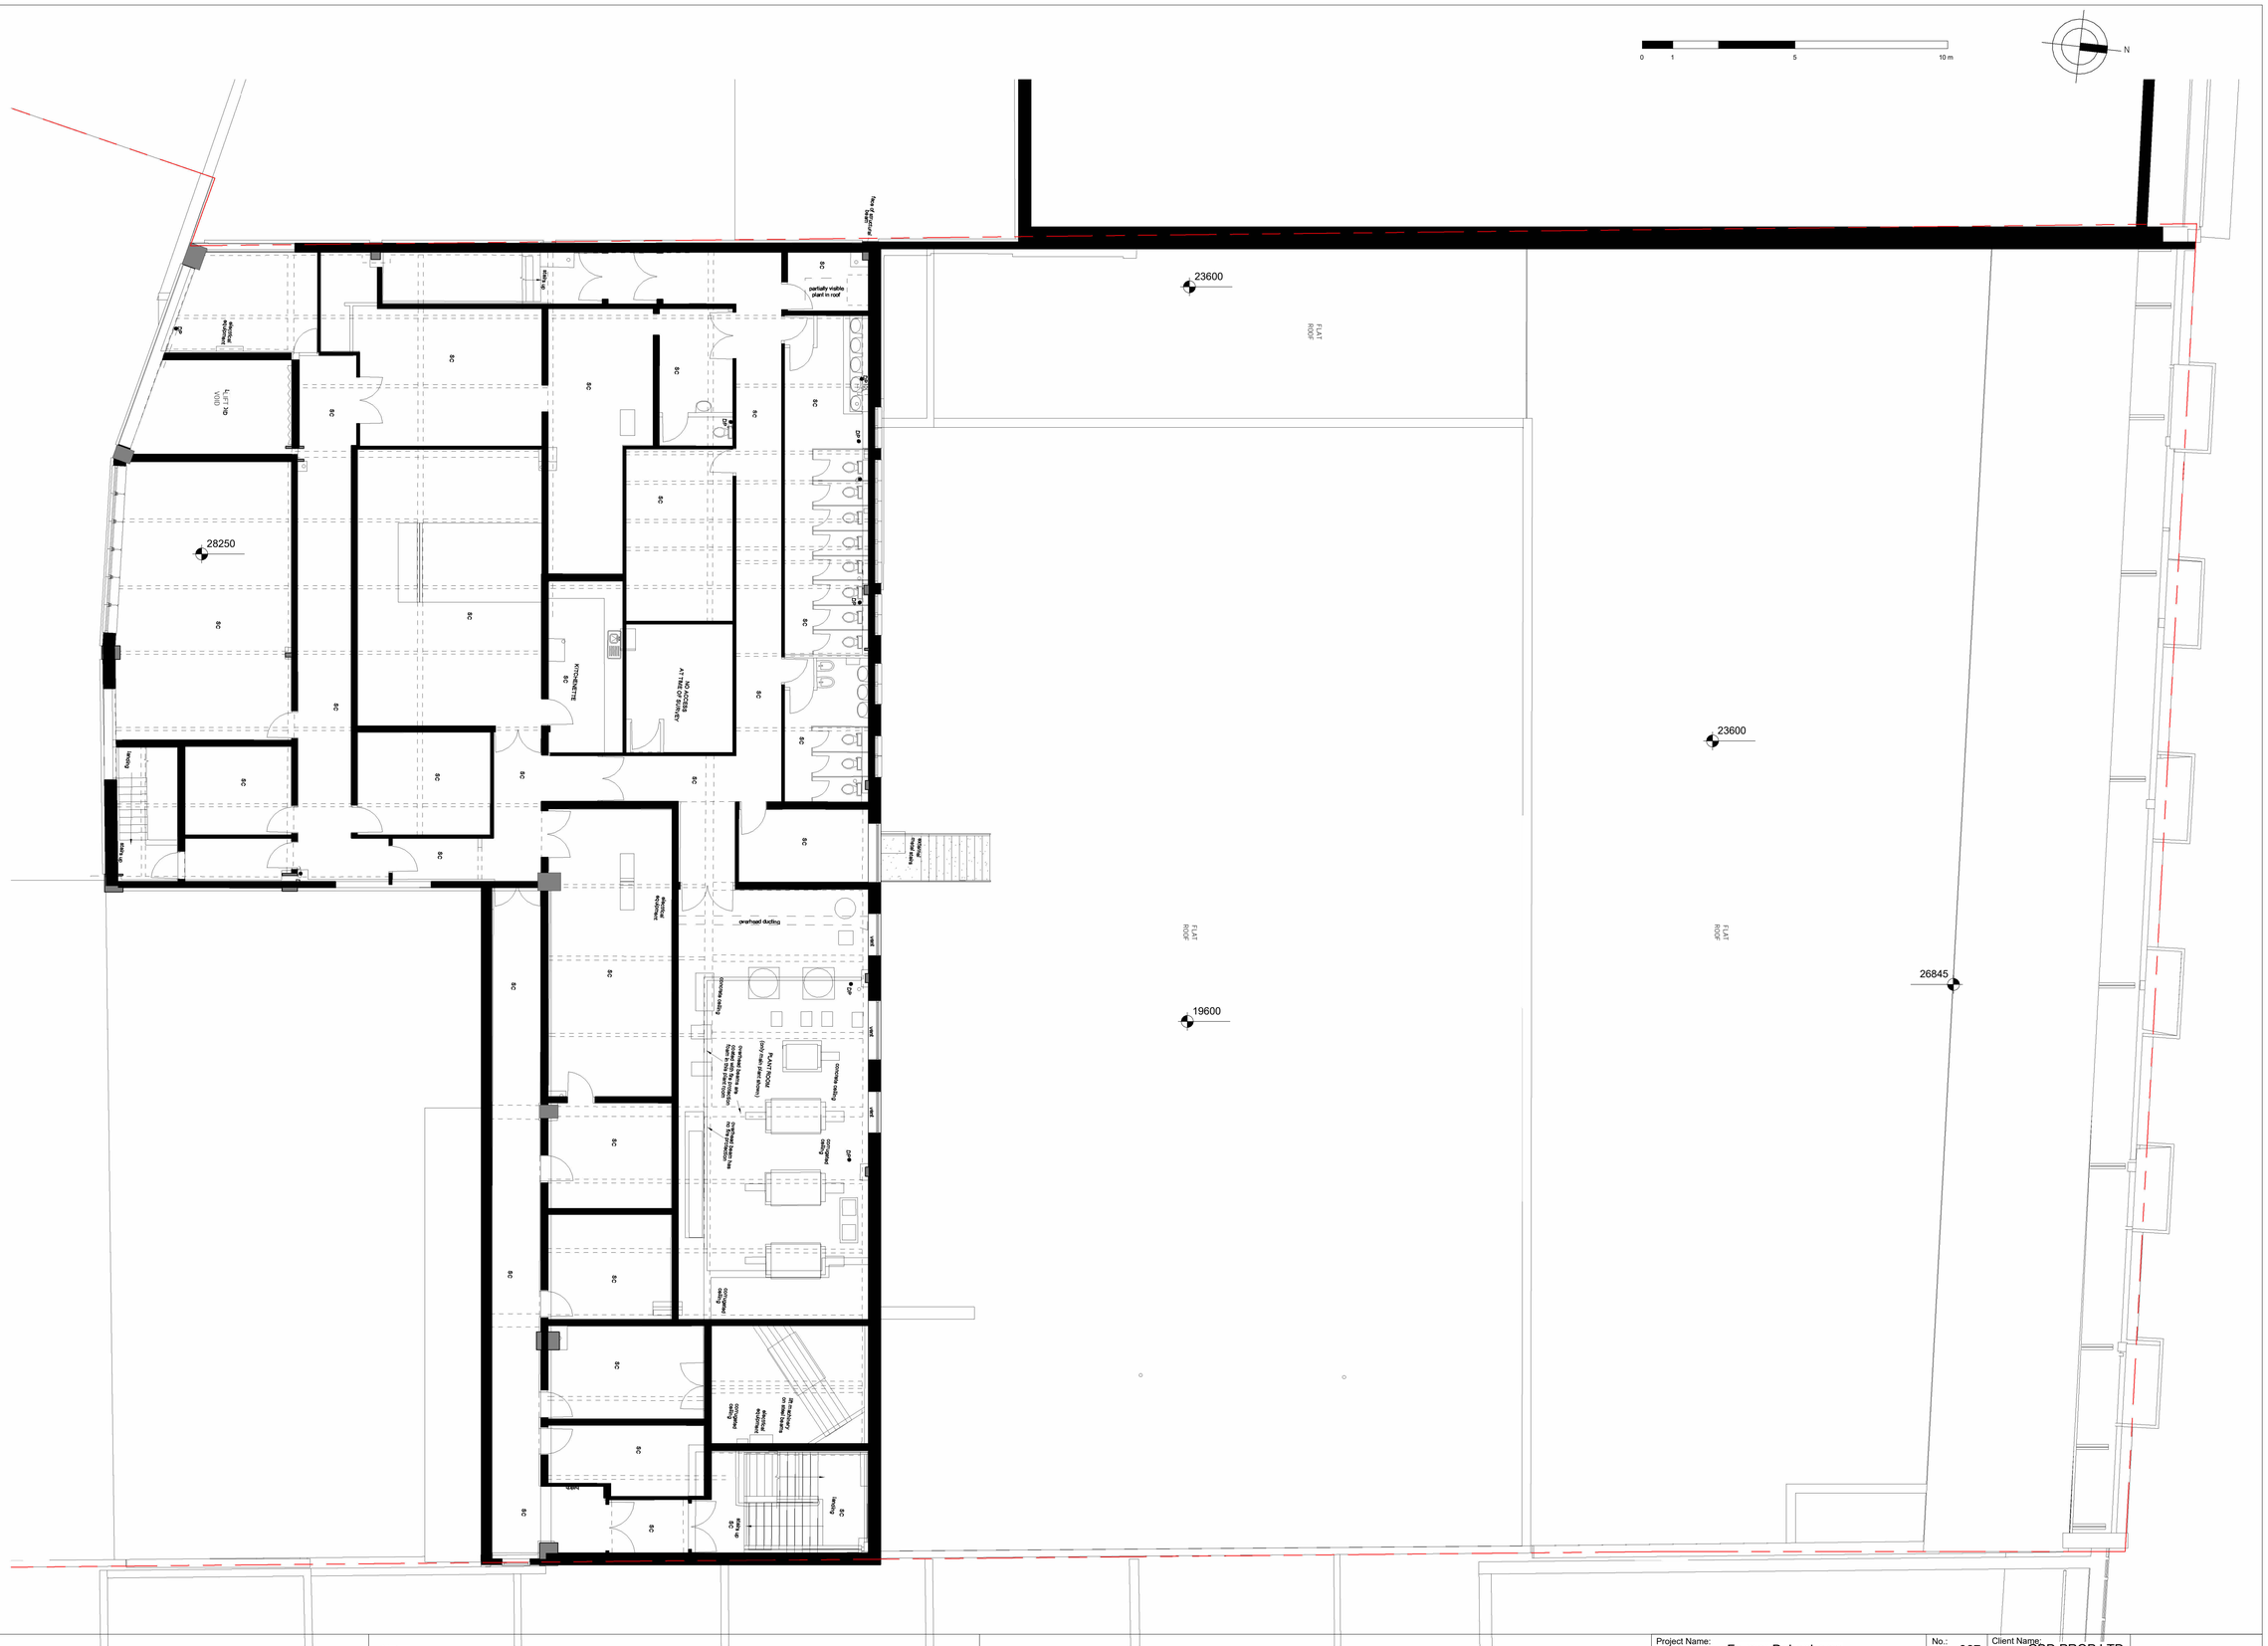
0
1
5
10 m
N
23600
FLAT ROOF
partially visible plant in roof
28250
LIFT Dn. VOID
KITCHENETTE
ATTIC OF BELOW
Roofing
Roofing Fabric
23600
FLAT ROOF
FLAT ROOF
FLAT ROOF
26845
19600
gearhead ducting
Roofing Fabric
Roofing Fabric
Roofing Fabric