


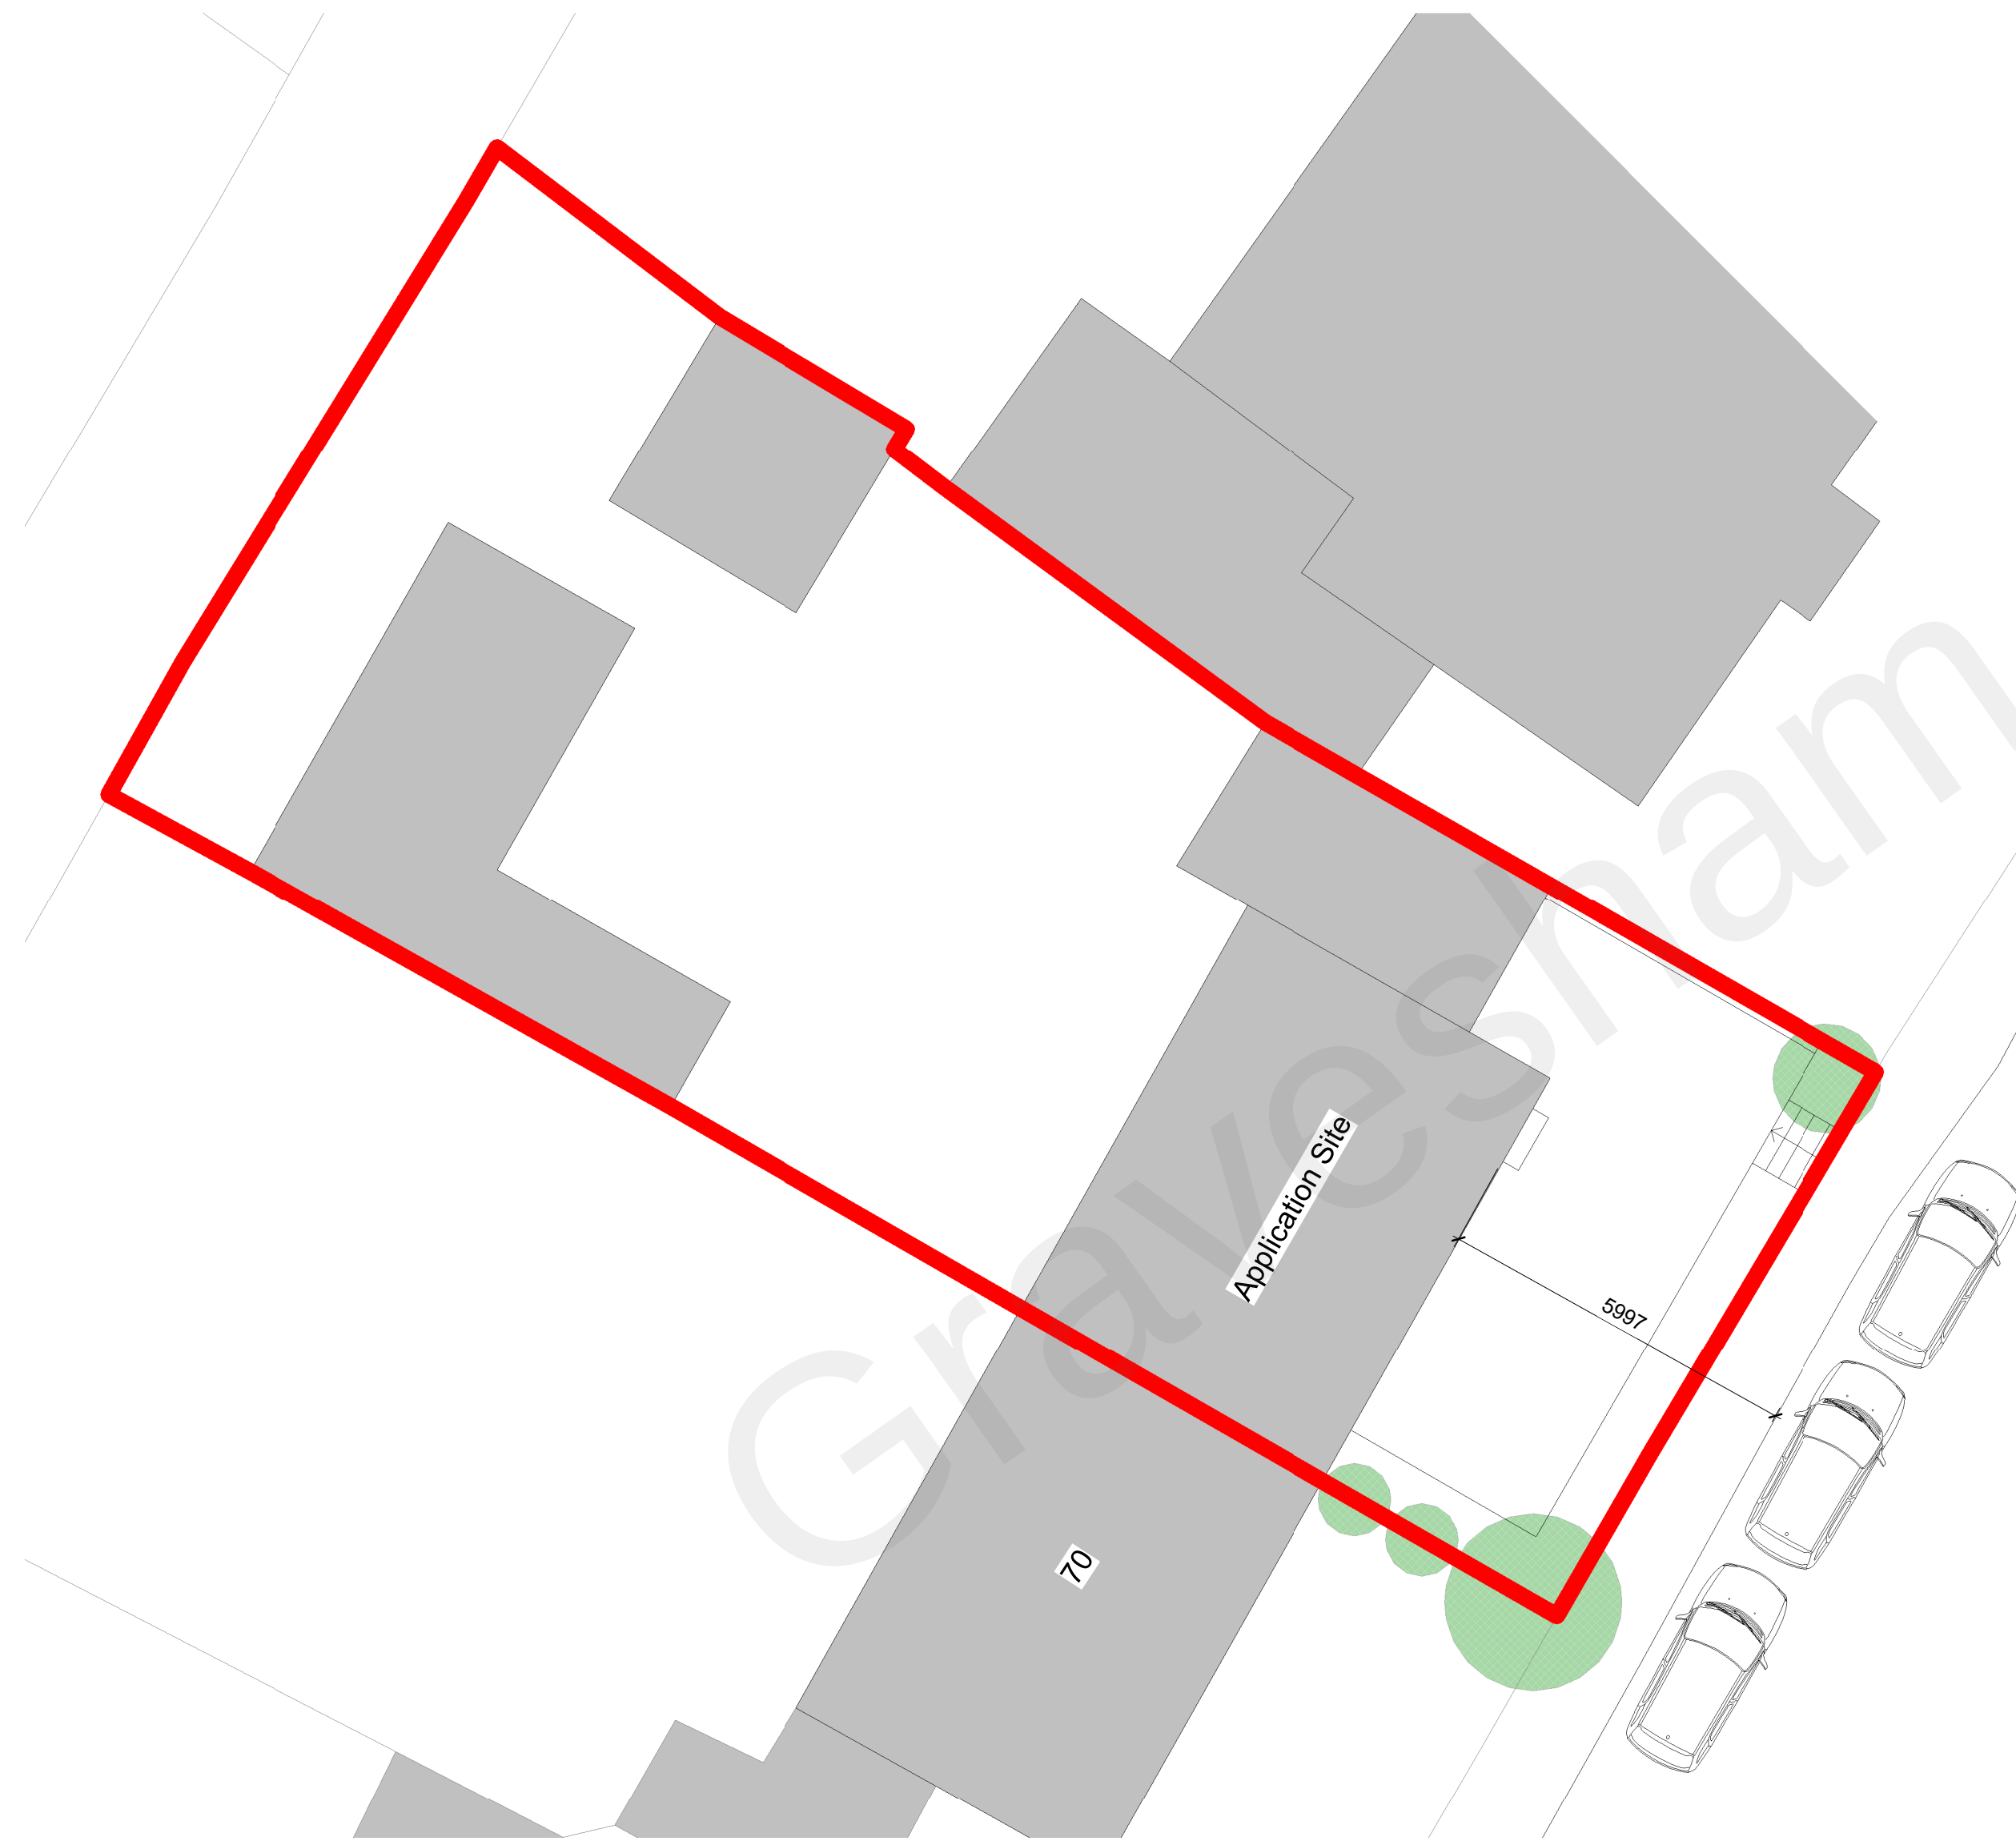
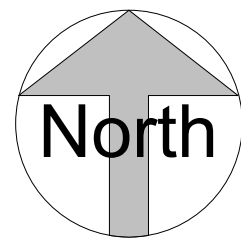


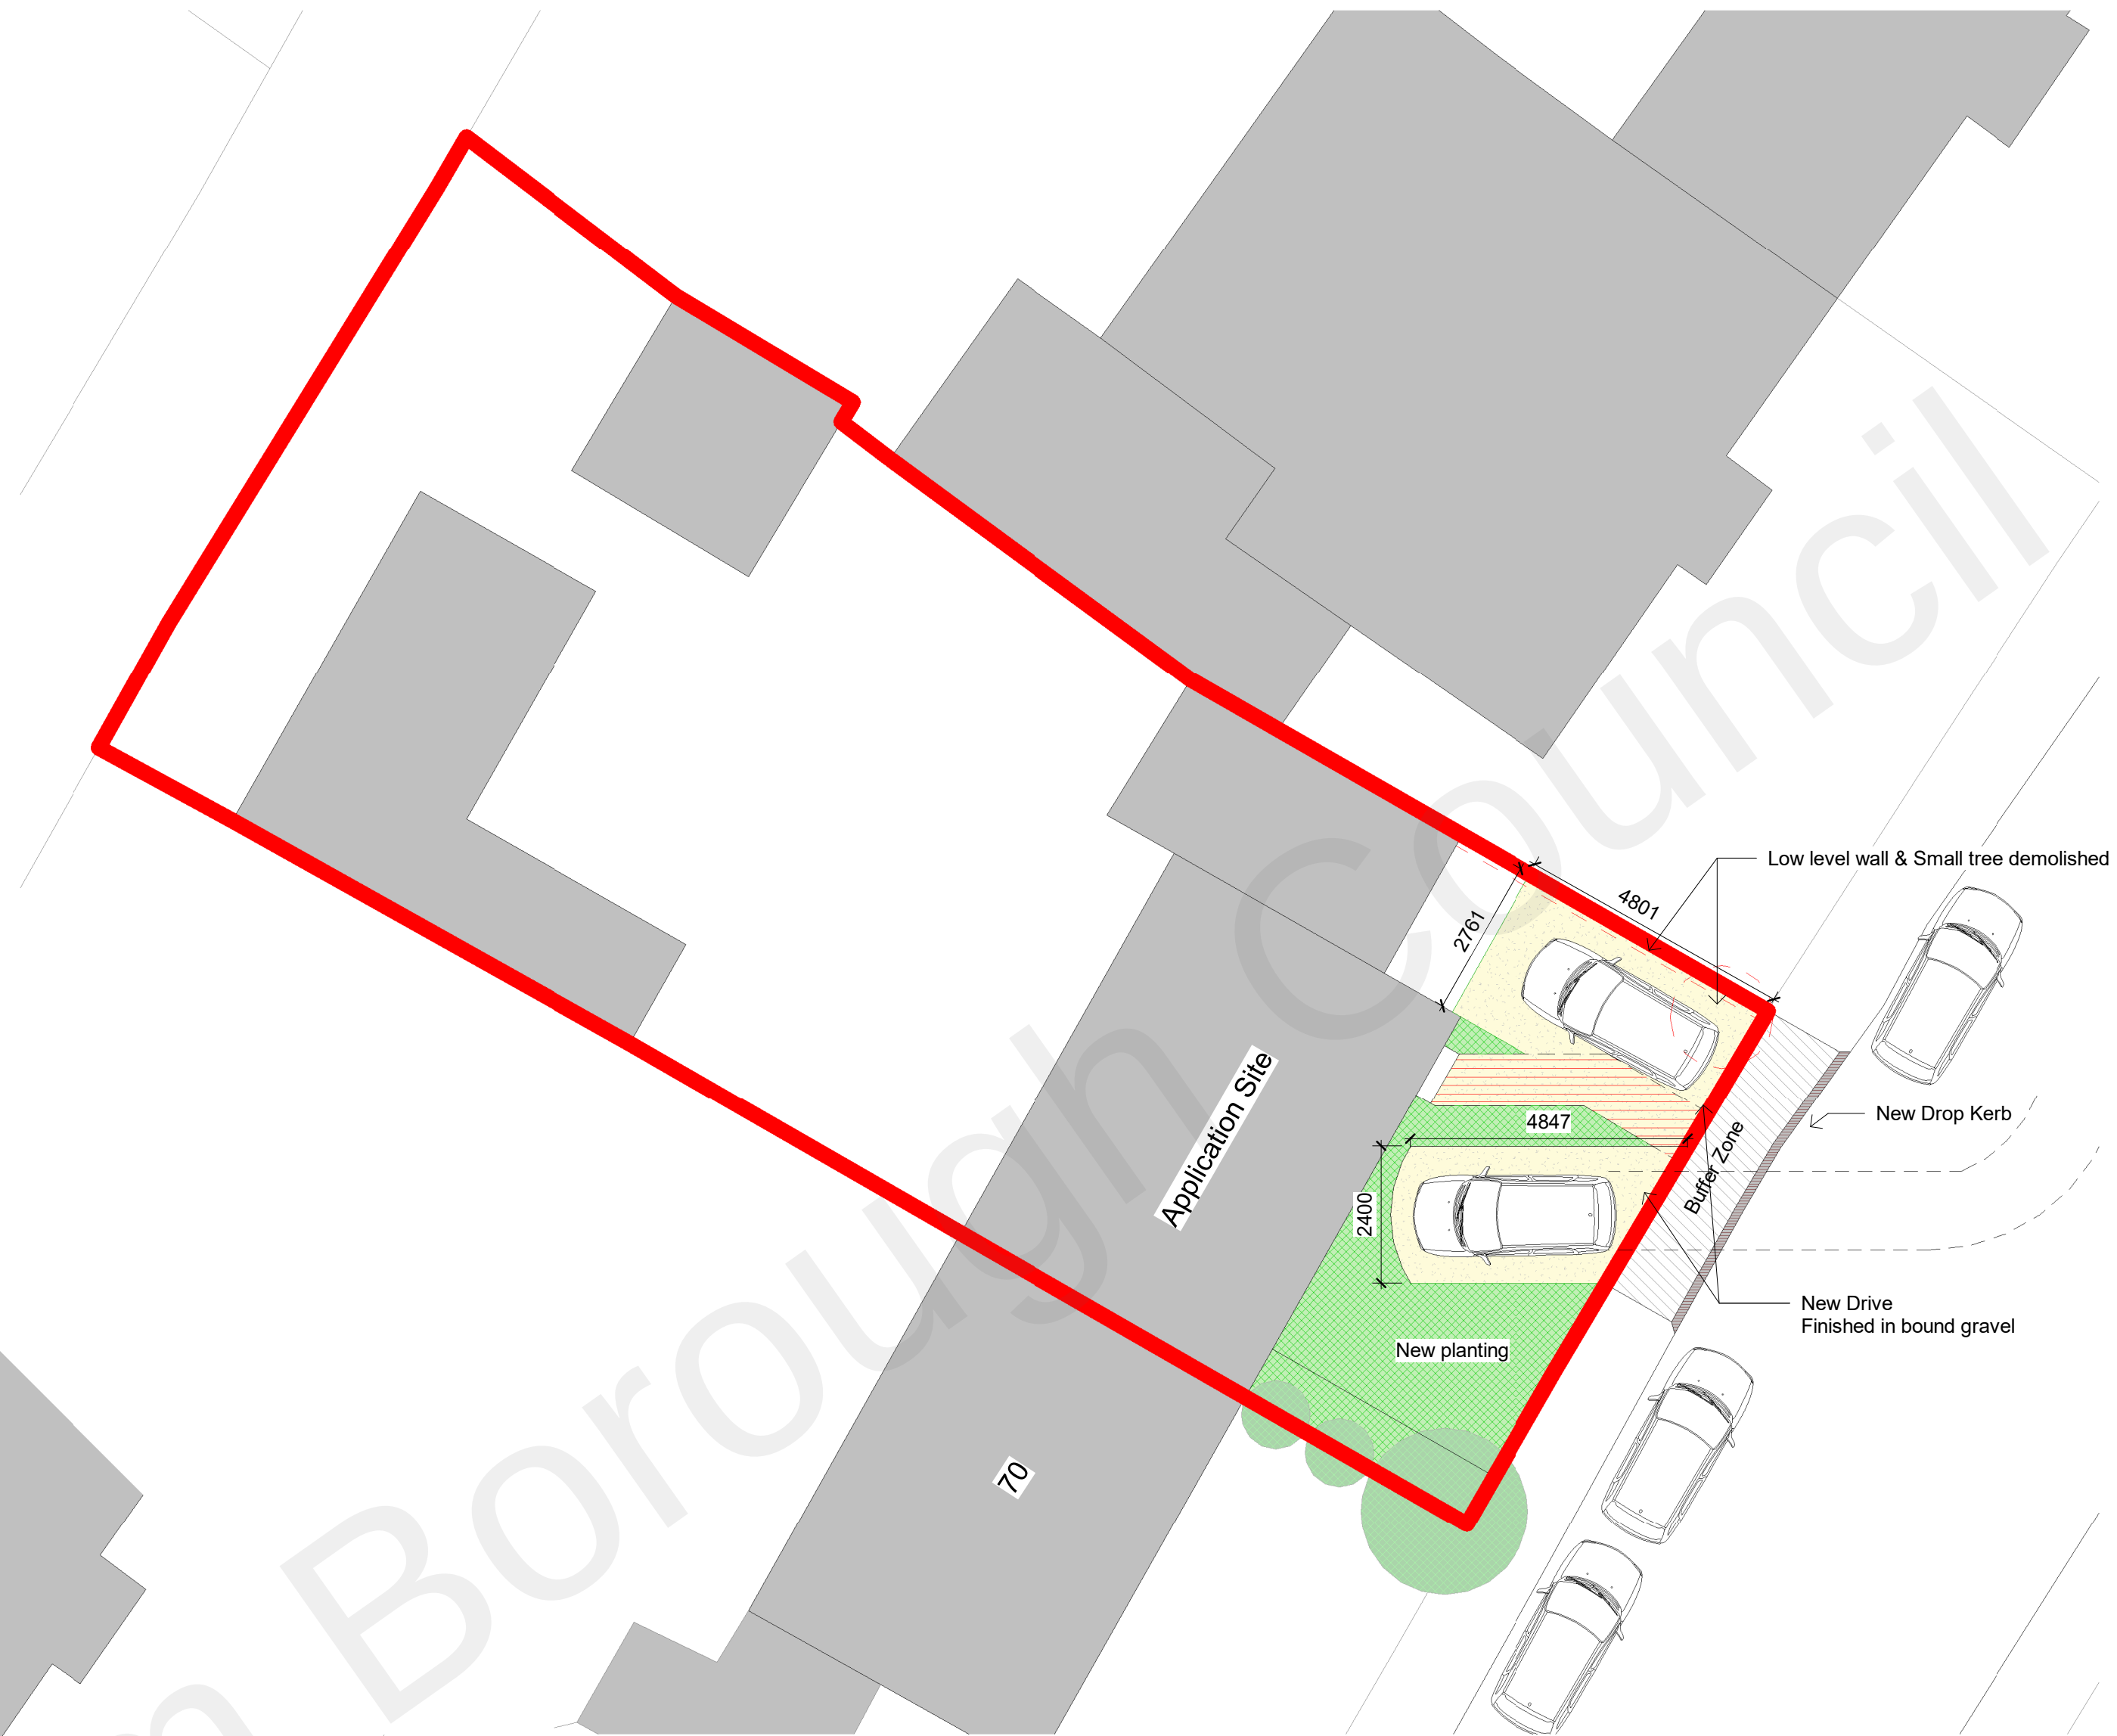



2 Existing Plan
1 : 100

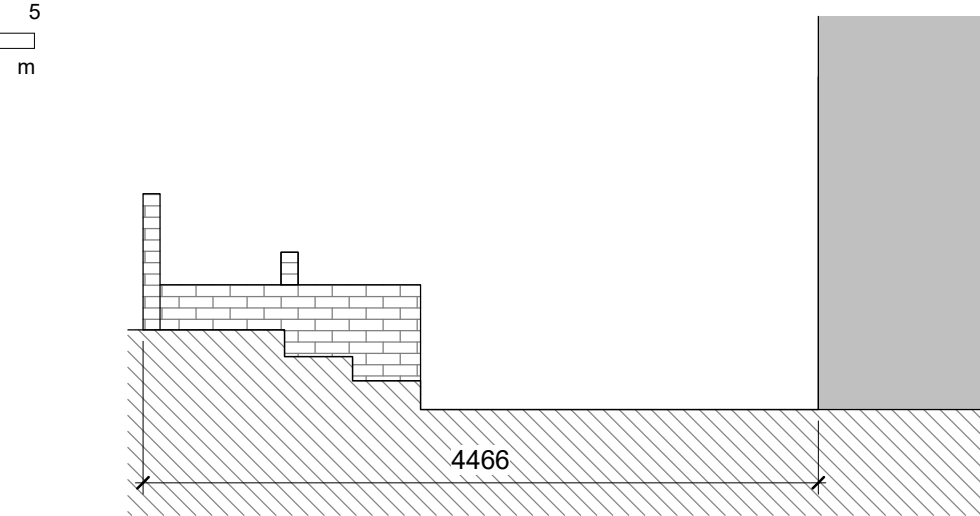

3 Proposed Plan
1 : 100

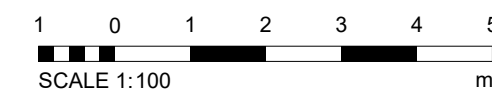

Indicative Existing Section
1 : 50

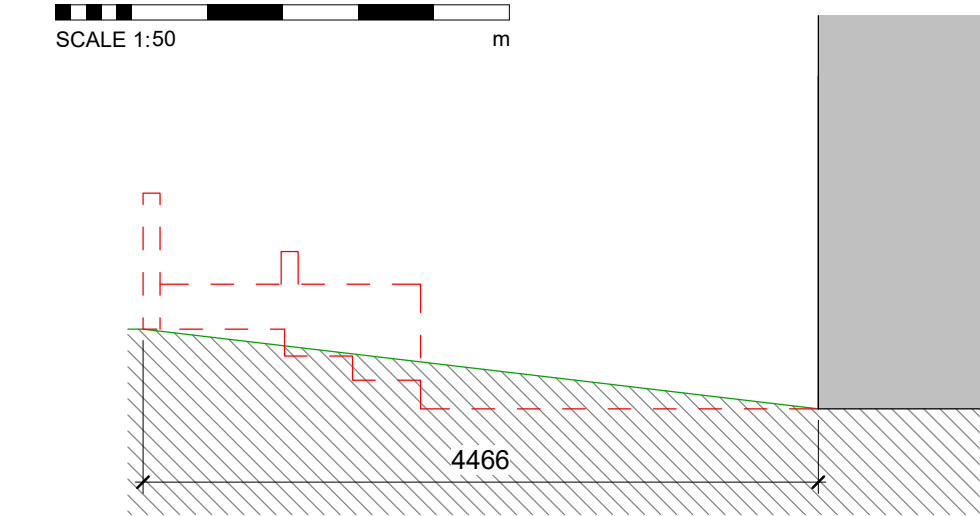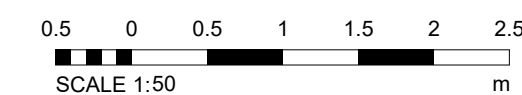

Indicative Proposed Section
1 : 50



Section Key:
--- Demolition
--- New

Key:
--- Site Boundary
--- Access/Egress
--- Demolition

2	Planning Resubmission	29/10/2022
1	Planning Submission	25/06/2022
Rev	Description	Date

Project Status :
Planning

PROJECT
New Driveway

PROJECT ADDRESS
68 Jubilee Crescent, DA12 4JH, Gravesend

TITLE
Proposed & Existing Drawings

DRAWN BY DU	DATE 23/10/2022
SCALE (@ A1) As indicated	PROJECT NUMBER 6822
DRAWING NUMBER 6822-PL-02	REV 2