


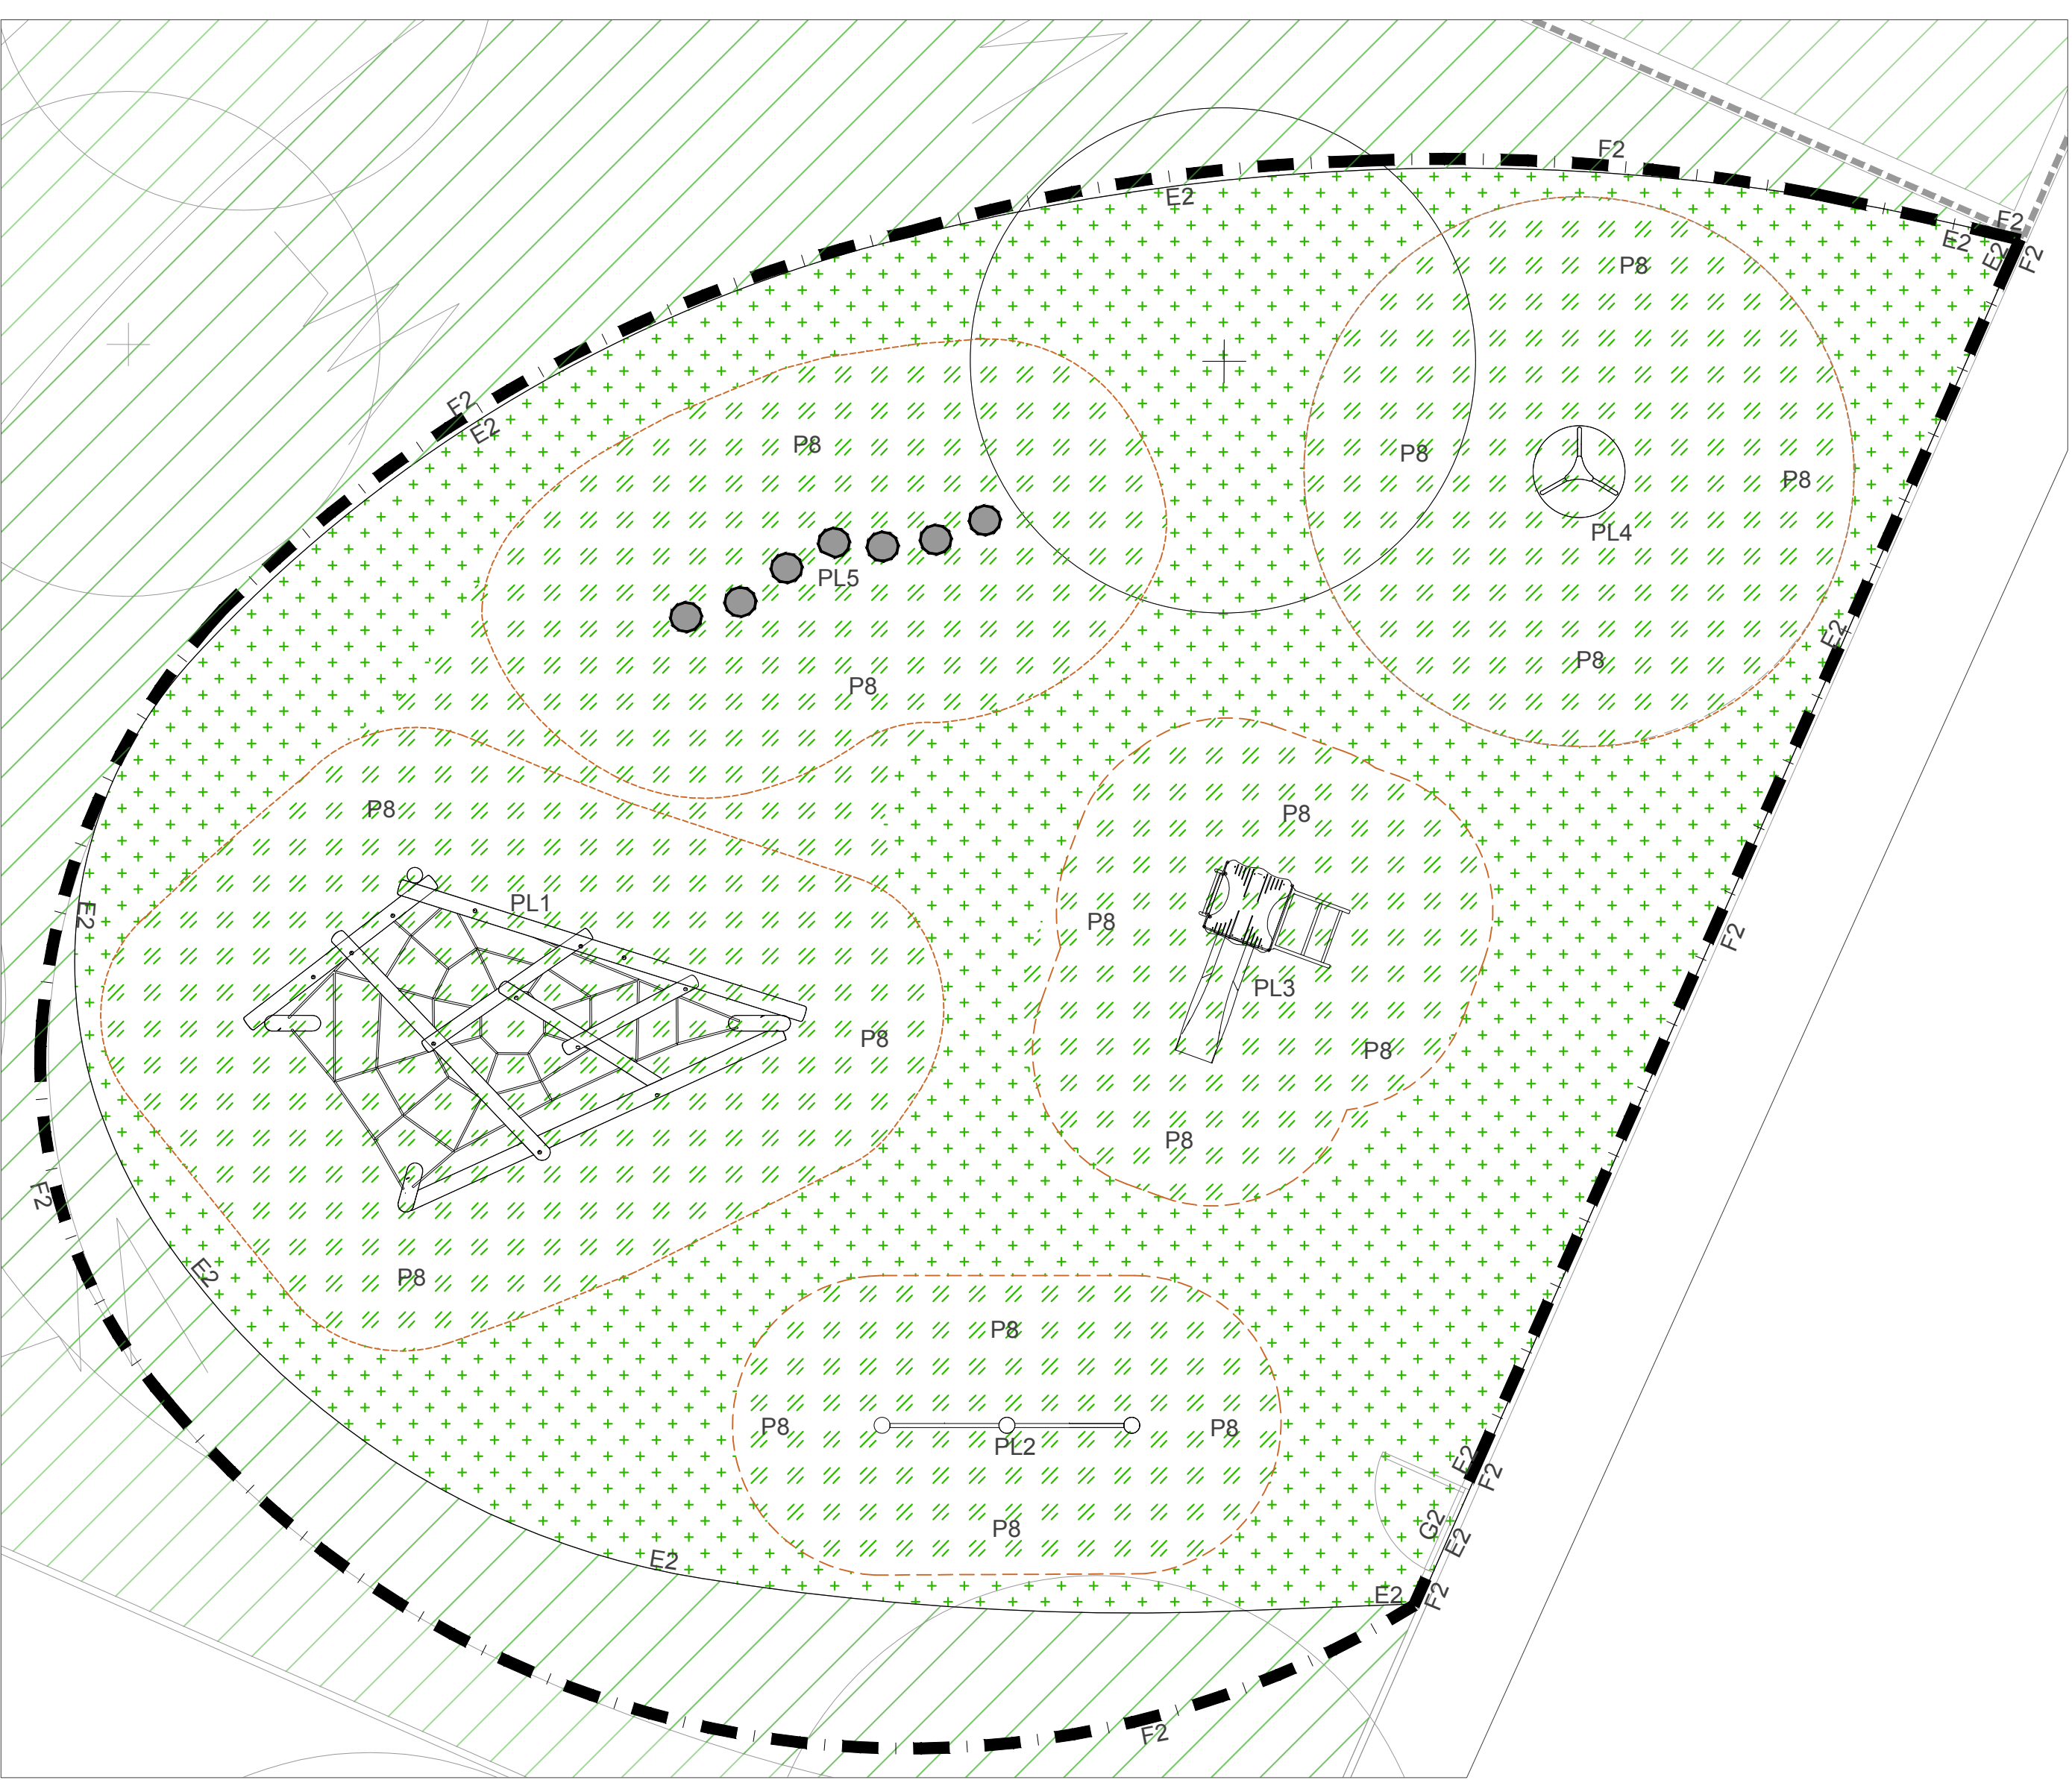

1 Play Area 1
L1007L06



2 Play Area 2
L1007L06



3 Fitness area
L1007L06

- KEY:
- Proposed trees. Refer to planting schedule for tree species.
 - Proposed planting. Refer to planting schedule for planting mixes and species.
 - Lawn (refer to planting plan)

- Surfacing:
- Bonded Rubber Mulch. Beneath play equipment. Complies with BS7188. Manufacturer: GCL Products or similar and approved.
 - Metal edge. 'Aluexcel' 120mm Aluminium edging (Ref: 101028) Kinley Systems or similar and approved.
 - 1m high metal playtime fencing. Colour: Blue RAL 5010 by Jacksons Fencing similar and approved. Gates to match fence material and height.
 - 1m high metal self closing playtime gate to match F2 fence by Jacksons Fencing; or similar approved.
 - Play equipment spacing boundary. Zone to be free of any obstructions and upstands.

- Play Area 1 - Fenced play ground to comply with BS EN 1176 and BSEN1177:
- PL1 Jungle Climber Little Monkeys - Spider Monkey JC by Playdale; www.playdale.co.uk or similar and approved. Impact area determined by dashed line. Critical fall height 1.95m.
 - PL2 Climbers - Swing Bars (CIX3) by Playdale; www.playdale.co.uk or similar and approved. Impact area determined by dashed line. Critical fall height 1.85m.
 - PL3 Little City - Seoul by Playdale; www.playdale.co.uk or similar and approved. Impact area determined by dashed line. Critical fall height 0.55m.
 - PL4 Movers - Mini Orbiter by Playdale; www.playdale.co.uk or similar and approved. Impact area determined by dashed line. Critical fall height 0.55m.
 - PL5 Adventure trail - Log walk. Varying heights by Playdale. 600mm max height for Health & Safety. Suitable for age group 0-4 years. www.playdale.co.uk. Critical fall height 0.2m.


- Play Area 2 - Play equipment adjacent to 24-35 ST Patrick's Gardens to comply with BS EN 1176 and BSEN1177:
- PL6 Stepping stones. Caledonian mixed glacial boulders - to BS EN 1176-1. Size: 550mm min length x 200mm min height; 1200mm max. length x 600mm max. height; Manufacturer: Playdale; www.playdale.co.uk. Note: stones to be placed max 400mm and min 200mm apart. Critical fall height 0.6m.
 - PL7 Climbing tree trunk. Bark to be sanded to remove sharp edges and all cut ends to be sanded smooth; Size: Min trunk size 500mm with several branches of at least 200mm; Method of fixing: to manufacturers details; Manufacturer: www.copperbeechplay.co.uk. Note: Highest point of tree trunk to and critical fall height to be less than 1.5m above ground level.

- Fitness Area to comply with BS EN 1176 and BSEN1177:
- GE1 Cardio Multi Gym by The great outdoor gym company similar and approved. Critical fall height 0.53m.
 - GE2 Cross Trainer by The great outdoor gym company similar and approved. Critical fall height 0.36m.
 - GE3 Single Pull Up Bar by The great outdoor gym company similar and approved. Critical fall height 0.95m.


- General Notes
- For proposed GA refer to Davis Landscape Architecture (DLA) drawing number L1007L04.
 - For proposed planting scheme refer to the following planting plans:
For Trees an Hedging DLAL1007L01A
For Planting mixes DLAL1007L02A & L03A
 - For proposed levels scheme refer to Gurney Consulting Engineers drawing 11270-500
 - For landscape sections refer to Davis Landscape Architecture drawing number - L1007D01-D07
 - All the planting and trees should be sourced from reputable UK suppliers.
 - All play equipment should be sourced and installed by a qualified supplier / manufacturer.



- NOTES:
- This drawing is to be read in conjunction with all relevant contract documentation from the design team, with any conflicting information to be brought to the attention of Davis Landscape Ltd in writing before commencing on site.
 - The contractor is to check and verify all levels and dimensions before construction. Any discrepancies are to be brought to the attention of Davis Landscape Ltd in writing before commencing on site.
 - All dimensions in mm, unless otherwise stated.
 - Do not scale from this drawing.
 - All sub base and concrete specification, fixings, brackets & the like to Engineers' details & specification.
 - We are not liable for the detailed design of above ground drainage, ground drainage, sub-bases, foundations, retaining structures, fall from height barriers and building waterproofing details.
 - All proprietary products shall be installed in accordance with manufacturers written instructions.
 - Submit Shop drawings for Davis Landscape Ltd approval before constructing any bespoke landscape item.

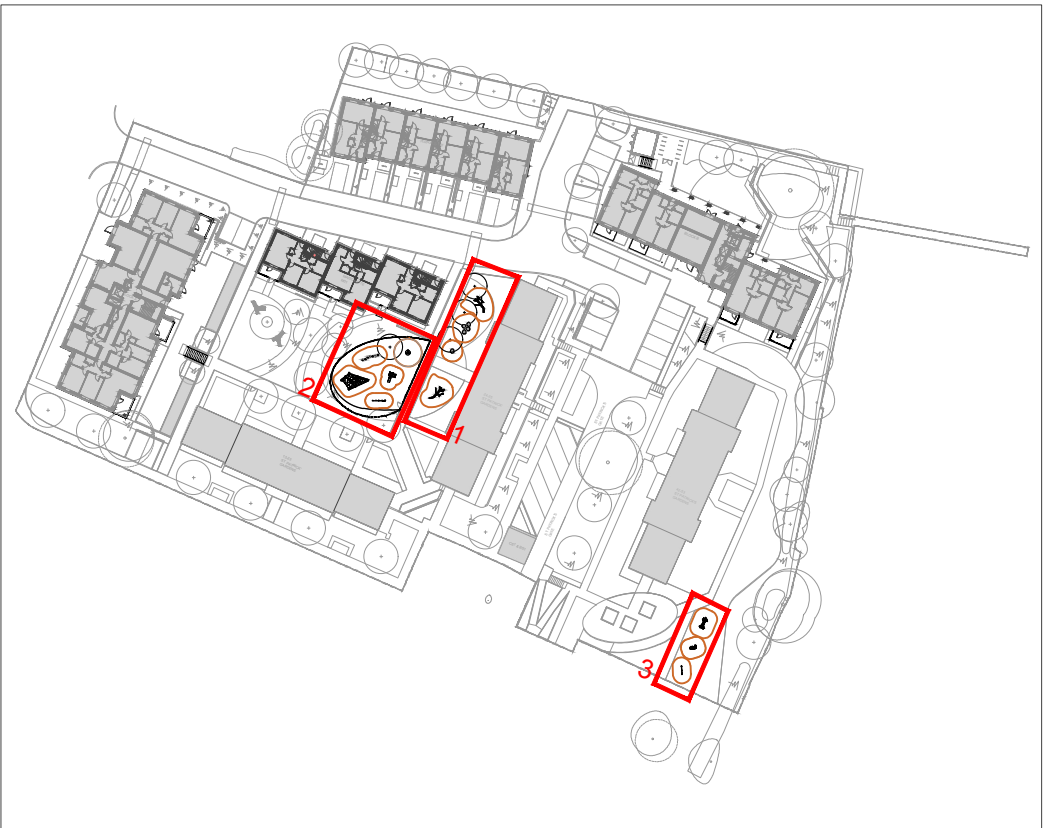

Play and Fitness location Plan (NTS)

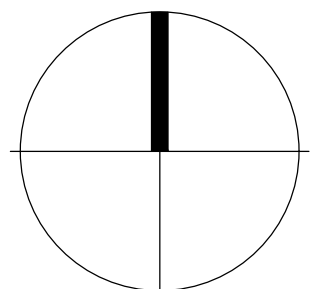

FOR CONDITIONS

Rev	Description	Date	By

Davis Landscape Architecture	
15 Iliffe Yard, London, SE17 3QA	
020 7277 1035	
mail@davisla.com	www.davisla.com
Client	
Oakwood Building Contractors	
Job Title	
St. Columbas Close, Gravesend	
Drawing Title	
Play and Fitness Areas	
Scale: 1:50@A0	Drawn : BA
Date: 06/06/24	Checked: SJ
Drawing No.: L1007L06	Rev.: -