




1 Existing car park entrance
1 : 50

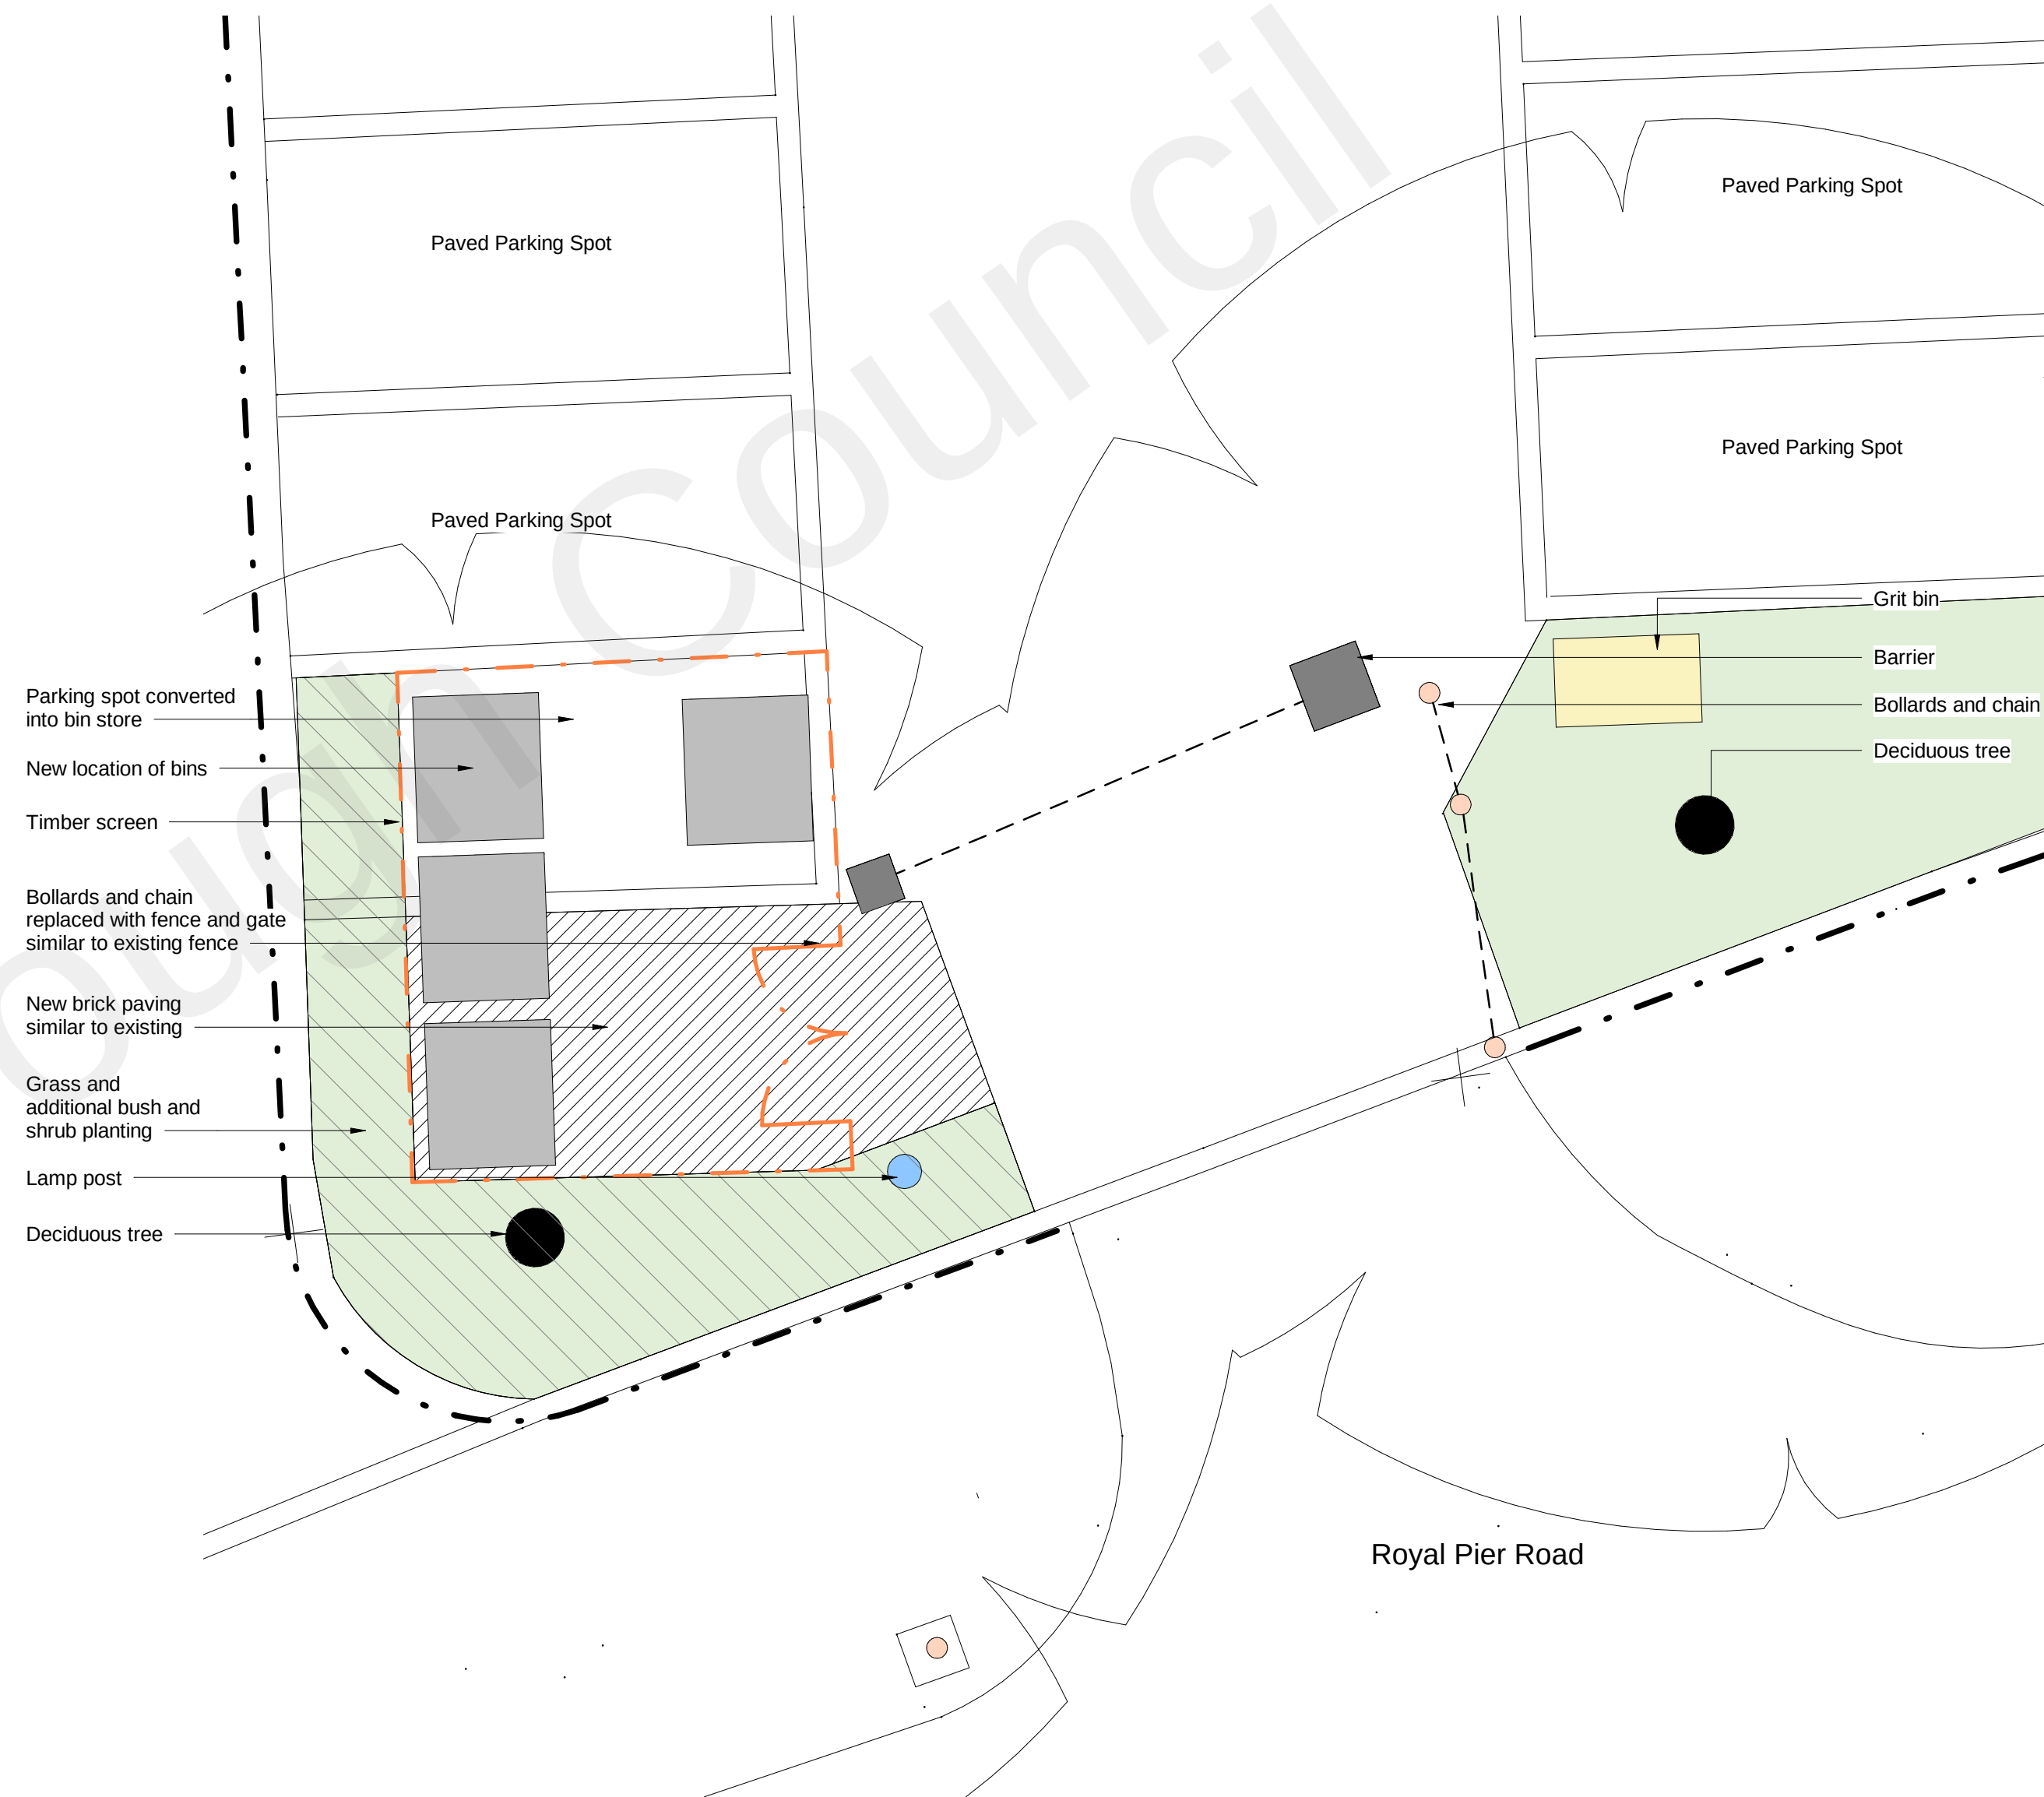

2 Proposed bin store
1 : 50