
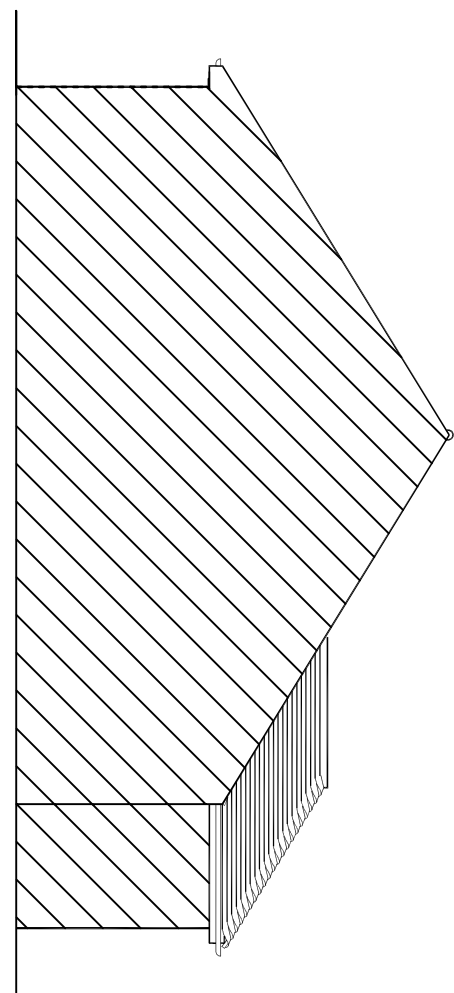
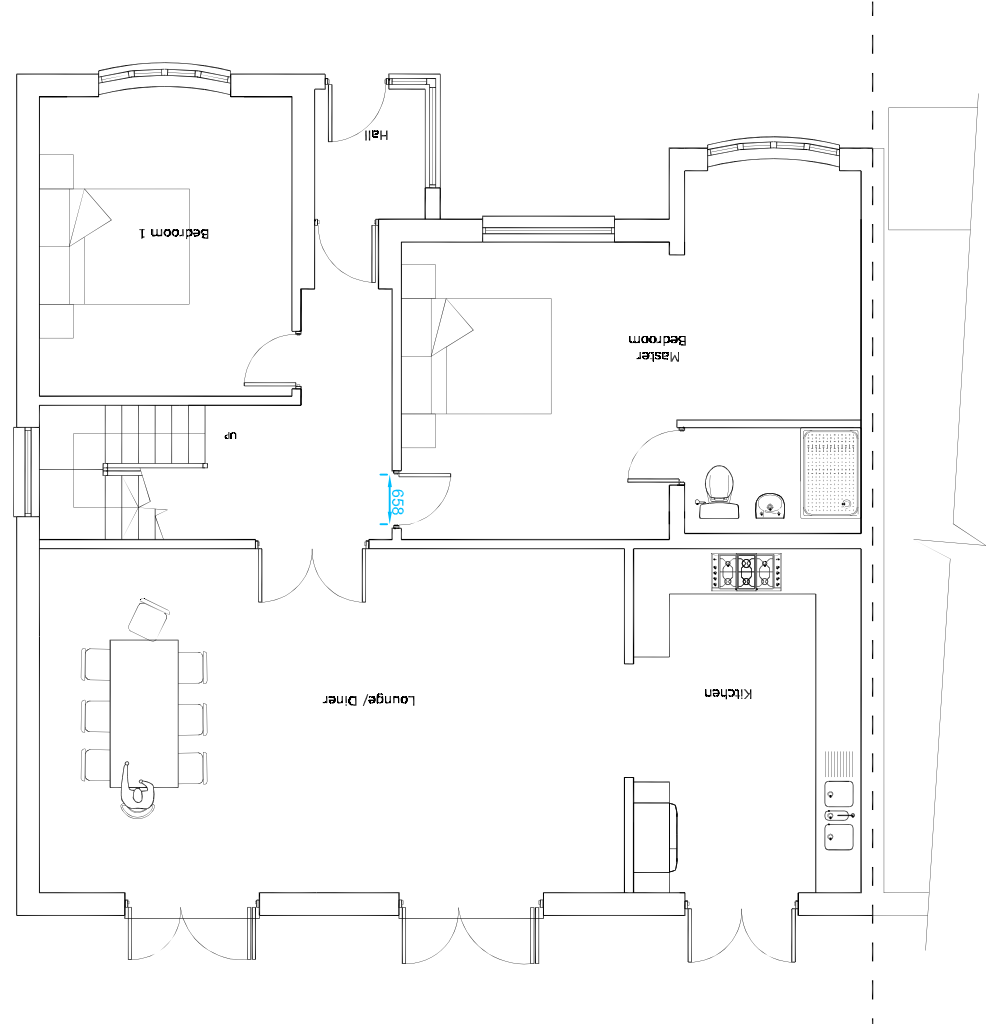
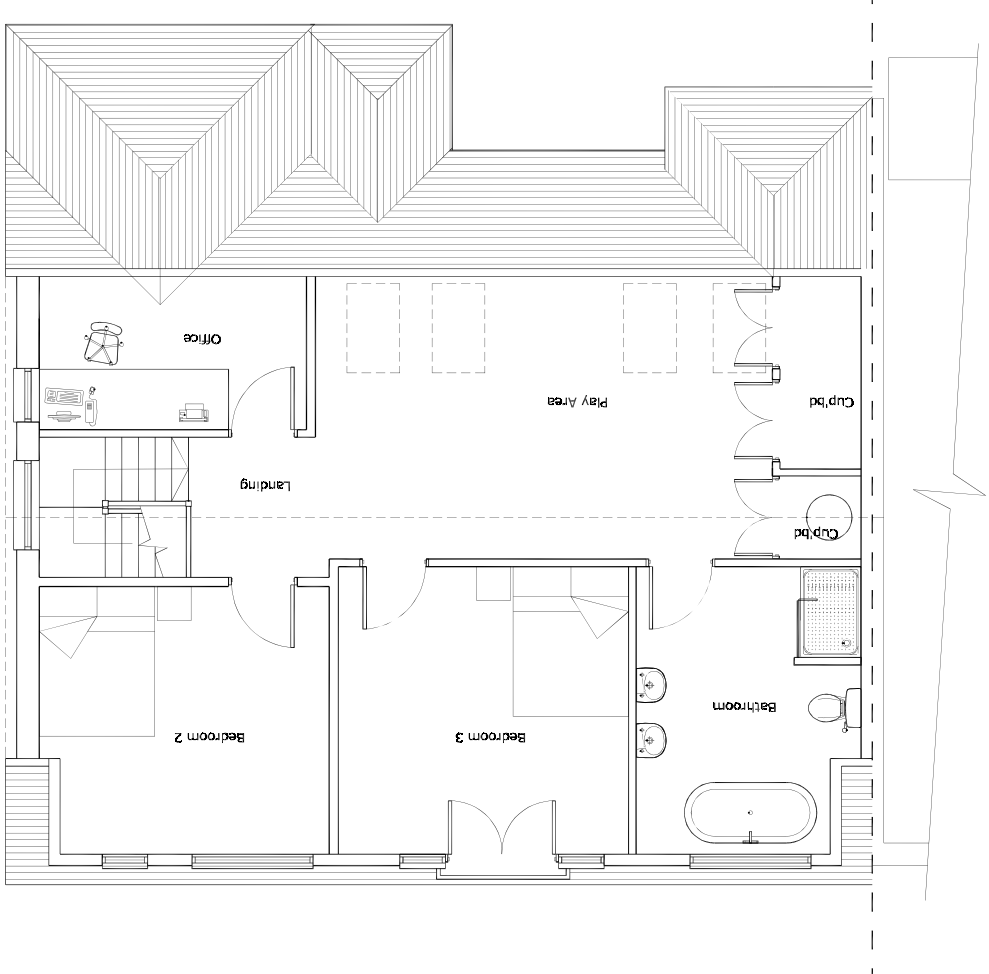
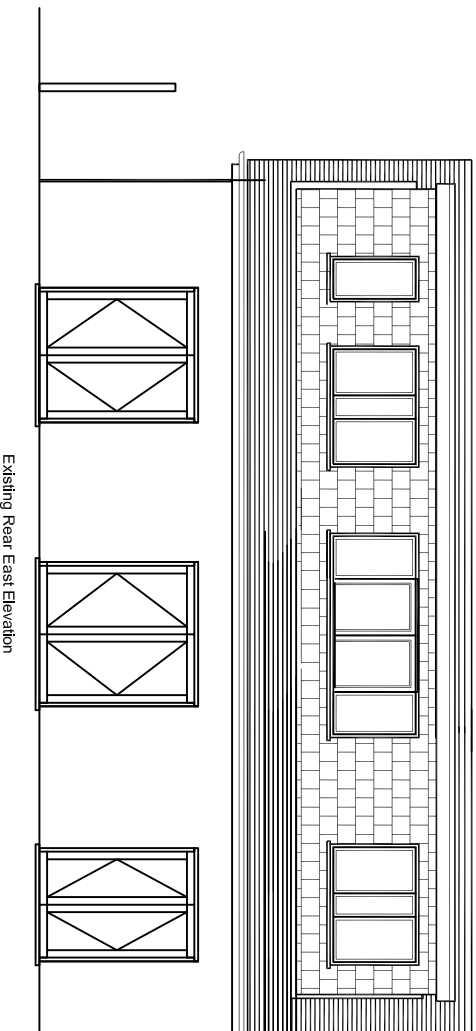
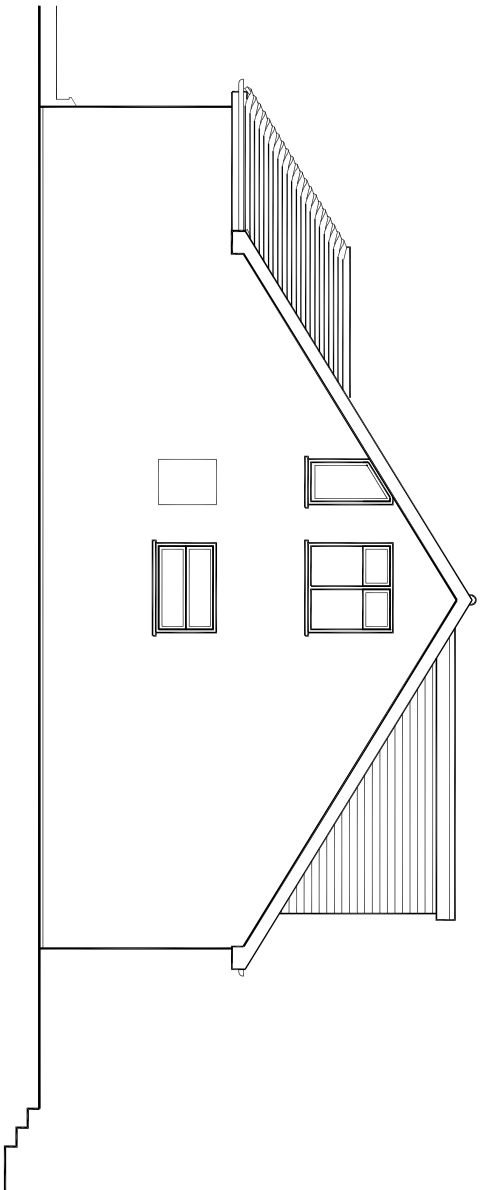
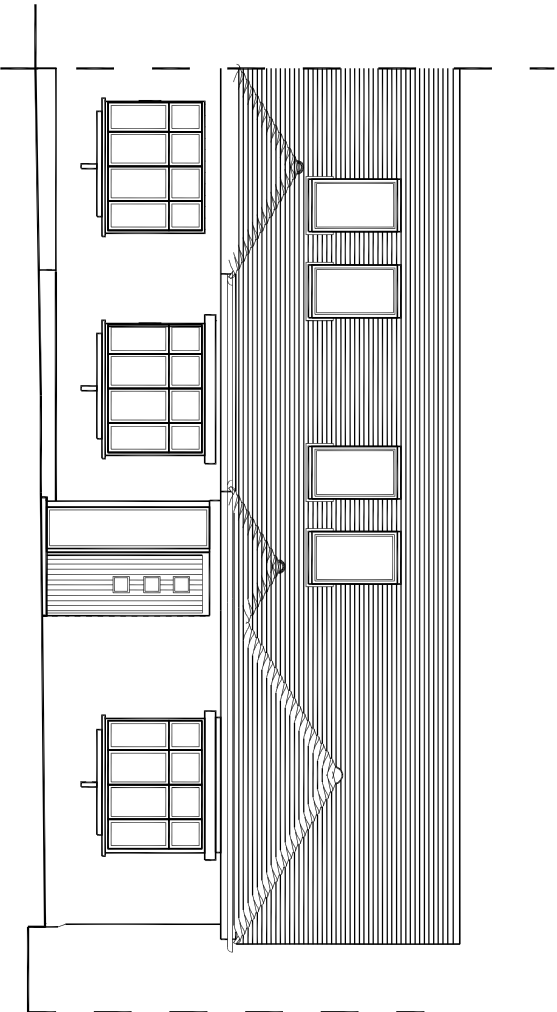
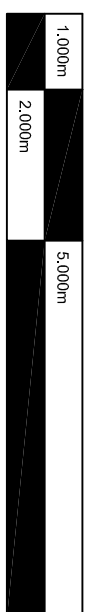
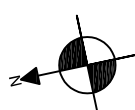
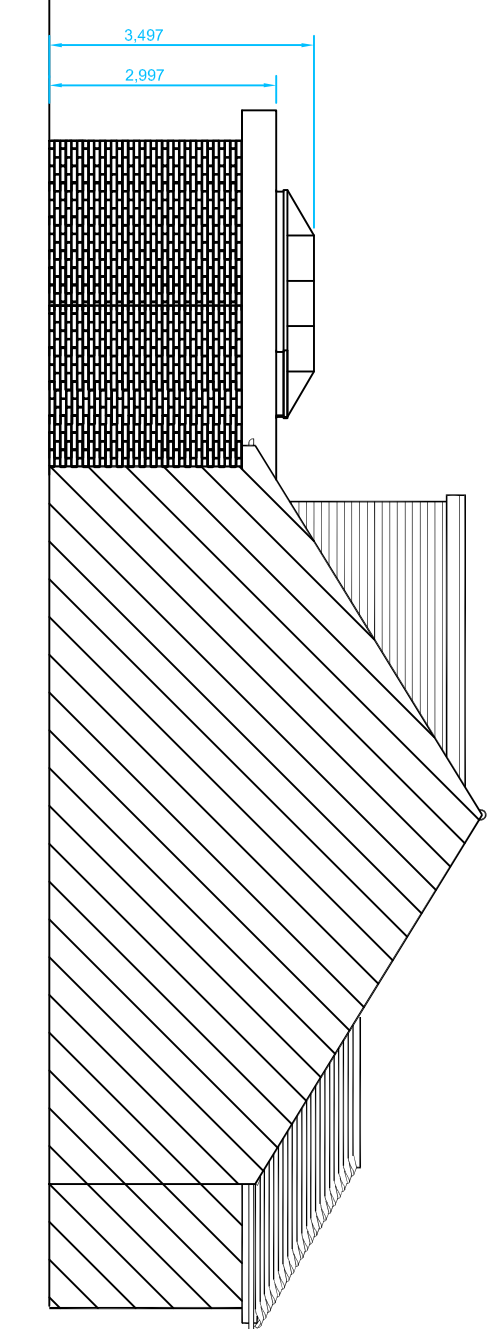
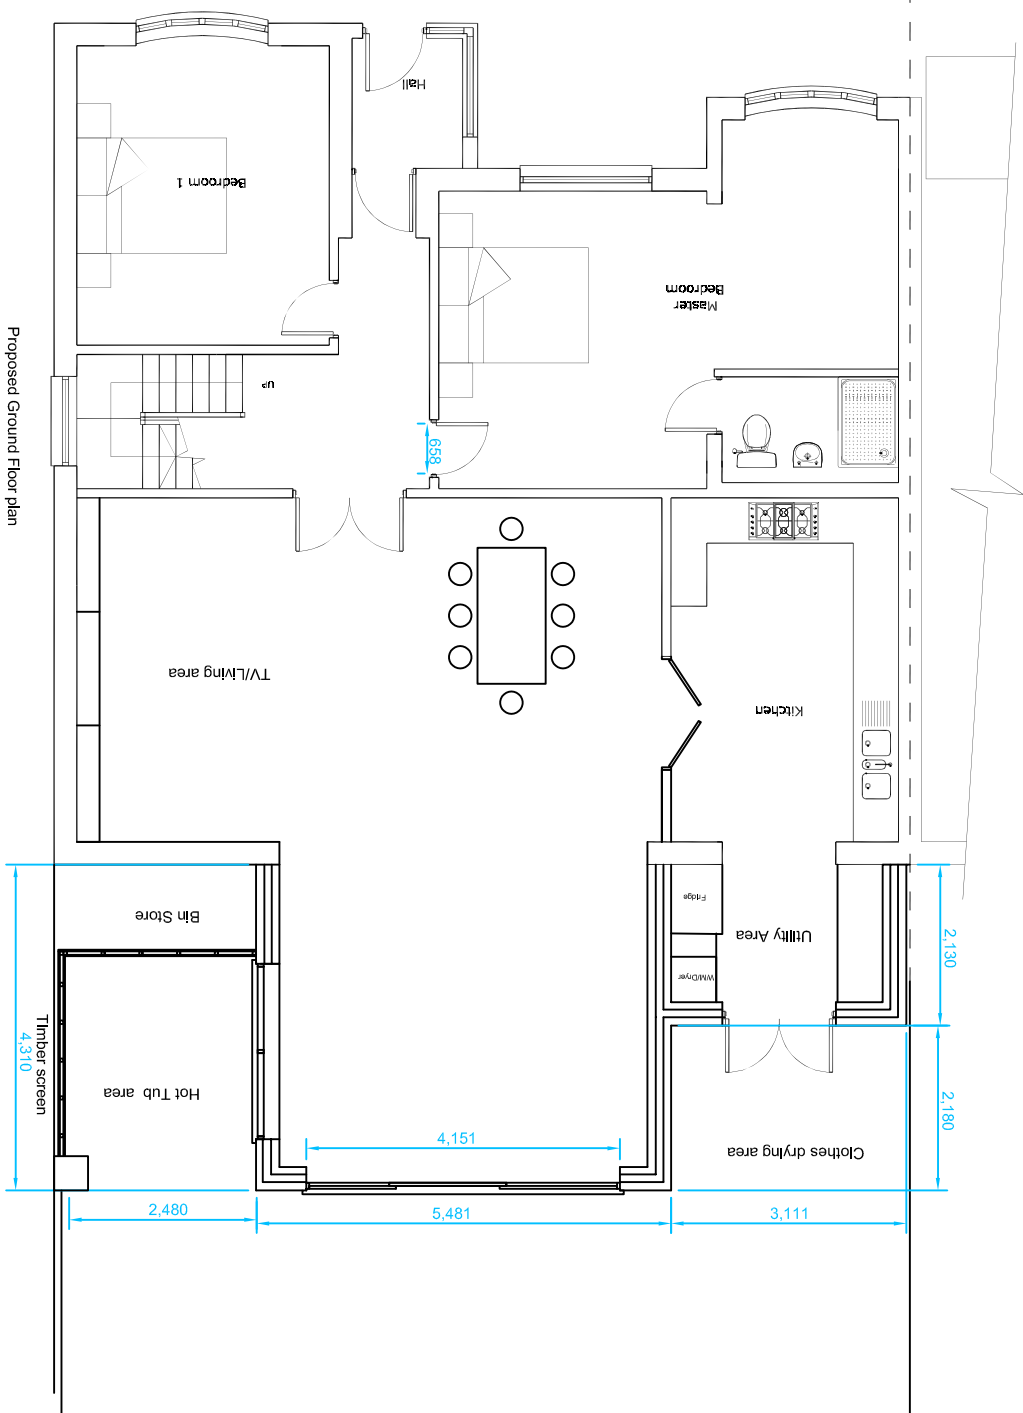
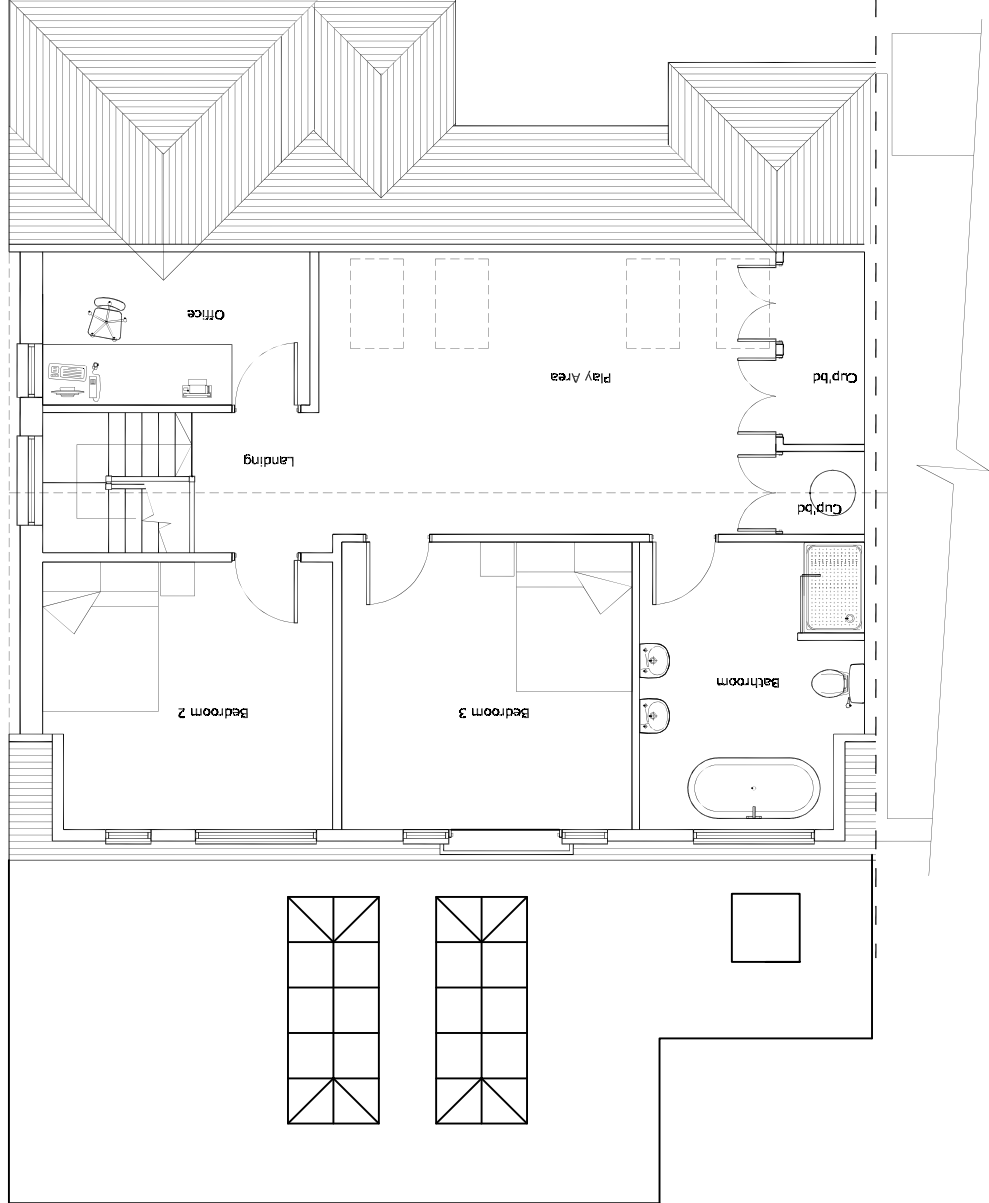
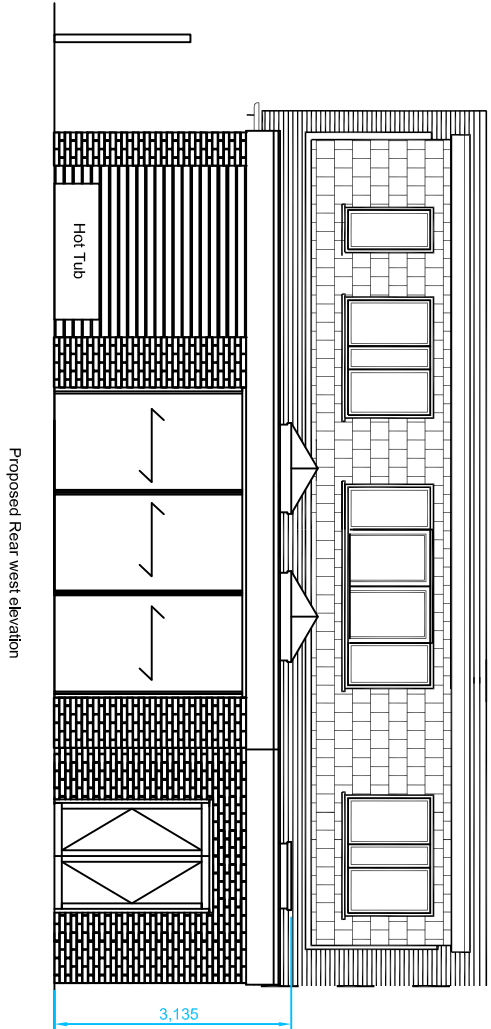
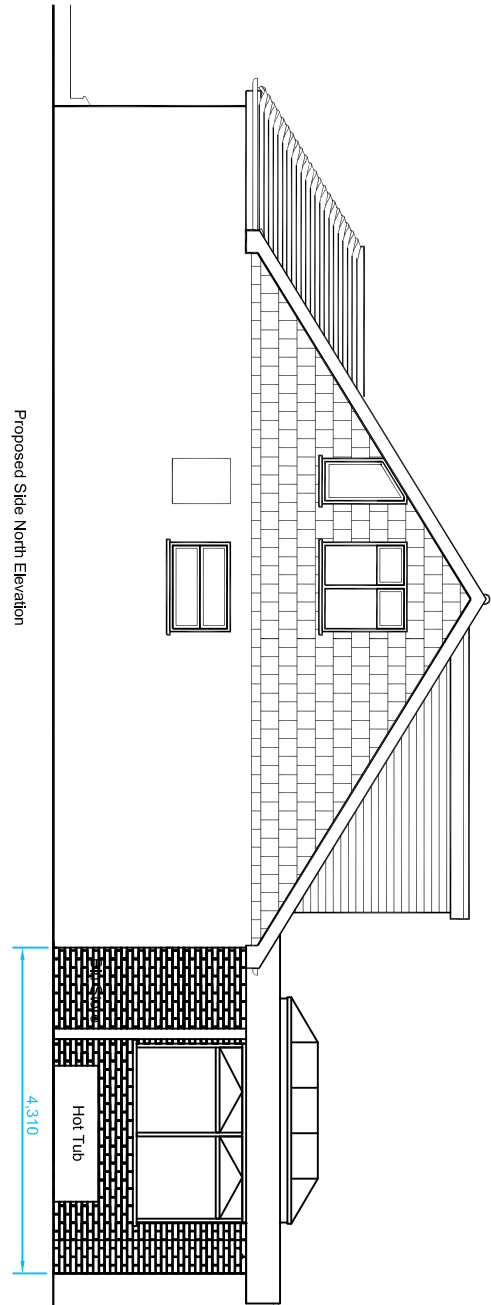


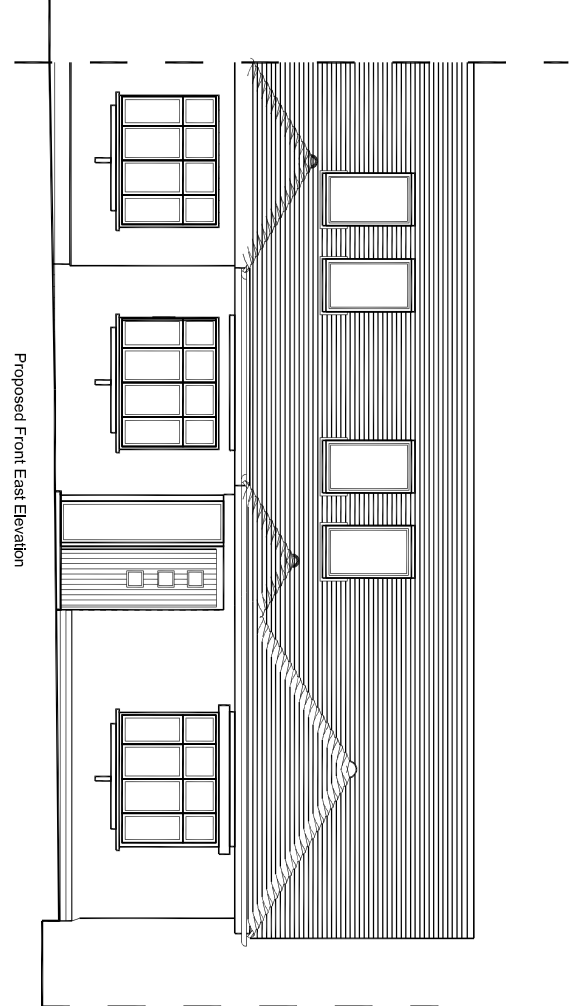

Job Reference	Drawing No	Date	Rev
1:126	001	14/03/2023	E
Status	Planning		
Drawn by	NRW	Survised by	
Scale	1:100	Original Size	
AT			
Drawing Title			
Proposed plan and elevation for a rear single storey extension and internal alterations			
Property	49 Marring Road	Client	Jeremy Master
Address	Canterbury		
Postcode	Kent DN12 4PW		

Skyward Design
Architectural Home design

Tel: 0845 838 2289
Mob: 07484 772320
Email: nrw@skywarddesign.co.uk
Web: www.skywarddesign.co.uk