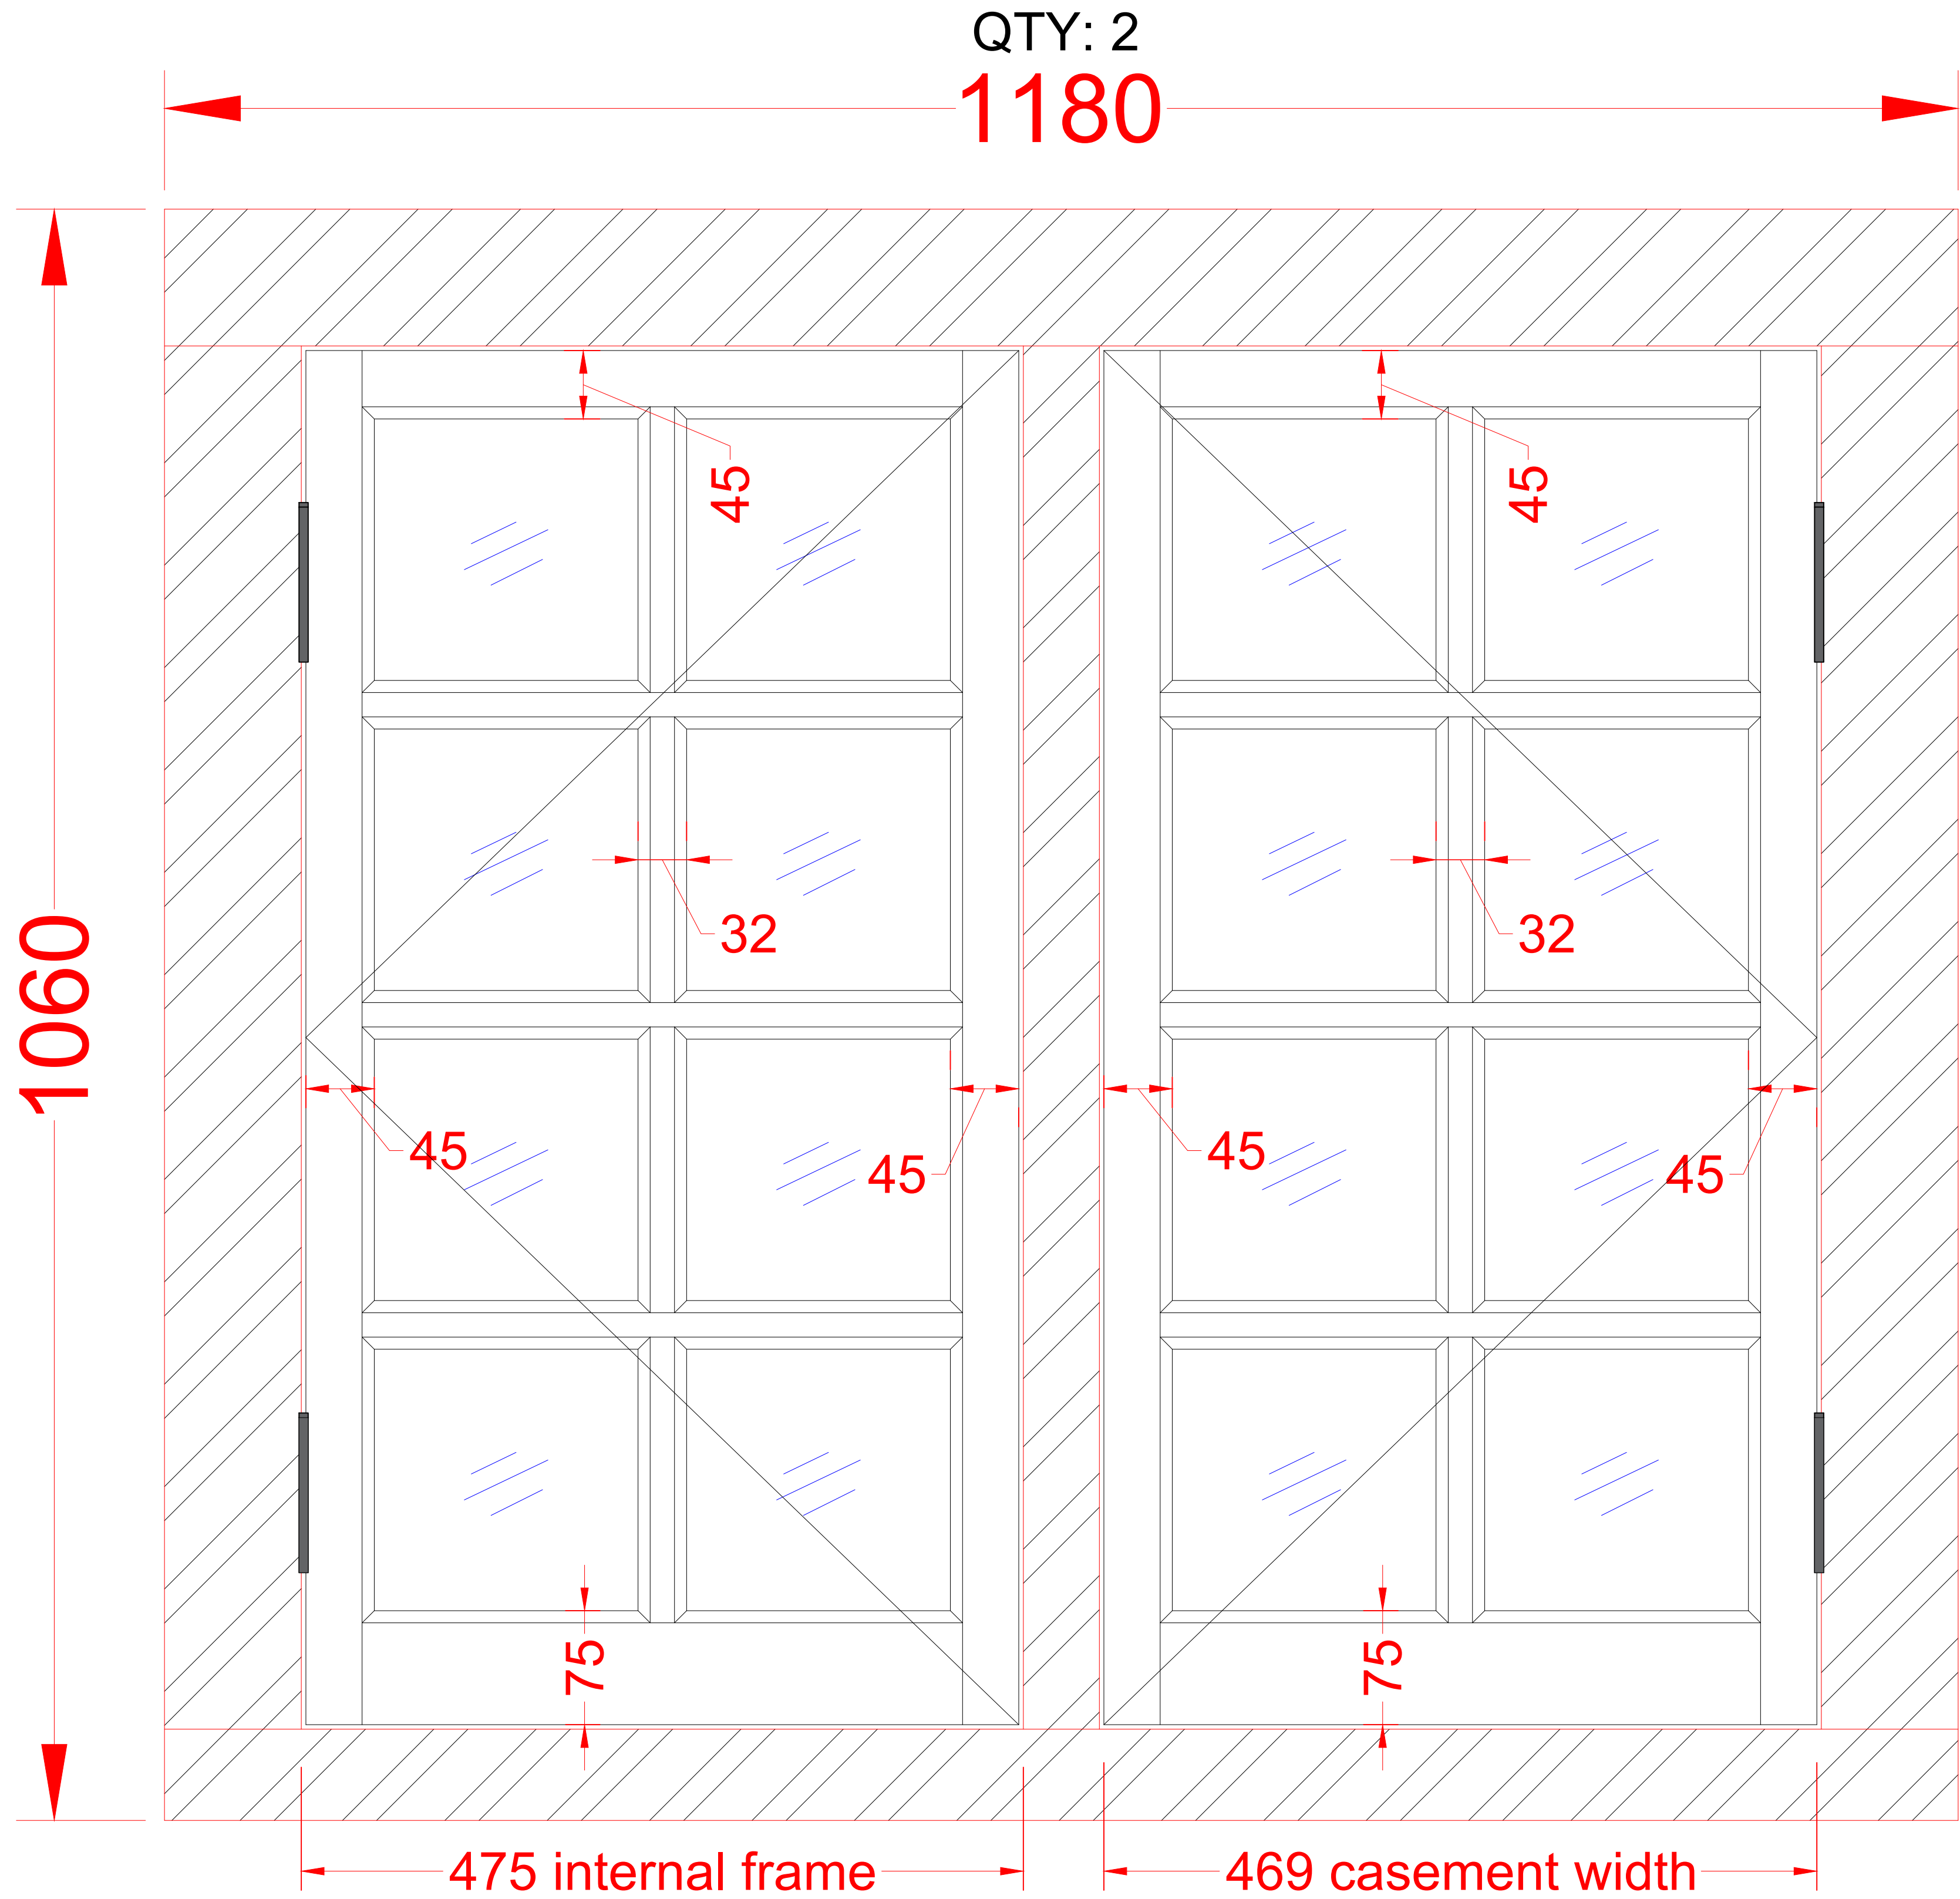


General Notes

This scheme is subject to Town Planning and all other necessary consents. Dimensions, areas and levels where given are only approximate and subject to site survey. All dimensions are to be checked on site, do not scale.

This drawing is to be read in conjunction with all relevant consultants' and/or specialists' drawings/documents and any discrepancies or variations are to be notified to the architects before the affected work commences.

All queries relating to design of foundations, floor slabs and any structural elements are to be referred to the structural engineering consultant for resolution.

The workmanship of all relevant trades and building operations shall comply with the recommendations of British Standard (BS) 8000:1989 parts 1-15 inclusive.

All design and construction is to be in accordance with the Construction, Design and Management Regulations 1994

Busy Bee Builders Merchants Limited

1A Brent Park Road
Hendon NW9 7AJ
T: 0208 203 7082 F: 0208 203 9719
www.busybee.uk.com

DESIGN @ ARCHITECTURE

PROJECT
THE OLD PARSONAGE

SUBJECT
WINDOWS

CONTACT
BROADLAND

REVISIONS		
REF	DATE	COMMENT
A	21-08-24	CLIENTS COMMENTS

DRAWN R.P	APPROVED N.V
info@busybee.uk.com	
DATE 21/08/2024	SCALE NTS@ A1
JOB NUMBER -	DRAWING NUMBER -