
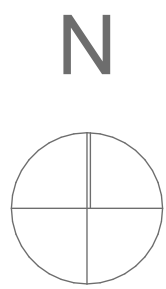


DISCLAIMER NOTE

ADJACENT PROPERTIES AND BOUNDARIES ARE SHOWN FOR ILLUSTRATIVE PURPOSES ONLY AND HAVE NOT BEEN SURVEYED UNLESS OTHERWISE STATED.

ALL AREAS SHOWN ARE APPROXIMATE AND SHOULD BE VERIFIED BEFORE FORMING THE BASIS OF A DECISION. DO NOT SCALE OTHER THAN FOR PLANNING APPLICATION PURPOSES. ALL DIMENSIONS MUST BE CHECKED BY THE CONTRACTOR BEFORE COMMENCING WORK ON SITE.

THE COPYRIGHT OF THIS DRAWING REMAINS WITH PERFECT PITCH PLANNING AND MAY NOT BE REPRODUCED IN ANY FORM WITHOUT WRITTEN CONSENT.

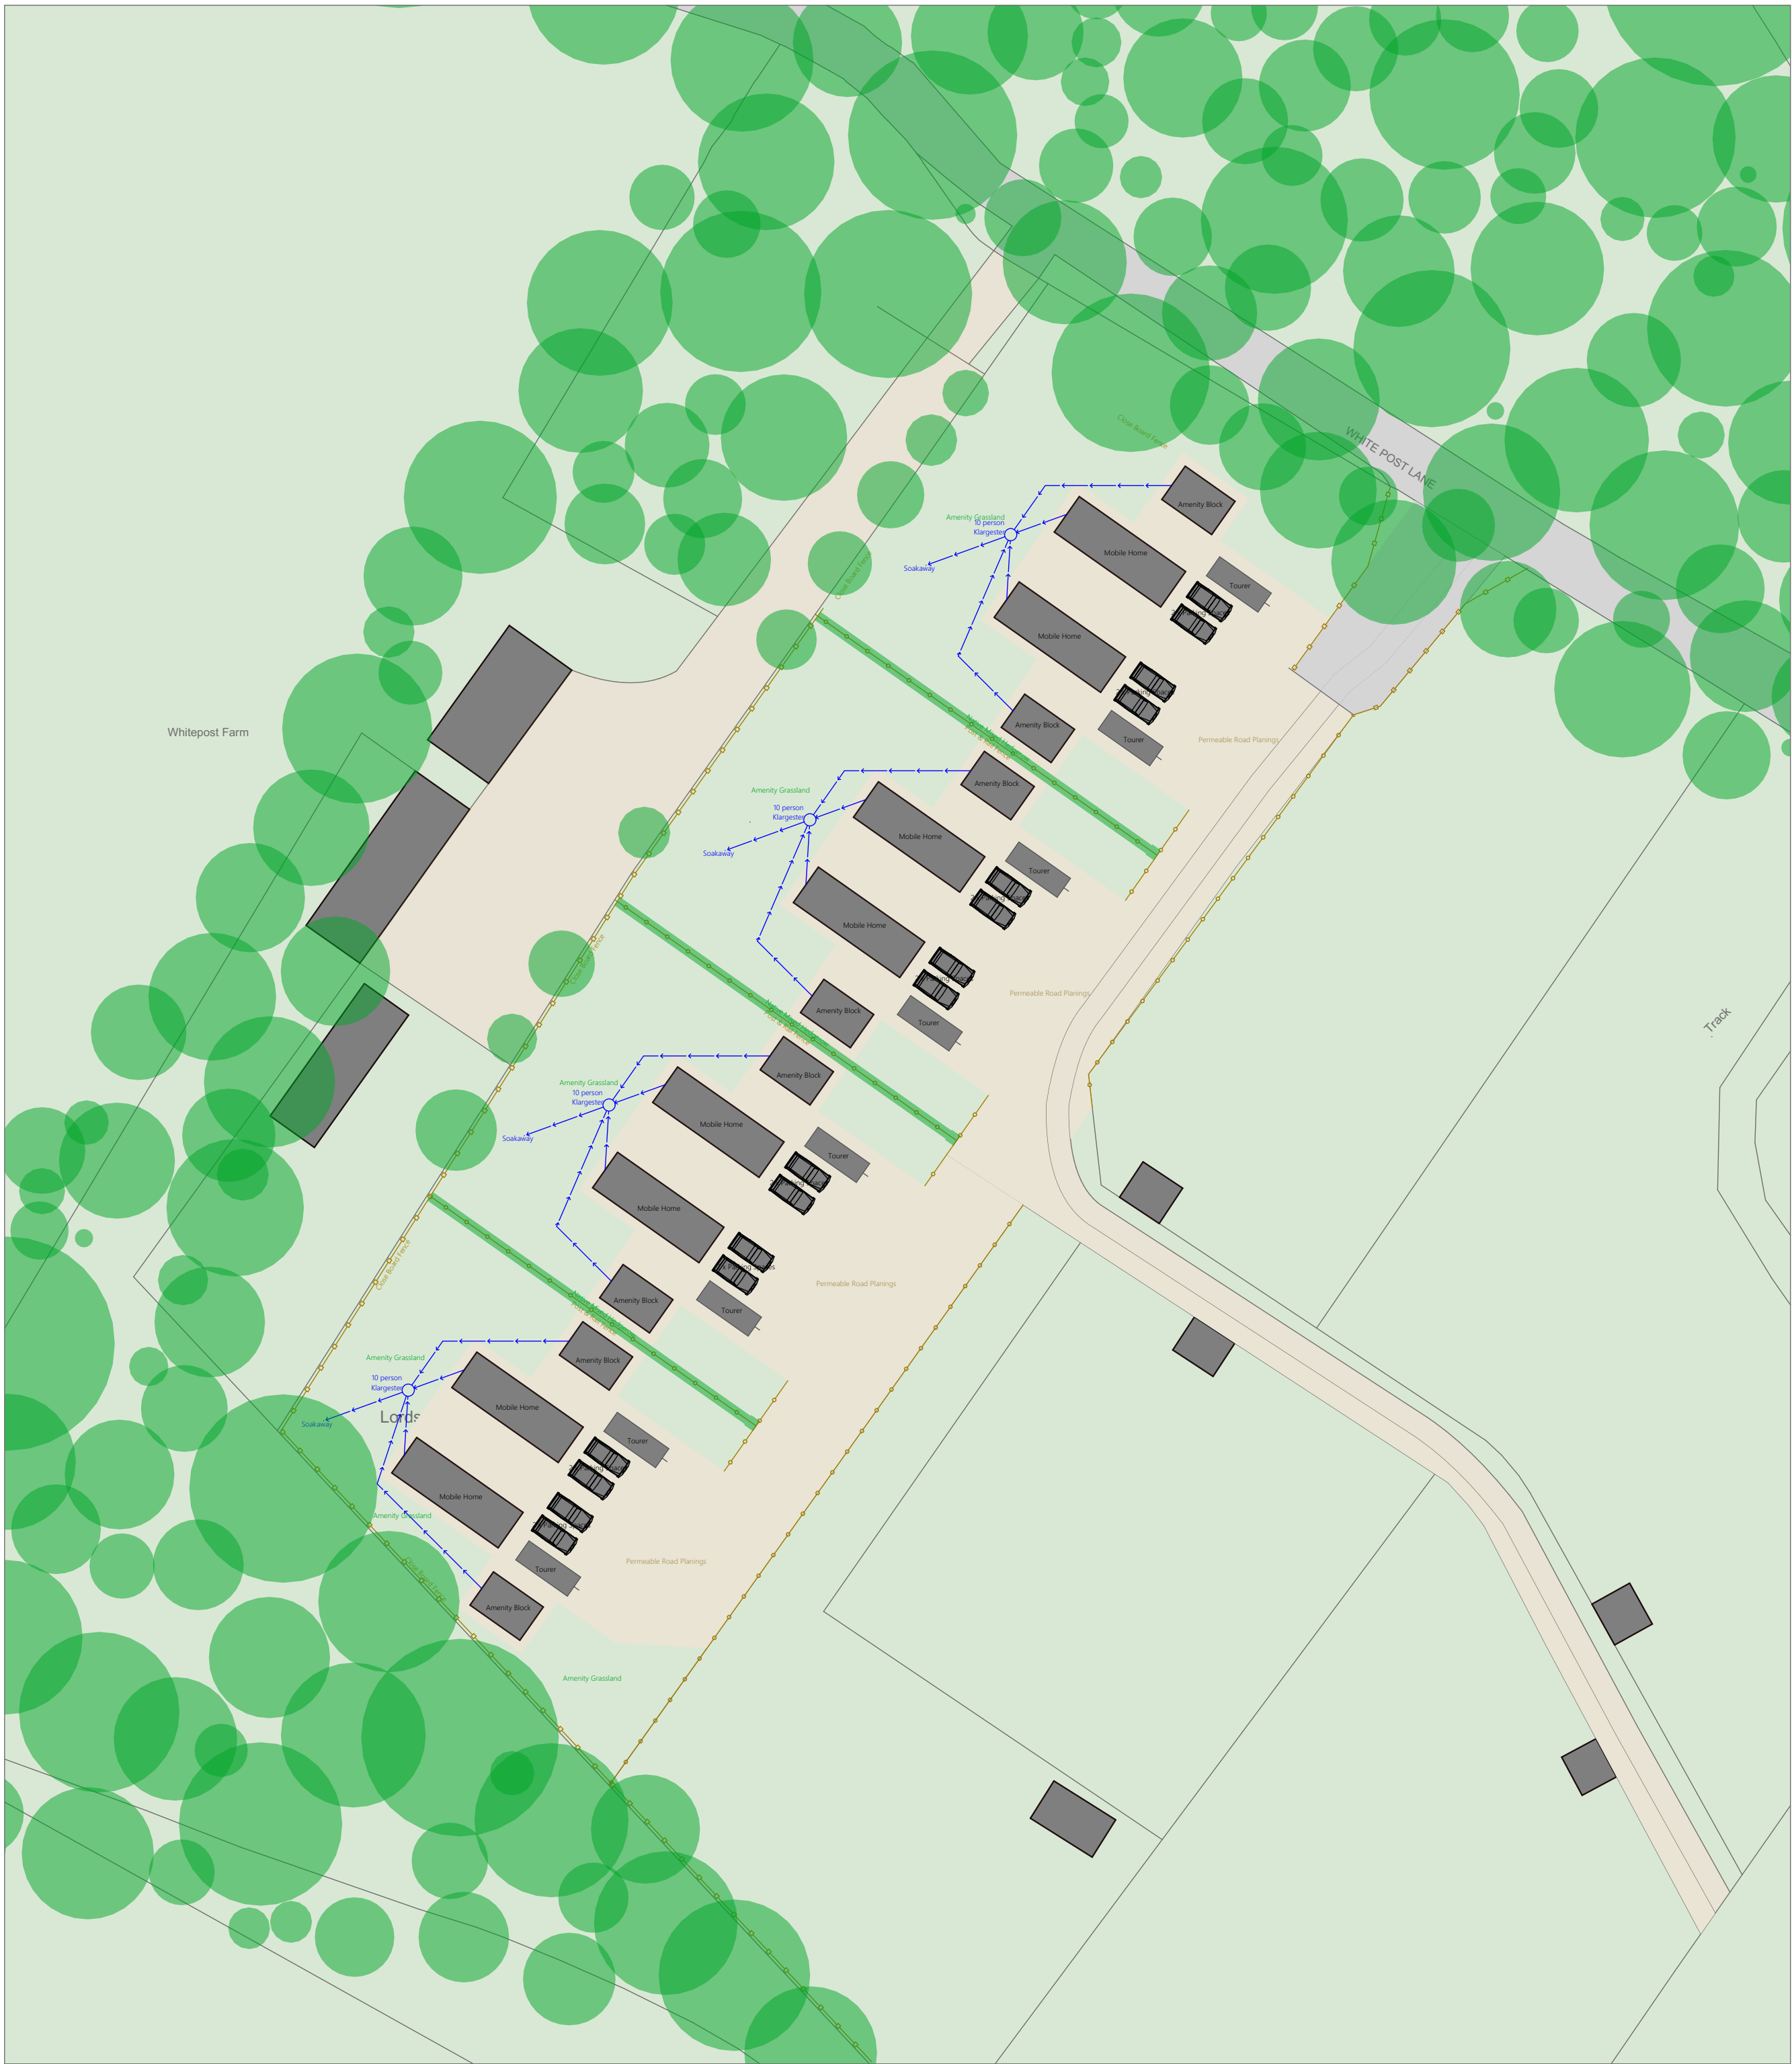

Status		
PLANNING DRAWINGS		
 PERFECT PITCH PLANNING SERVICES LIMITED Studio 1, 305a Goldhawk Rd, London, W12 8EU t. 07738 003049 e. perfectpitchplanning@gmail.com		
Client		
Mr P Maughan		
Site Address		
Land South of White Post Lane Cobham Gravesend Kent DA13 9BS		
Drawing Title		
Proposed Block Plan		
Scale	Date	Drawn
1:500 @ A1	27 October 2025	GB
Drawing ID	Rev	
2025-PPP075v1-Proposed		
THE COPYRIGHT IN THIS DOCUMENT AND DESIGN IS CONFIDENTIAL TO AND THE PROPERTY OF PERFECT PITCH PLANNING		