



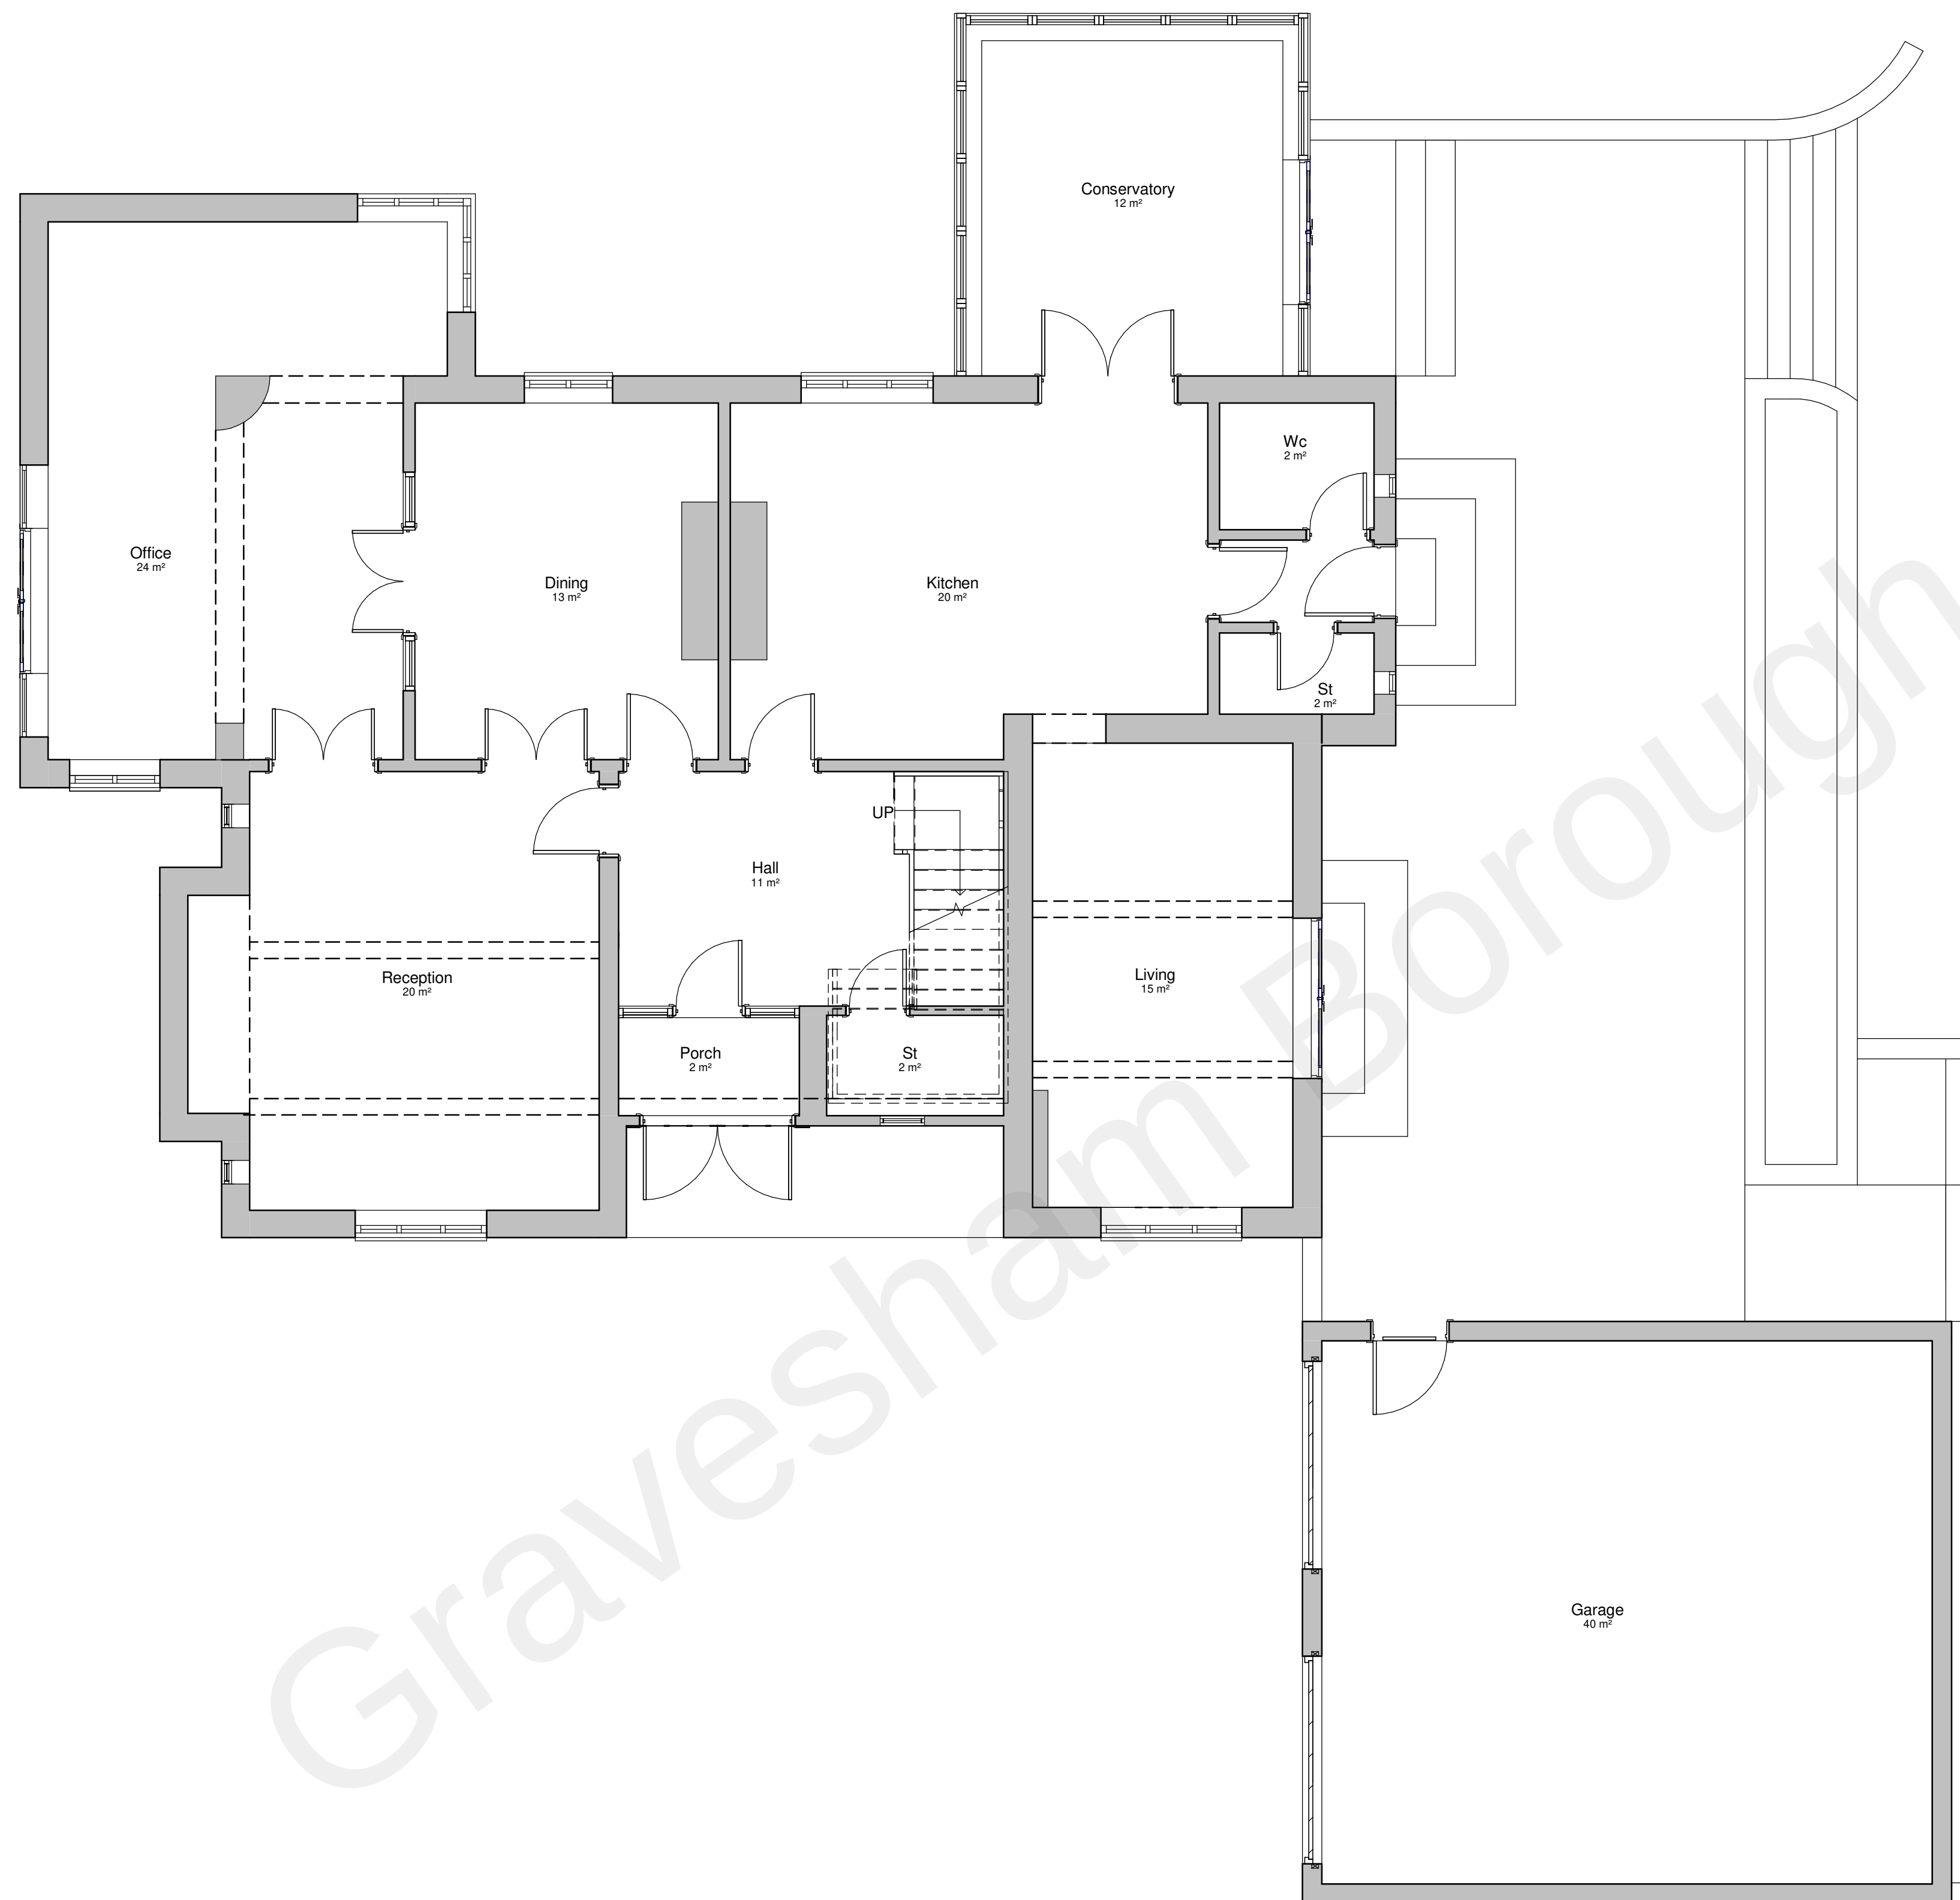

**Ground Floor**  
1 : 50

This drawing is protected under copyright

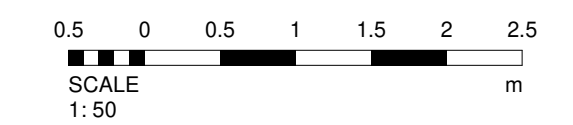

| Rev | Description | Date |
|-----|-------------|------|
|     |             |      |
|     |             |      |
|                         |                  |                       |
|-------------------------|------------------|-----------------------|
| PROJECT                 |                  |                       |
| Green Court, ME3 7NT    |                  |                       |
| TITLE                   |                  |                       |
| Existing Drawing        |                  |                       |
| CLIENT                  |                  |                       |
| Fisher                  |                  |                       |
| DRAWN BY<br>AK          | CHECKED BY<br>AK | DATE<br>04/07/22      |
| SCALE (@ A1)<br>1 : 50  |                  | PROJECT NUMBER<br>433 |
| DRAWING NUMBER<br>PL003 |                  | REV                   |