



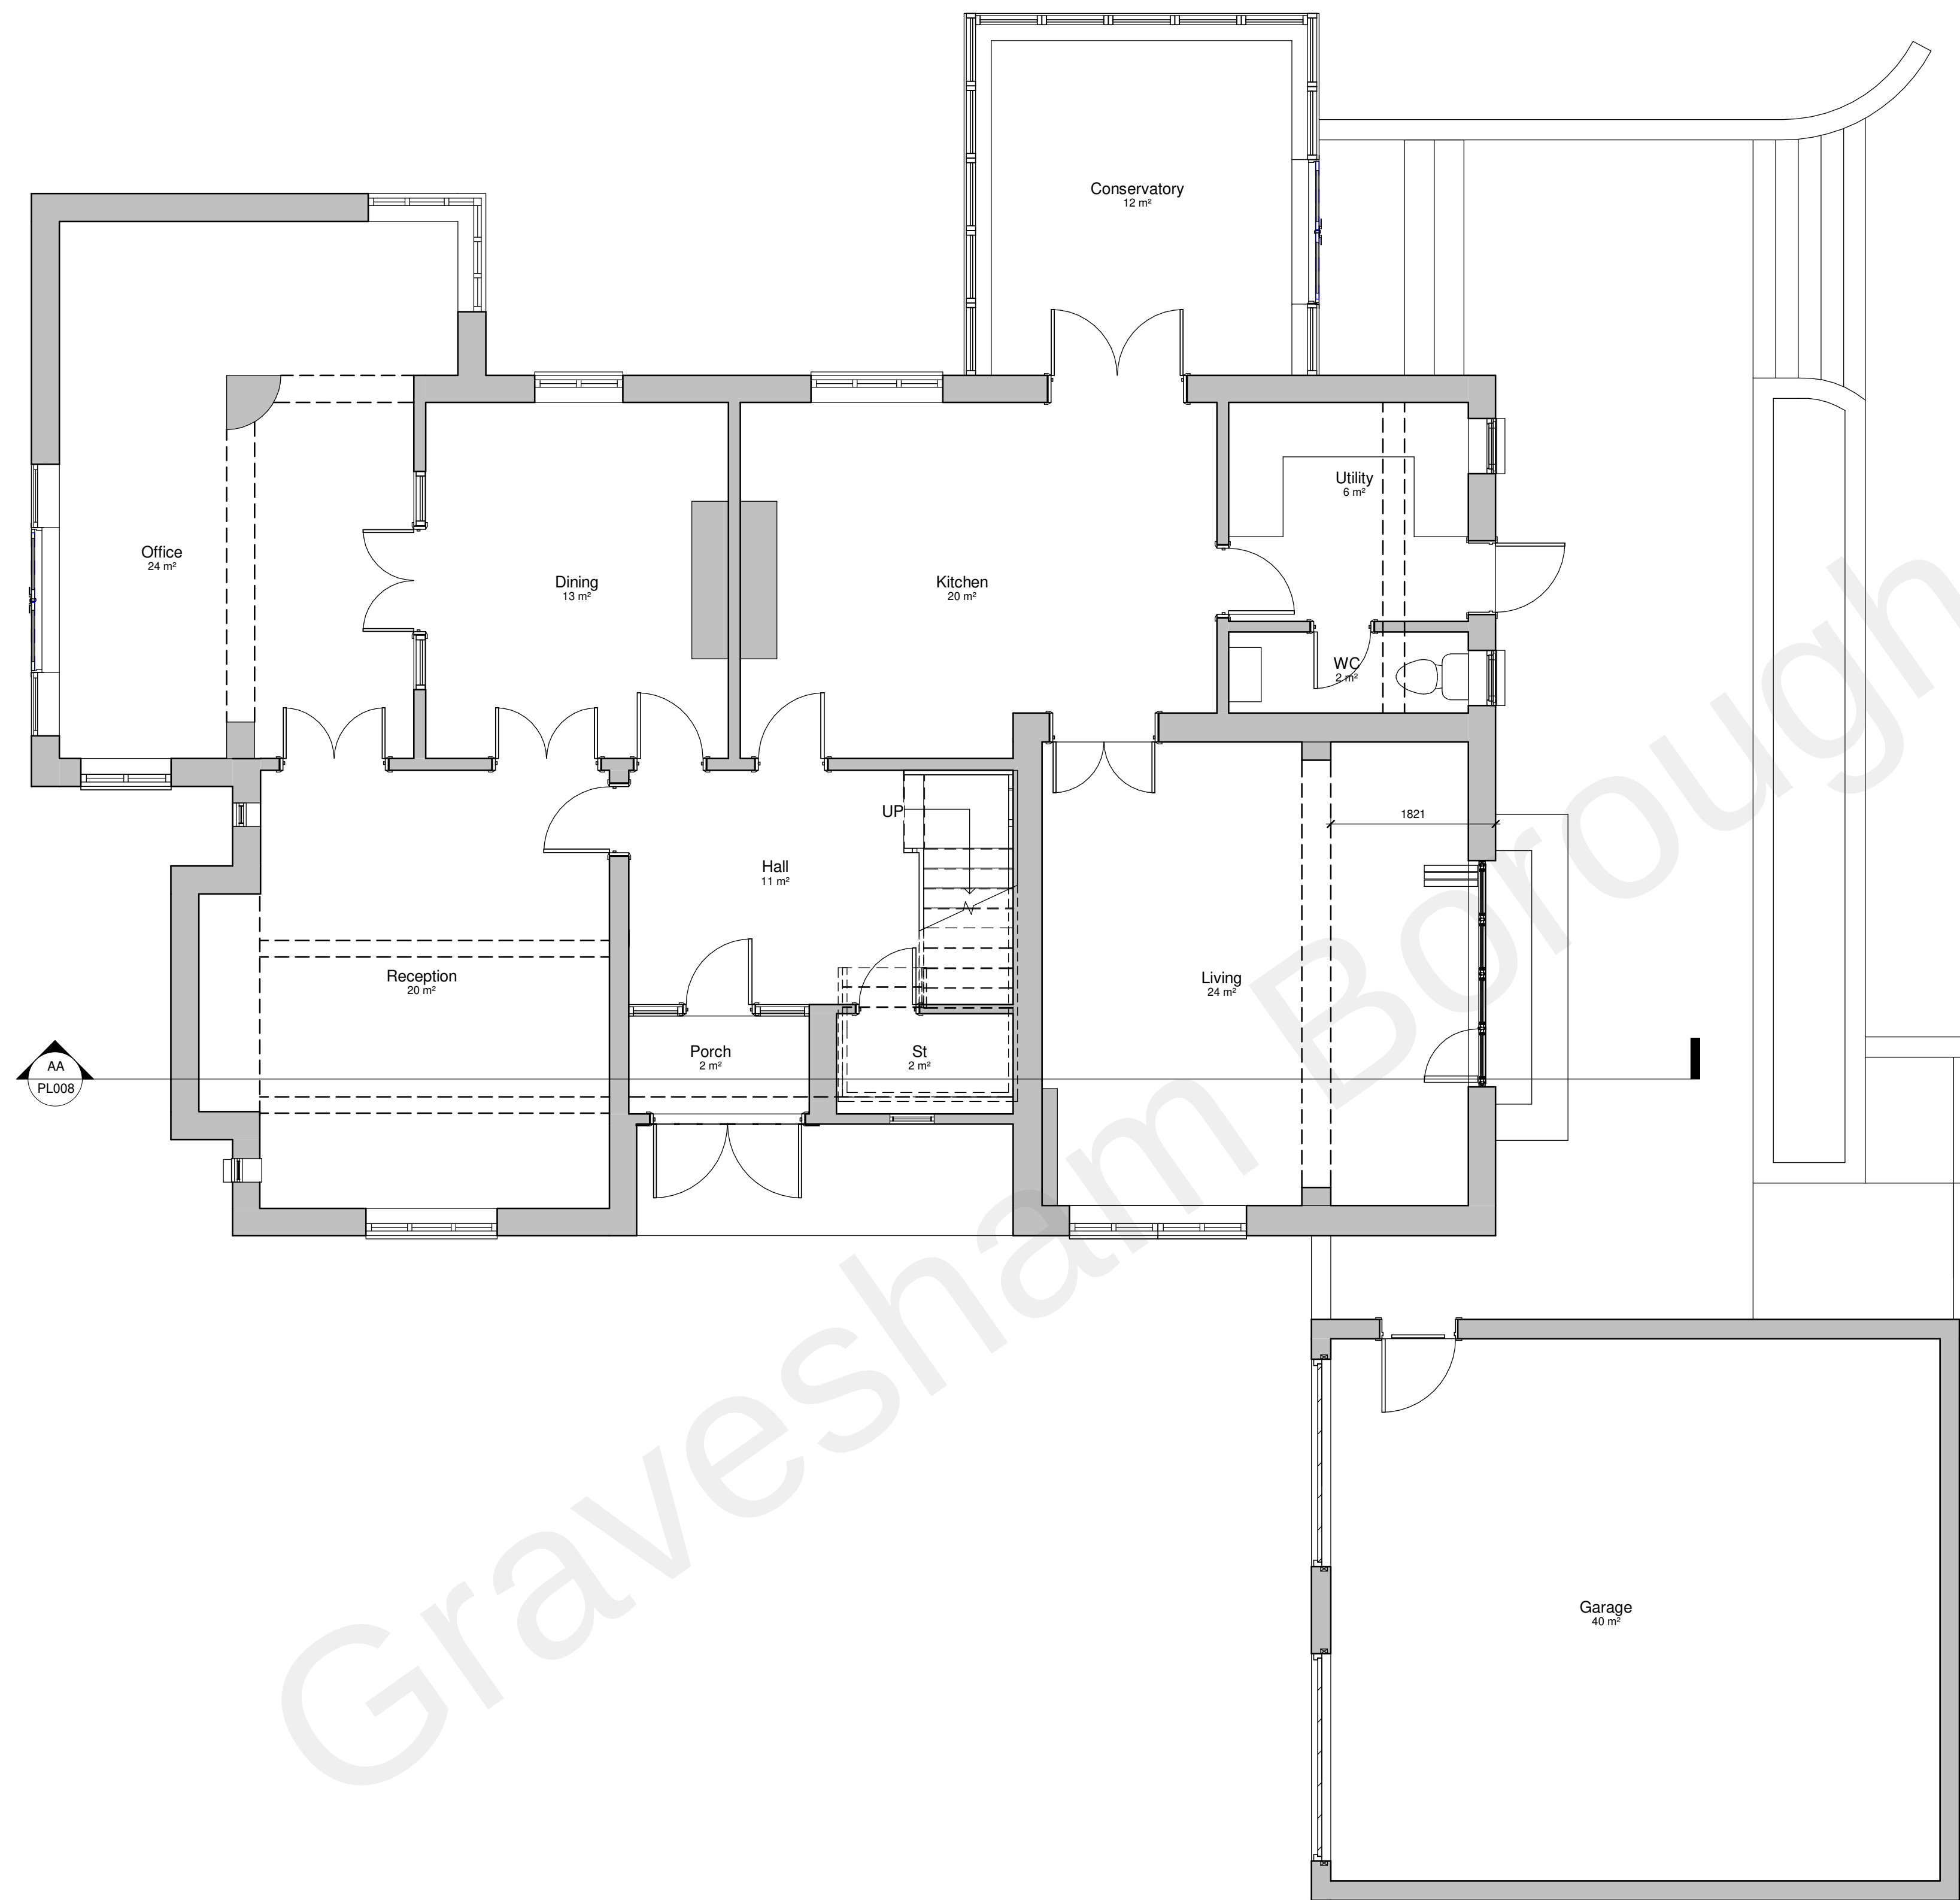

Ground Floor
1 : 50

This drawing is protected under copyright

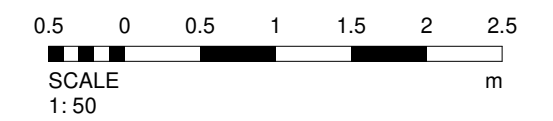

Rev	Description	Date

PROJECT

Green Court, ME3 7NT

TITLE

Proposed Drawing

CLIENT

Fisher

DRAWN BY
AK

CHECKED BY
AK

DATE
04/07/22

SCALE (@ A1)
1 : 50

PROJECT NUMBER
433

DRAWING NUMBER
PL007

REV