


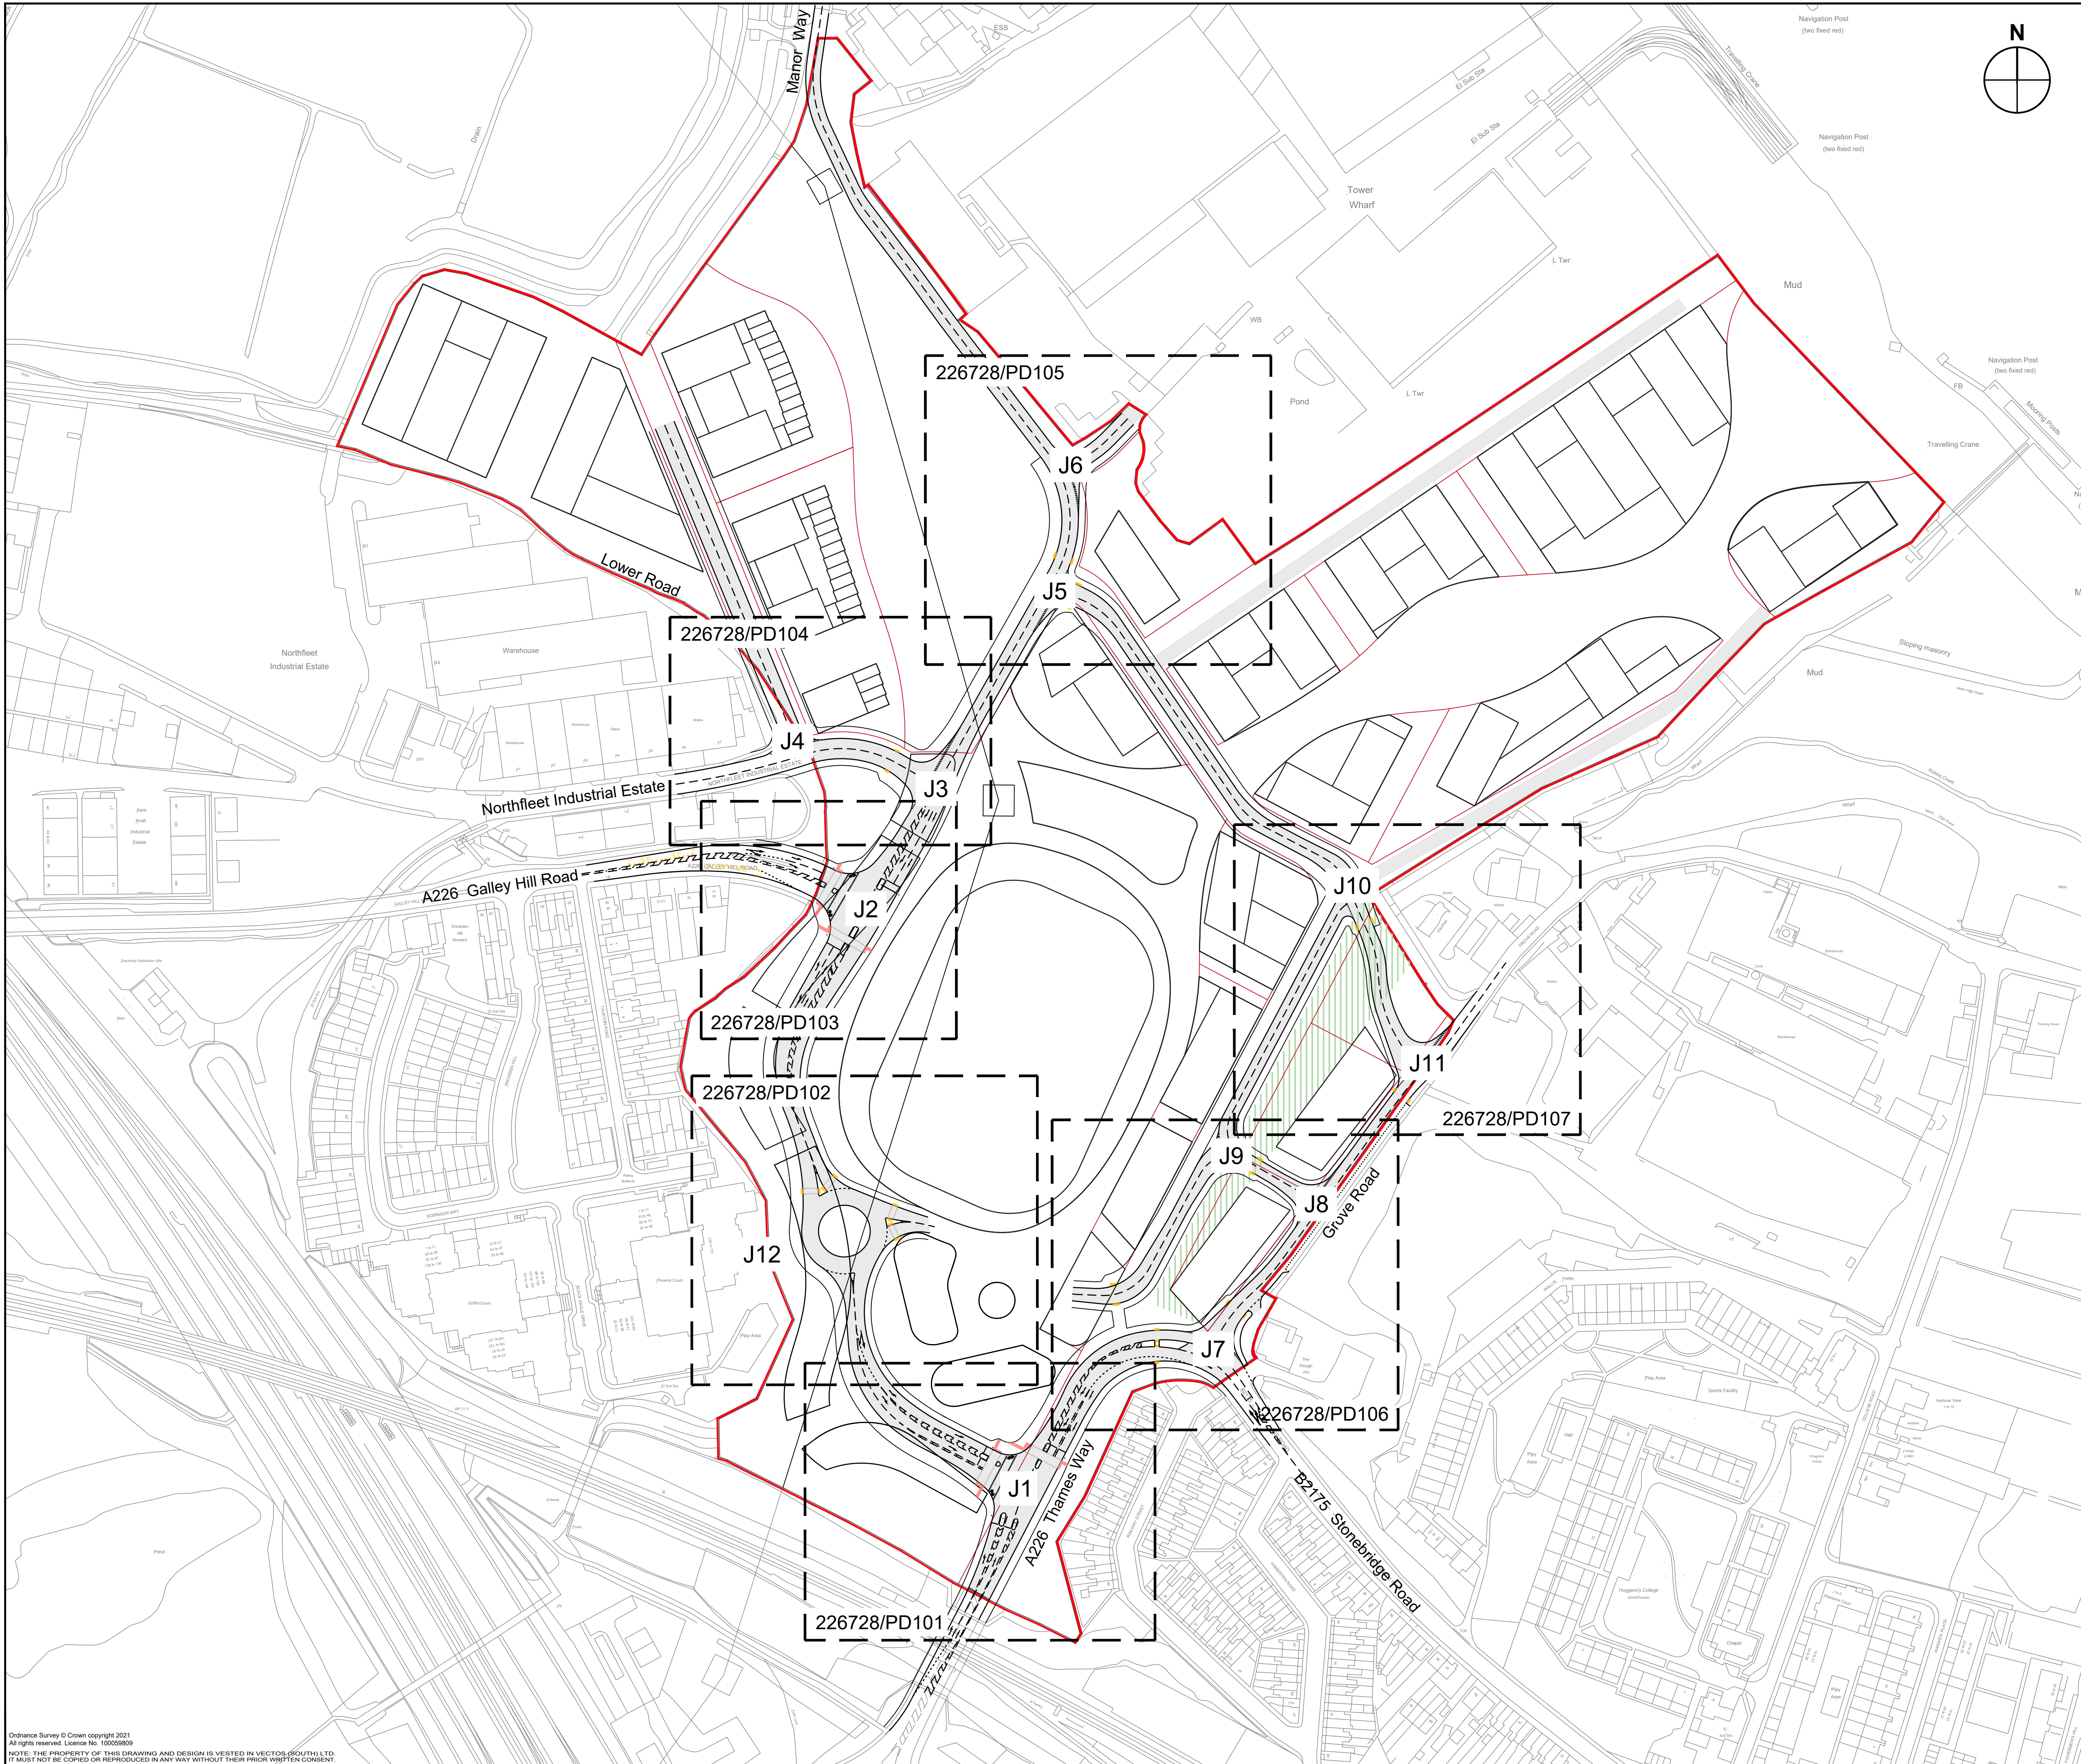

Notes:
1. This is not a construction drawing and is intended for illustrative purposes only.
2. While lining is indicative only.

Key
— Site Boundary

G	Footway removed in vicinity of PD105	JM	SB	06.06.2025
F	New Child Graddon-Lewis Architect's plan added.	NS	BH	11.04.2024
E	Junction 12 labelled.	TF	BH	19.03.2024
D	Junction 7 improved.	NS	BH	16.02.2024
C	Junction 7 & 11 amended.	NS	BH	08.02.2024
B	Junction 2, 7, 8 & 9 amended. Junction 10 & 11 added.	NS	RS	16.01.2024
A	Minor amendments	NS	RS	18.10.2023

REV	DETAILS	DRAWN	CHECKED	DATE
-----	---------	-------	---------	------

STATUS:

INFORMATION ONLY

CLIENT:

Northfleet Central 1 Limited

PROJECT:

**Northfleet Central
Gravesham**

DRAWING TITLE:

**Site Access Plans
KEYPLAN**

SCALES:

NTS at A1

DRAWN:	JM	CHECKED:	RS	DATE:	24.05.2023
--------	----	----------	----	-------	------------



DRAWING NUMBER:	226728/PD100	REVISION:	G
-----------------	--------------	-----------	---